


2 3D SANITARY SEGMENT G - ENLARGED RISER DIAGRAM

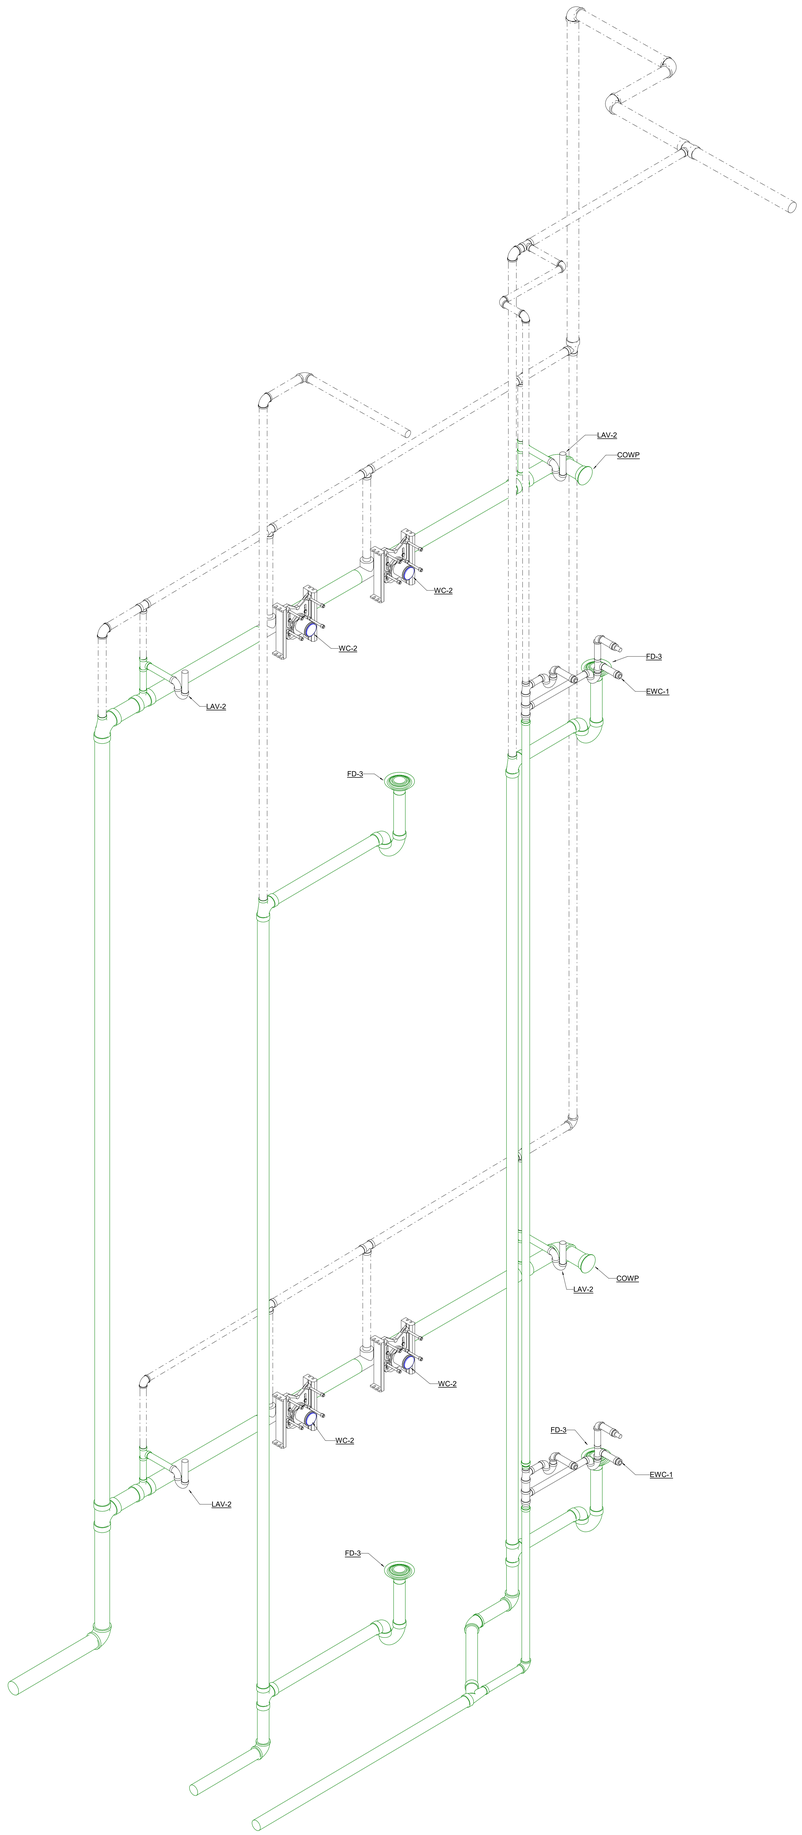


1 3D DOMESTIC SEGMENT G - ENLARGED RISER DIAGRAM

serverfarm

CORGAN

TGRWA STRUCTURAL ENGINEERS

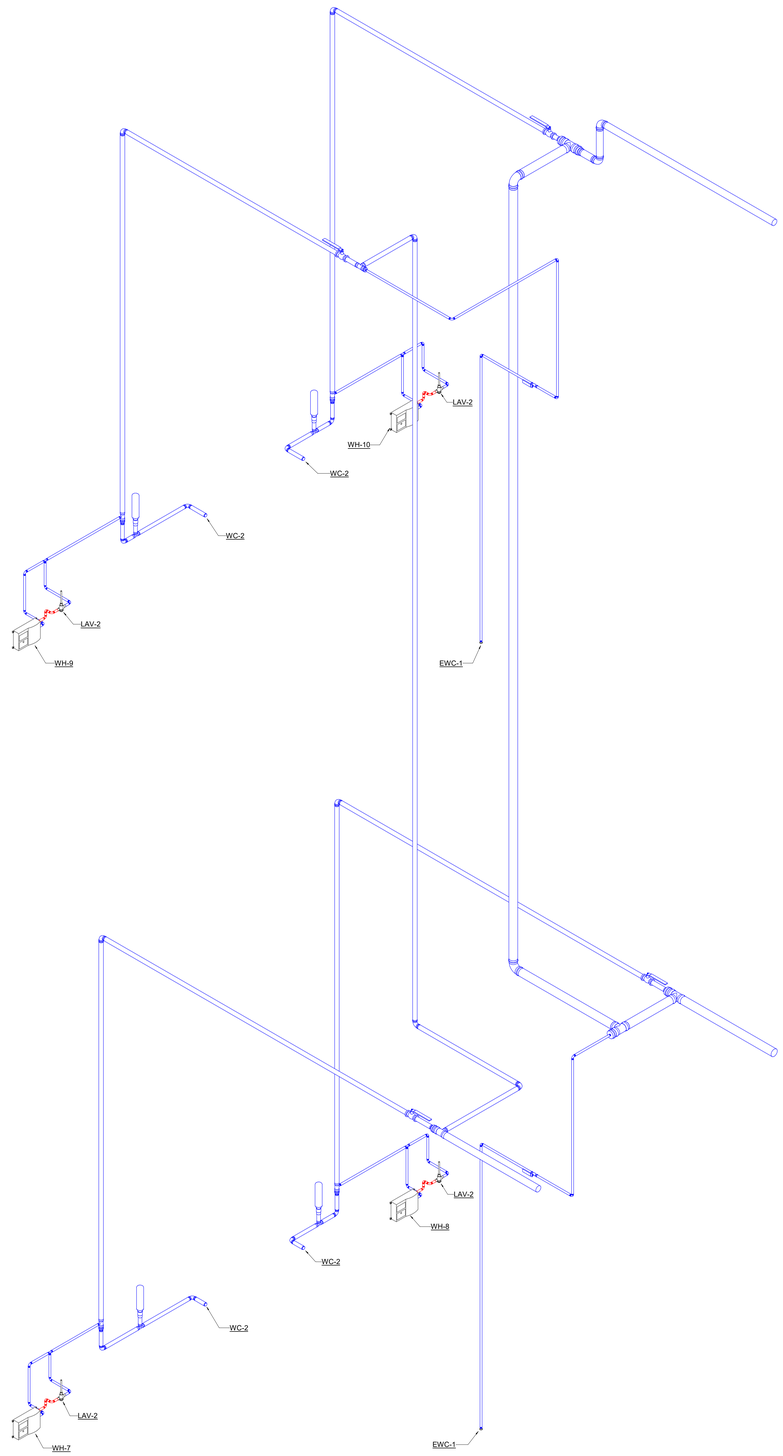kW Mission Critical Engineering Member of WSP

EP ENGINEERING PLUS

Kimley»Horn

| ISSUES | | |
|---|---|---|
| 1 | 12.12.2025 | 30% SCHEMATIC DESIGN |
| 2 | 01.23.2026 | 60% DESIGN DEVELOPMENT |

REVISIONS

kW Mission Critical Engineering
Contact: Kyle Jenkins Phone: 518.268.2841
Engineer:
License #: Exp. Date:

NOT FOR CONSTRUCTION

Date of Issue:
01/23/2026

SF - ARK01
DESIGN DEVELOPMENT

Clarksville, AR 72830

ENLARGED PLUMBING RISER DIAGRAMS

**JOB** US0049903.5614
**SHEET**

P04-05

1/23/2026 3:25:53 PM P04-05 ENLARGED PLUMBING RISER DIAGRAMS