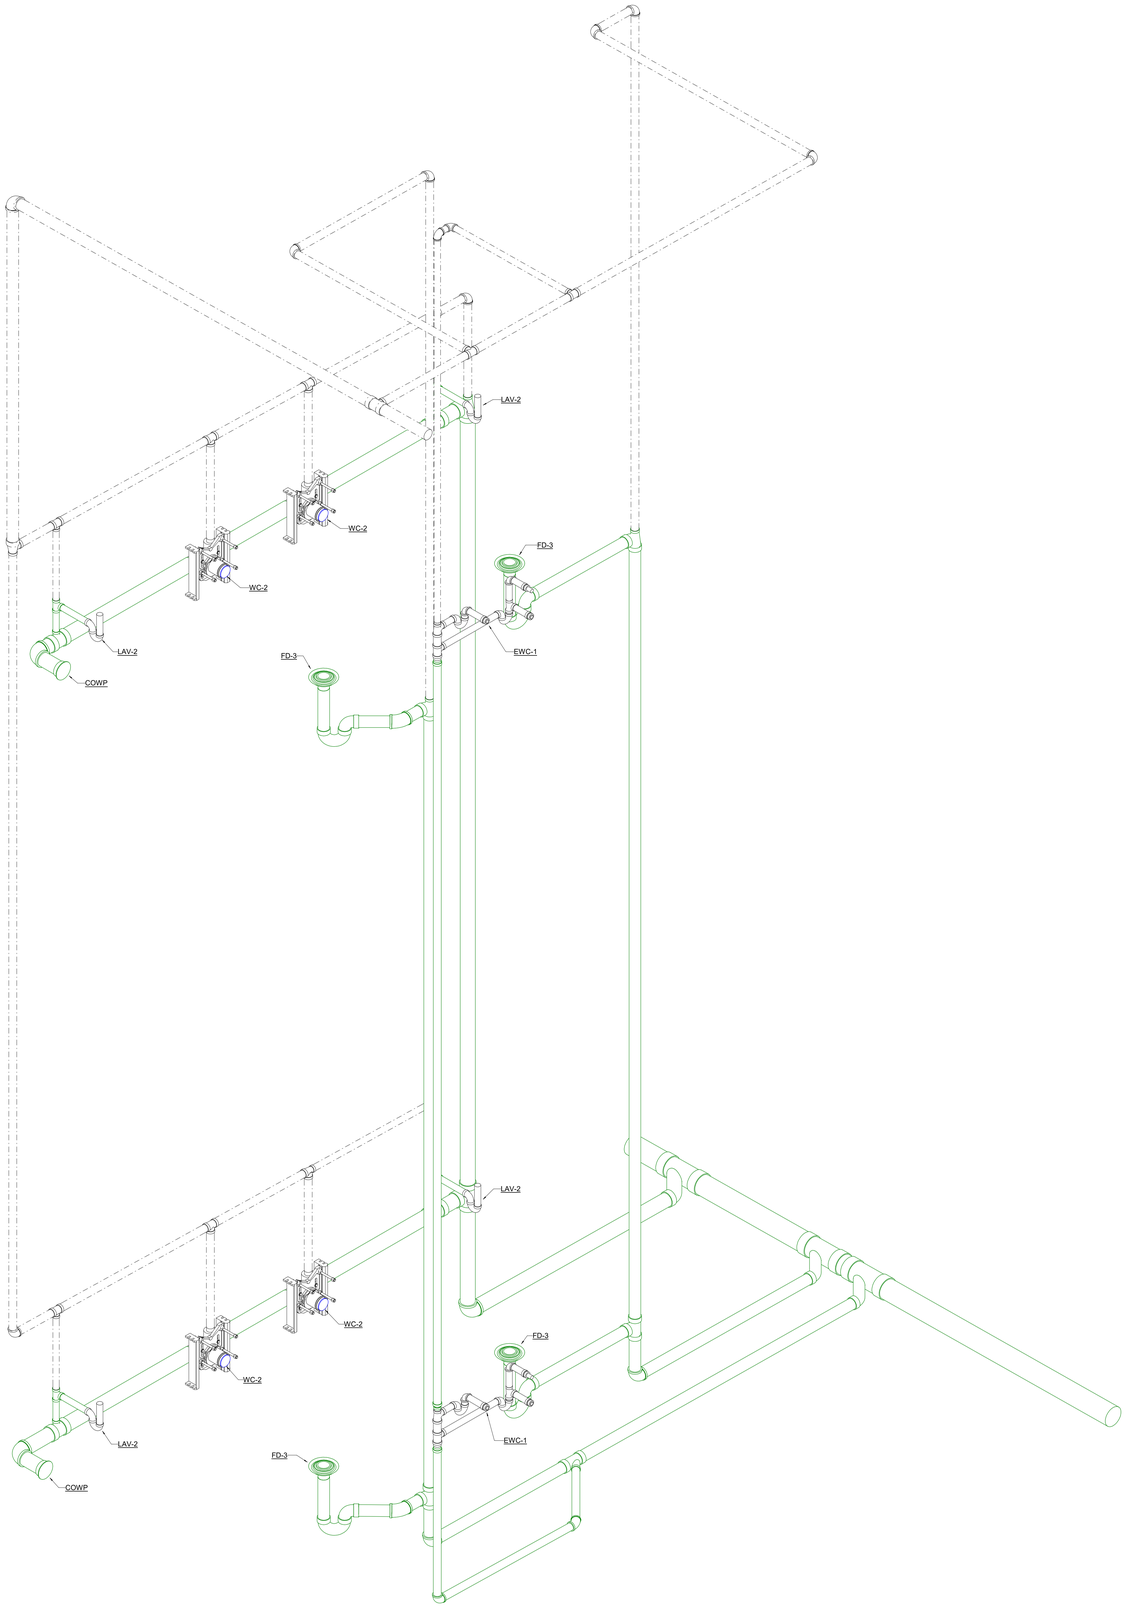

2 3D SANITARY SEGMENT H - ENLARGED RISER DIAGRAM

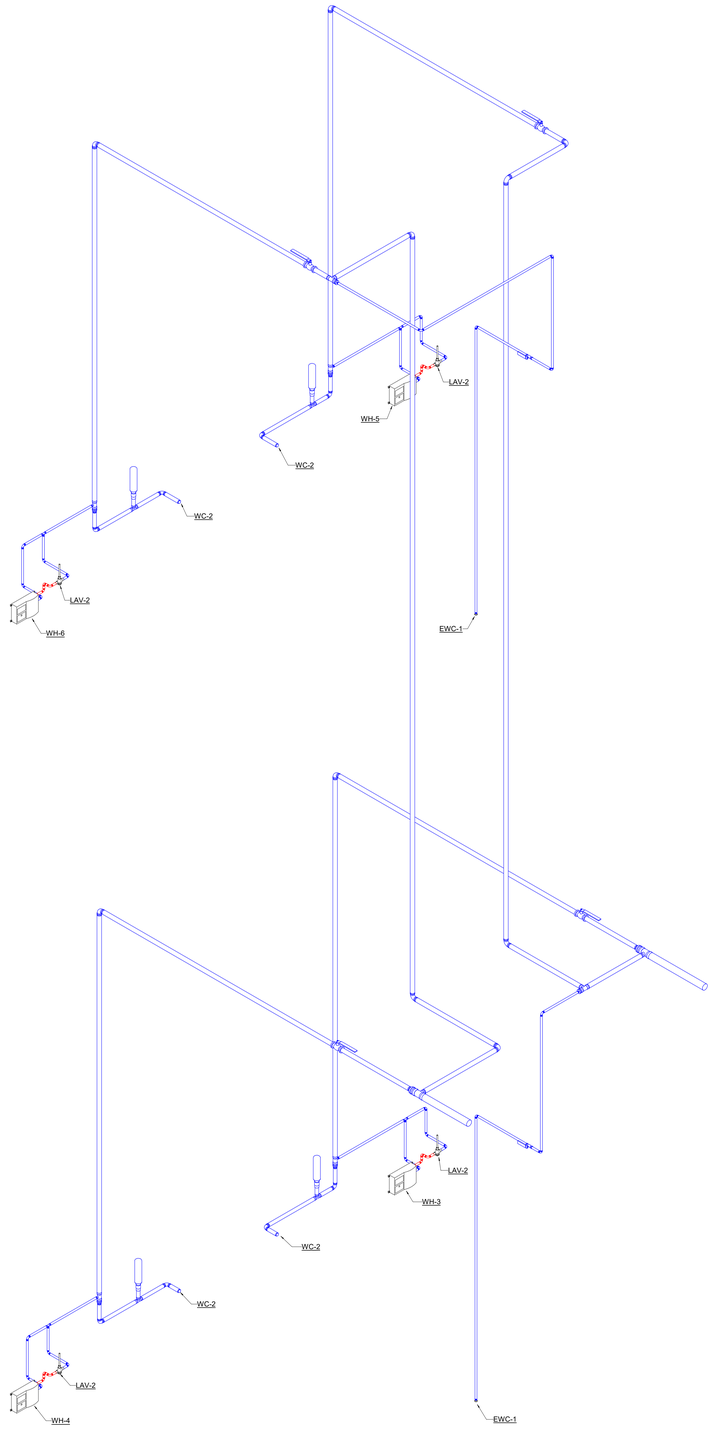

1 3D DOMESTIC SEGMENT H - ENLARGED RISER DIAGRAM

serverfarm
CORGAN
TGRWA
STRUCTURAL ENGINEERS
kW Mission Critical Engineering
Member of WSP
EP ENGINEERING PLUS
Kimley»Horn

	ISSUES	
1	12.12.2025	30% SCHEMATIC DESIGN
2	01.23.2026	60% DESIGN DEVELOPMENT

REVISIONS

kW Mission Critical Engineering
Contact: Kyle Jenkins Phone: 518.268.2841
Engineer:
License #: Exp. Date:

NOT FOR CONSTRUCTION

Date of Issue:
01/23/2026

SF - ARK01
DESIGN DEVELOPMENT

Clarksville, AR 72830

ENLARGED PLUMBING RISER DIAGRAMS

JOB US0049903.5614
SHEET

P04-06

1/23/2026 3:25:55 PM P04-06 ENLARGED PLUMBING RISER DIAGRAMS