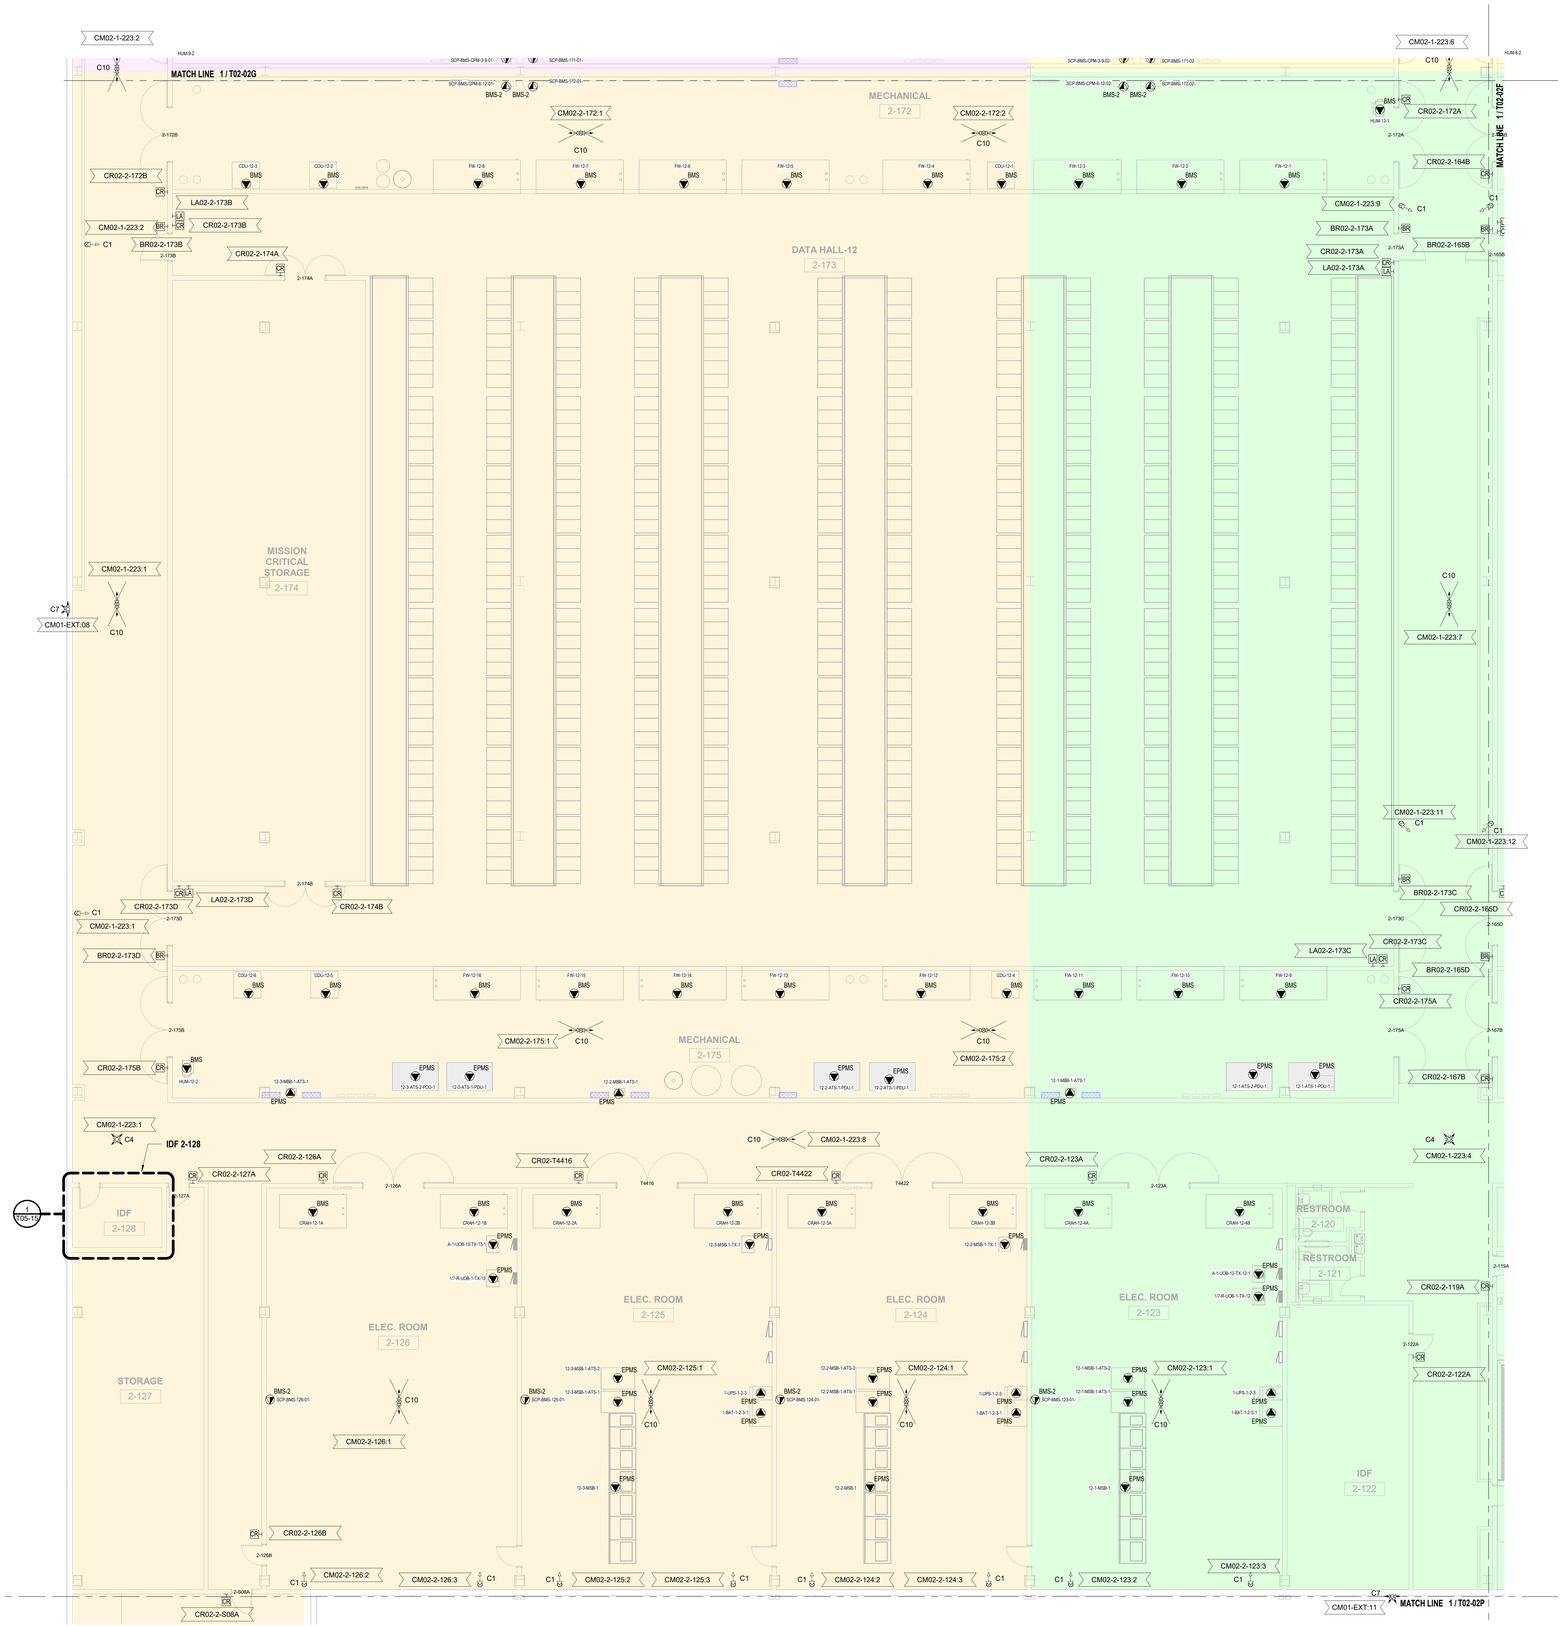

1 TECHNOLOGY - FLOOR PLAN - LEVEL 02 - AREA - H
SCALE 1/8" = 1'-0"

IDF LEGEND - LEVEL 2

- NETWORK DEVICES FED FROM IDF 2-106
- NETWORK DEVICES FED FROM IDF 2-112
- NETWORK DEVICES FED FROM IDF 3-118
- NETWORK DEVICES FED FROM IDF 2-122
- NETWORK DEVICES FED FROM IDF 2-128
- NETWORK DEVICES FED FROM IDF 2-129
- NETWORK DEVICES FED FROM IDF 2-138
- NETWORK DEVICES FED FROM IDF 2-144
- NETWORK DEVICES FED FROM IDF 2-151

NOTE: DEVICES WITHIN THE MMR'S SHALL BE FED FROM THE ASSOCIATED MMR.

serverfarm
CORGAN
TGRWA STRUCTURAL ENGINEERS
kW Mission Critical Engineering Member of WSP
EP ENGINEERING PLUS
Kimley»Horn

ISSUES		
1	12/12/2025	SCHEMATIC DESIGN
2	01/23/2026	DESIGN DEVELOPMENT
3		
4		
5		
6		
7		
8		
9		
10		
11		
12		
13		

REVISIONS		
1	01/23/26	ISSUE FOR DD

CORGAN
#1300, 20 N. Orange Ave., Orlando, 32801
214.244.8263
www.corgan.com

Serverfarm - ARK1 - Technology
ISSUE FOR DD
CLARKSVILLE, AR

L	K	J	
G	E	C	A
H	F	D	B
P	M	N	

TECHNOLOGY- FLOOR PLAN - LEVEL 02 - AREA H

JOB 27583
SHEET
T02-02H

1/23/2026 8:04:00 PM T02-02H TECHNOLOGY- FLOOR PLAN - LEVEL 02 - AREA H

©2025. Engineering Plus L.L.C. These documents, whether printed or in digital or electronic format, are instruments of service for use solely with respect to this project. Engineering Plus retains all rights including copyrights. To the extent that the documents contain trade secrets and proprietary information, they are confidential and cannot be copied or disseminated to third parties without prior written permission. No license, right to reproduce or use of these documents is granted or implied unless incorporated in a prior written agreement with Engineering Plus L.L.C.