◇	KEYNOTES
1	1-PORT BISCUIT BOX BY CC INTENDED FOR IPAD CONNECTION. BISCUIT BOX SHALL BE INSTALLED INSIDE CONDUIT PULL BOX.
2	2-PORT DATA AND 5-20R DUPLEX INTENDED FOR ELECTRONIC KEY MANAGEMENT SYSTEM. COORDINATE FINAL LOCATION AND MOUNTING HEIGHT WITH KEY MANAGEMENT SYSTEM.
3	DEVICE(S) SHALL BE INSTALLED BELOW MILLWORK COUNTERTOP. COORDINATE DEVICE LOCATIONS WITH MILLWORK.
4	BIOMETRIC READER INTENDED FOR VISITOR MANAGEMENT ENROLLMENT. A STANDARD BIOMETRIC READER SHALL BE UTILIZED, NOT THE MANUFACTURER'S ENROLLMENT READER.
5	REFER TO DETAILS FOR VISITOR MANAGEMENT SCOPE OF WORK (ALL TRADES).

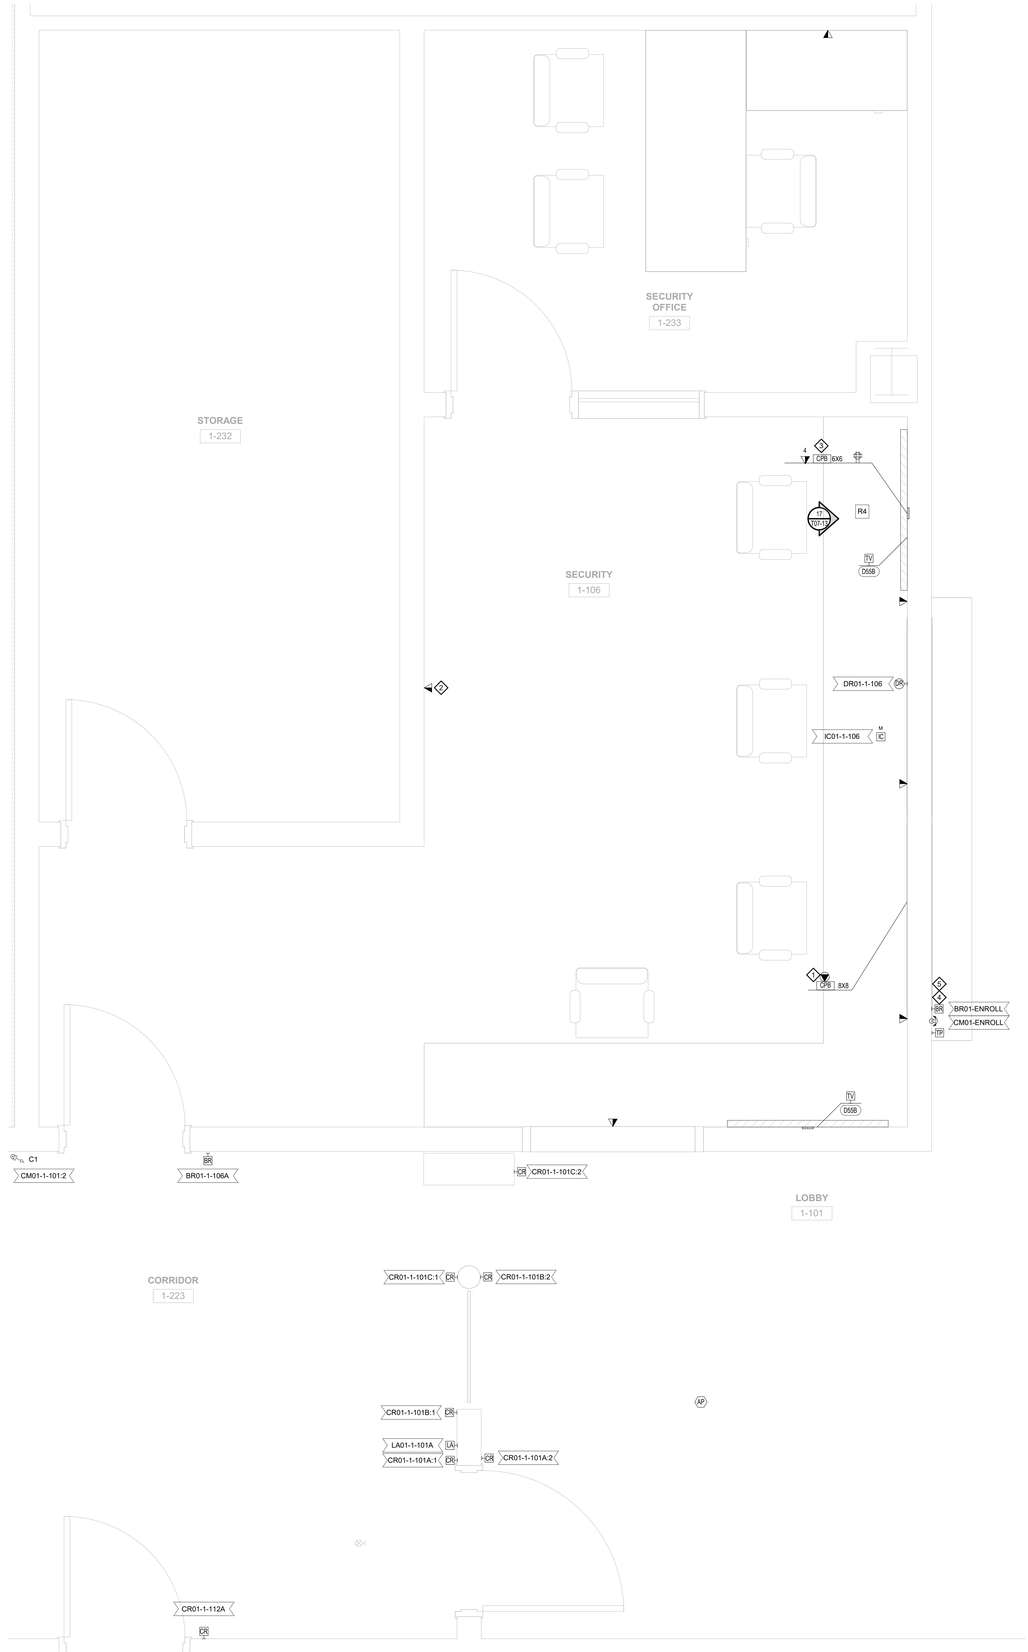

1 **TECHNOLOGY - FLOOR PLAN - LEVEL 01 - LOBBY SECURITY**
SCALE 3/4" = 1'-0"

serverfarm
CORGAN
TGRWA STRUCTURAL ENGINEERS
kW Mission Critical Engineering Member of WSP
EP ENGINEERING PLUS
Kimley»Horn

◯	ISSUES	
1	12/12/2025	SCHEMATIC DESIGN
2	01/23/2026	DESIGN DEVELOPMENT
3		
4		
5		
6		
7		
8		
9		
10		
11		
12		
13		

△	REVISIONS	
1	12/12/25	ISSUE FOR SD
2	01/23/26	ISSUE FOR DD

CORGAN
#1300, 20 N. Orange Ave., Orlando, 32801
214.244.8263
www.corgan.com

Serverfarm - ARK1 - Technology
ISSUE FOR DD
CLARKSVILLE, AR

L	K	J
G	E	C	A
H	F	D	B
P	M	N

ENLARGED PLANS - LOBBY SECURITY

JOB 27583
SHEET

T05-23

1/23/2026 8:25:15 PM T05-23 ENLARGED PLANS - LOBBY SECURITY

©2025. Engineering Plus L.L.C. These documents, whether printed or in digital or electronic format, are instruments of service for use solely with respect to this project. Engineering Plus retains all rights including copyrights. To the extent that the documents contain trade secrets and proprietary information, they are confidential and cannot be copied or disseminated to third parties without prior written permission. No license, right to reproduce or use of these documents is granted or implied unless incorporated in a prior written agreement with Engineering Plus L.L.C.