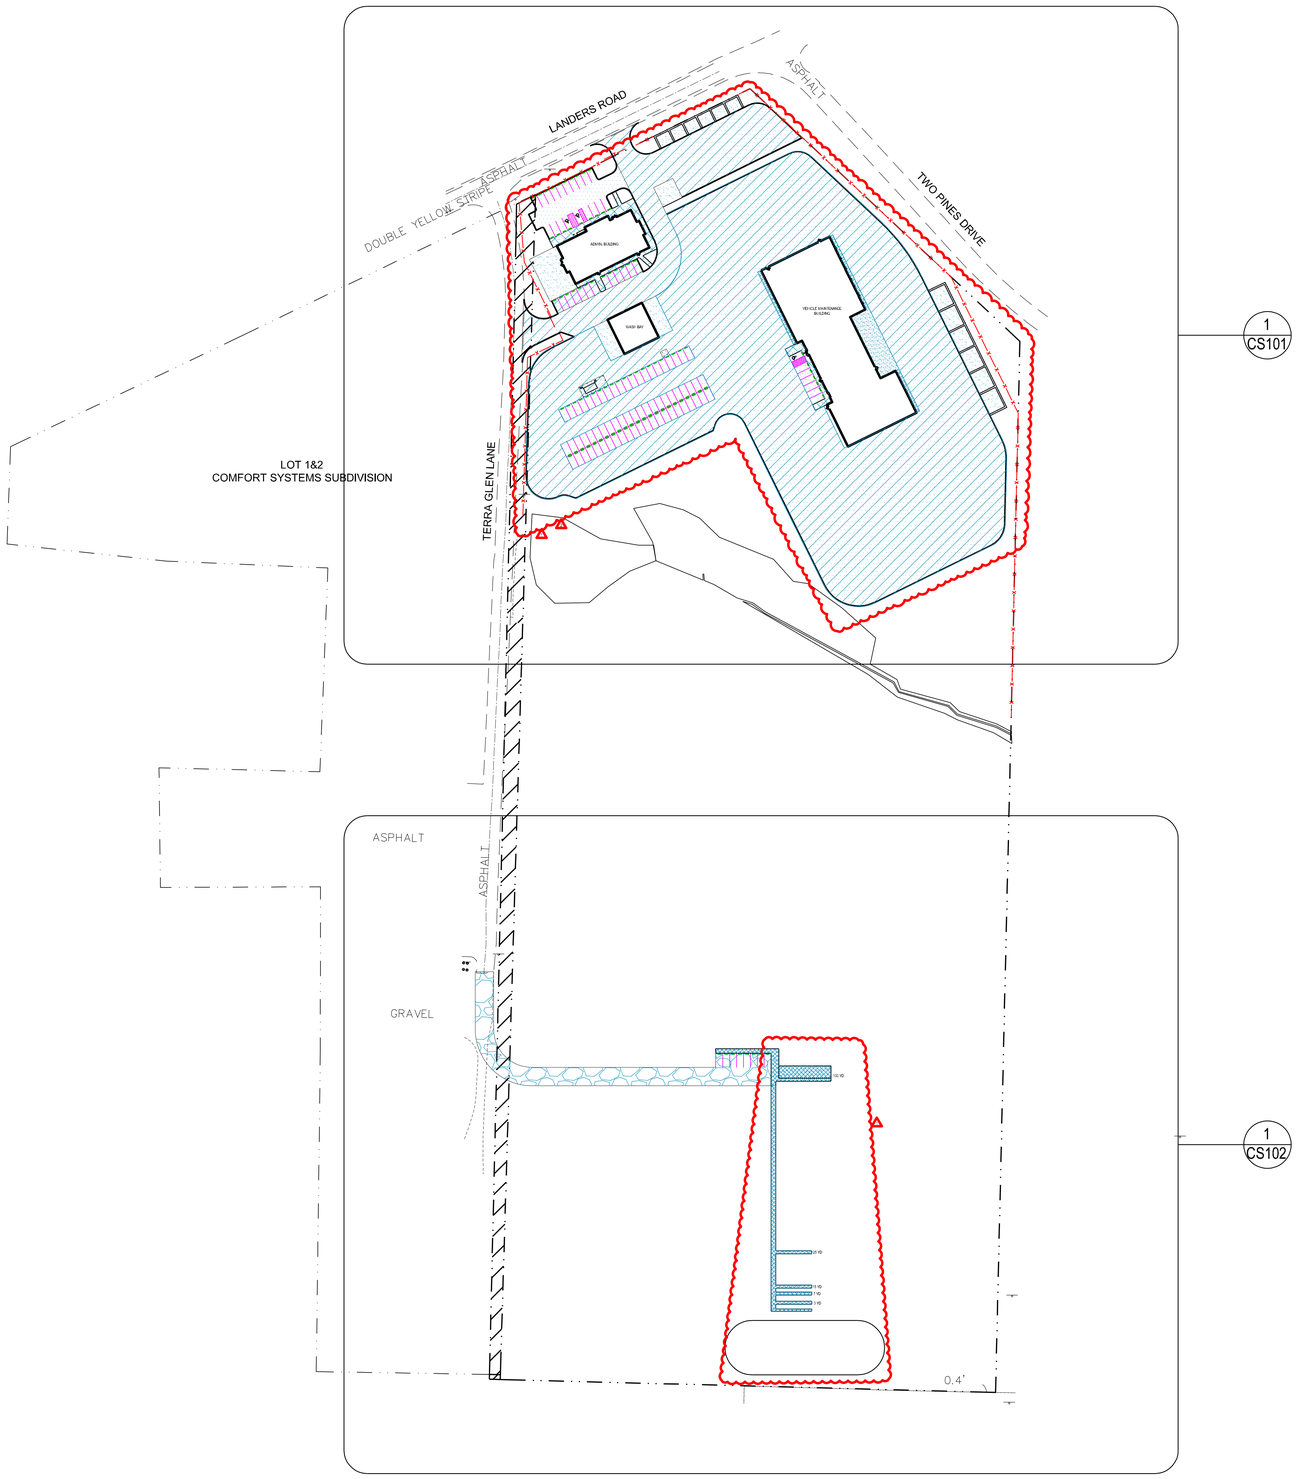

LEGEND

	DETAIL REFERENCE
HEAVY DUTY ASPHALT PAVEMENT	2 C-501
NORMAL DUTY ASPHALT PAVEMENT	3 C-501
NEW CONCRETE PAVEMENT	1 C-501
NEW HEAVY DUTY CONCRETE PAVEMENT	1 C-501
NEW CONCRETE WALK	1 C-501
NEW LIGHT WEIGHT GRAVEL PAVEMENT	3 C-501
NEW MEDIUM WEIGHT GRAVEL PAVEMENT	3 C-501
NEW HEAVY WEIGHT GRAVEL PAVEMENT	3 C-501

NORTH

1 OVERALL SITE LAYOUT PLAN

0 80' 160'

SCALE:1"=80'

CROMWELL
1300 East 6th Street Little Rock, AR 72202
501.372.2900 cromwell.com

Project

SITE, WASH BAY, AND SHOOTING RANGE

SHERWOOD

SHERWOOD PUBLIC WORKS
TWO PINES & LANDERS ROAD
SHERWOOD, AR 72117

Design Phase

CONSTRUCTION DOCUMENTS

Revisions

No.	Date	Description
1	11-05-2024	ADD 002
2	11-15-2024	ADD 003

Stamp

CERTIFICATE OF AUTHORIZATION
CROMWELL ARCHITECTS ENGINEERS #5
ARKANSAS ENGINEER

STATE OF ARKANSAS
REGISTERED PROFESSIONAL ENGINEER
No. 15927
CHARLES WISE
09-23-2024

Notes

1. **CROMWELL ARCHITECTS ENGINEERS, INC. ALL RIGHTS RESERVED**
2. **THIS SHEET DESIGNED FOR COLOR PRINTING. CRITICAL INFORMATION MAY BE LOST WITH BLACK AND WHITE PRINTING.**

Project Number **2023-249**

Issue Date **09-23-2024**

Sheet Title **OVERALL SITE LAYOUT PLAN**

Sheet Number **CS100**