NOTE: SEE CS100 FOR LEGEND

CROMWELL
1300 East 6th Street Little Rock, AR 72202
501.372.2900 cromwell.com

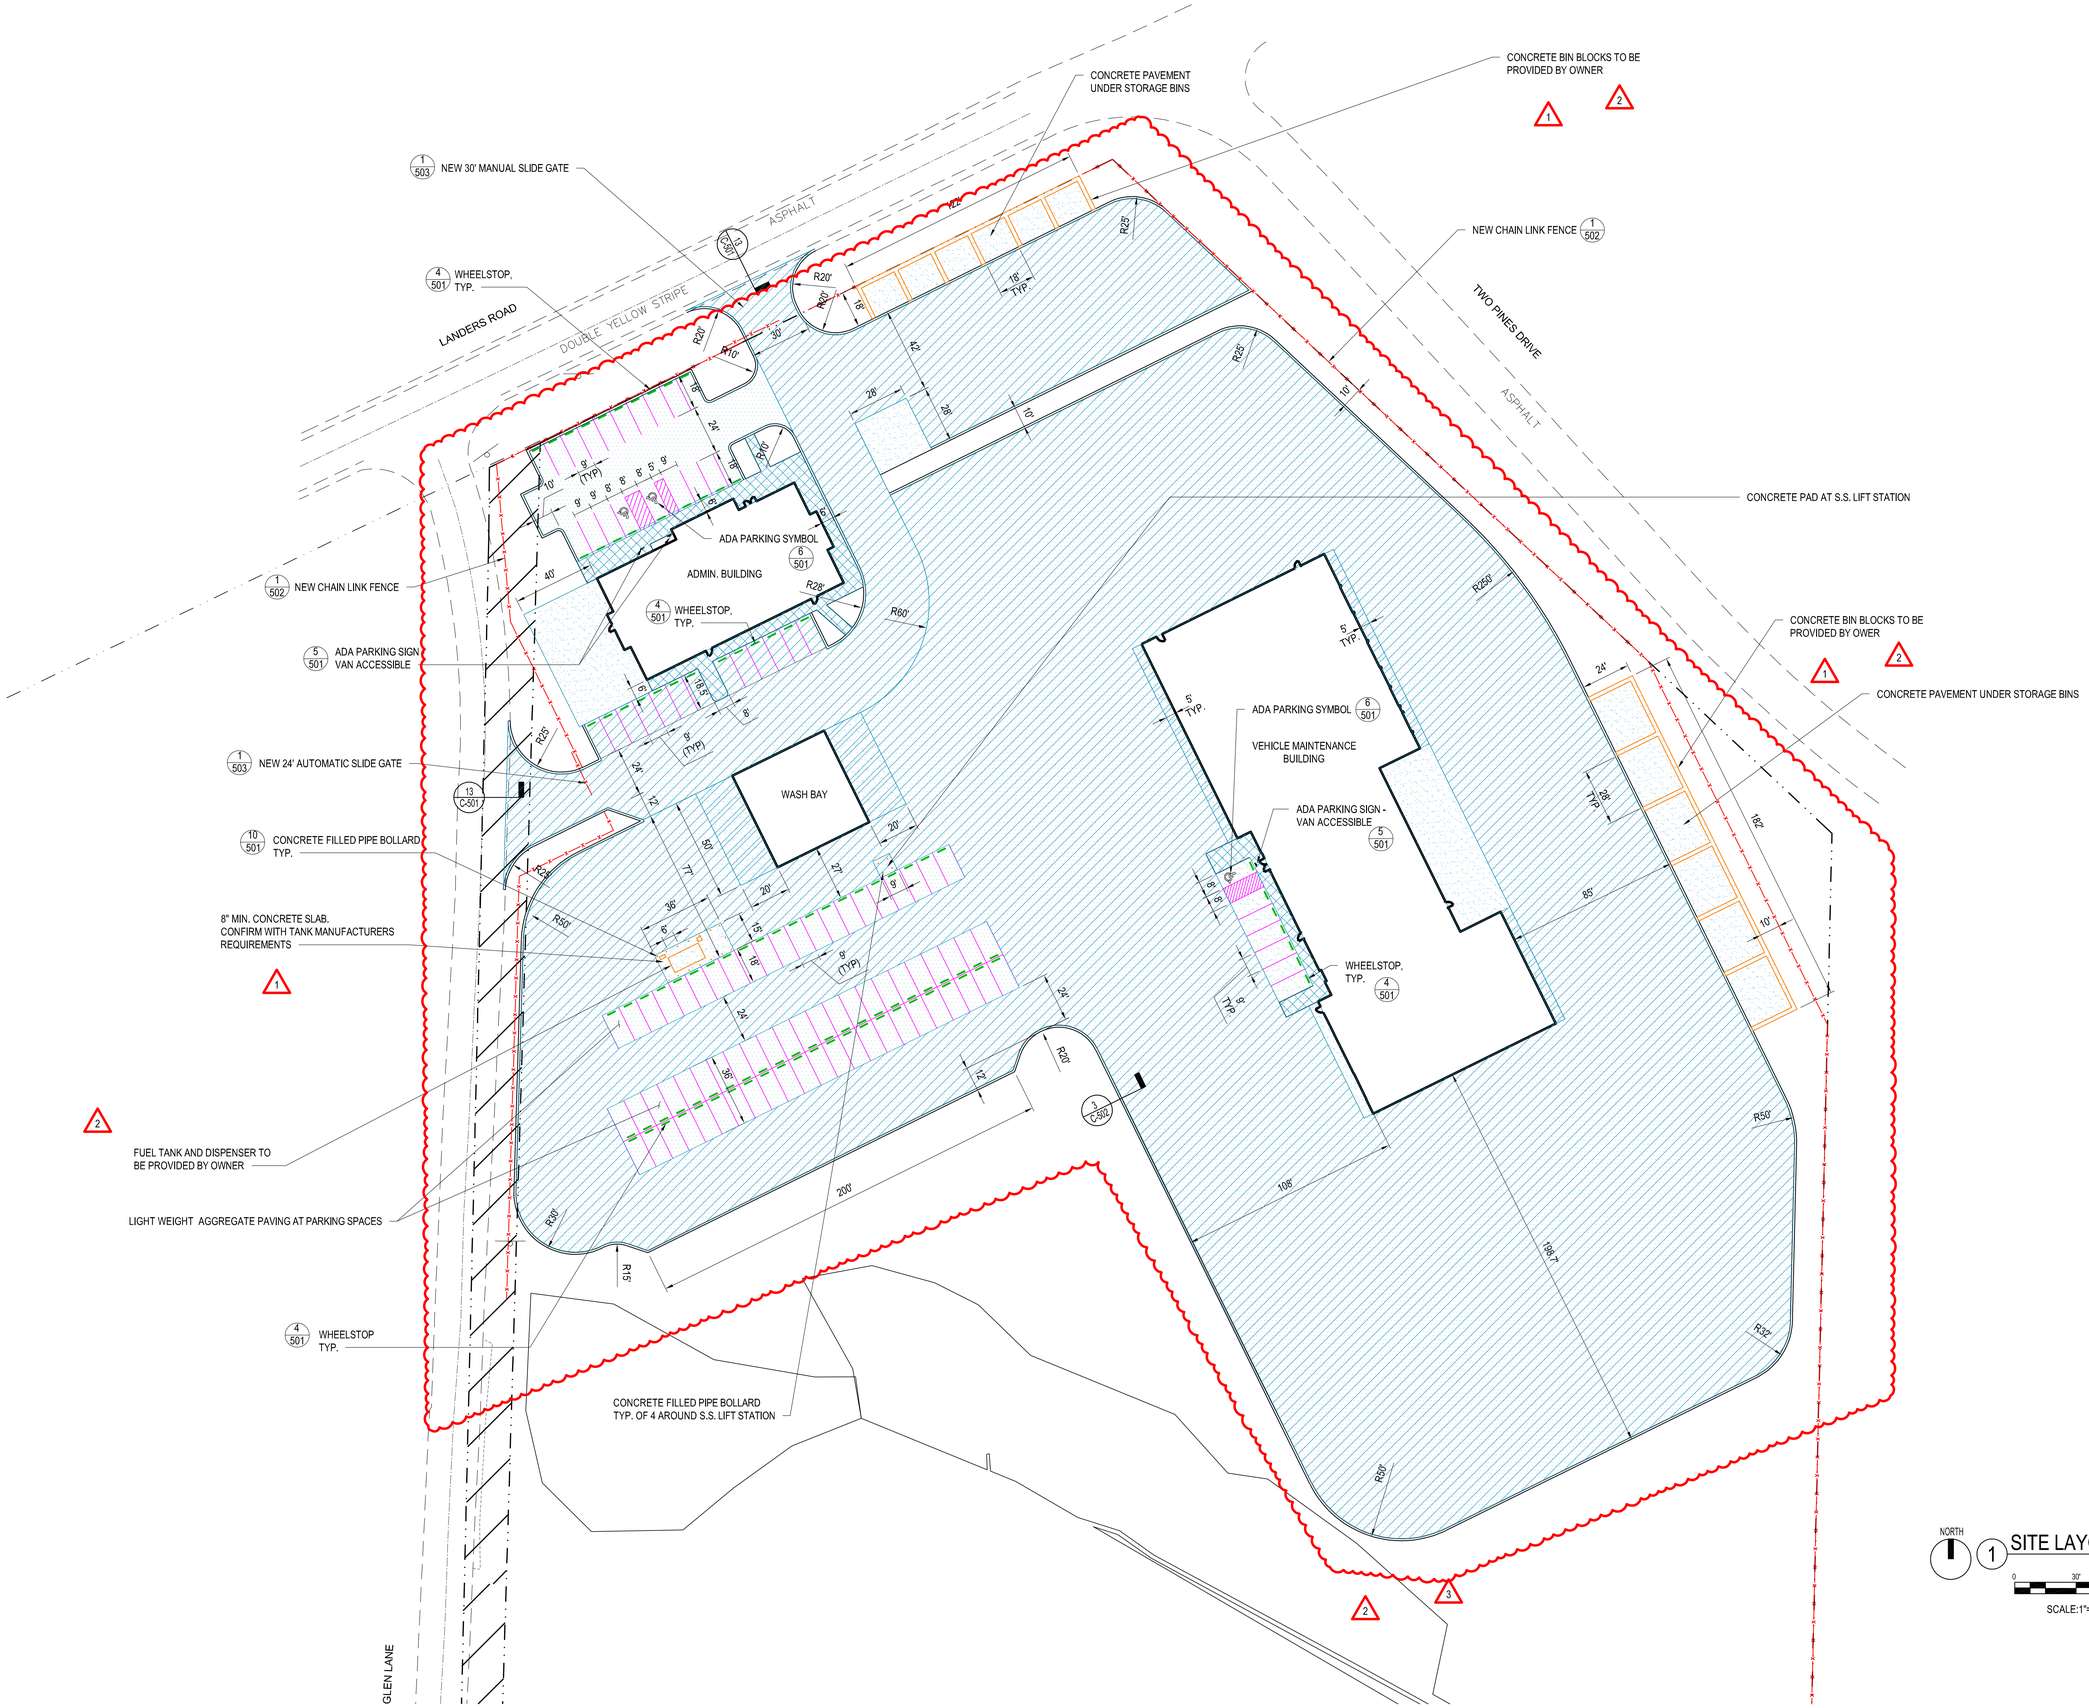

1 SITE LAYOUT PLAN

SCALE:1"= 30'

Project

SITE, WASH BAY, AND SHOOTING RANGE

SHERWOOD

SHERWOOD PUBLIC WORKS
TWO PINES & LANDERS ROAD
SHERWOOD, AR 72117

Design Phase

CONSTRUCTION DOCUMENTS

Revisions

No.	Date	Description
1	10-09-2024	ADD 001
2	11-05-2024	ADD 002
3	11-15-2024	ADD 003

Stamp

CERTIFICATE OF AUTHORIZATION CROMWELL ARCHITECTS/ ENGINEERS #5 ARKANSAS-ENGINEER

STATE OF ARKANSAS REGISTERED PROFESSIONAL ENGINEER No. 15927 CHARLES WISE

09-23-2024

Notes

1. CROMWELL ARCHITECTS ENGINEERS, INC. ALL RIGHTS RESERVED
2. THIS SHEET DESIGNED FOR COLOR PRINTING. CRITICAL INFORMATION MAY BE LOST WITH BLACK AND WHITE PRINTING.

Project Number 2023-249

Issue Date 09-23-2024

Sheet Title

SITE LAYOUT PLAN

Sheet Number

CS101