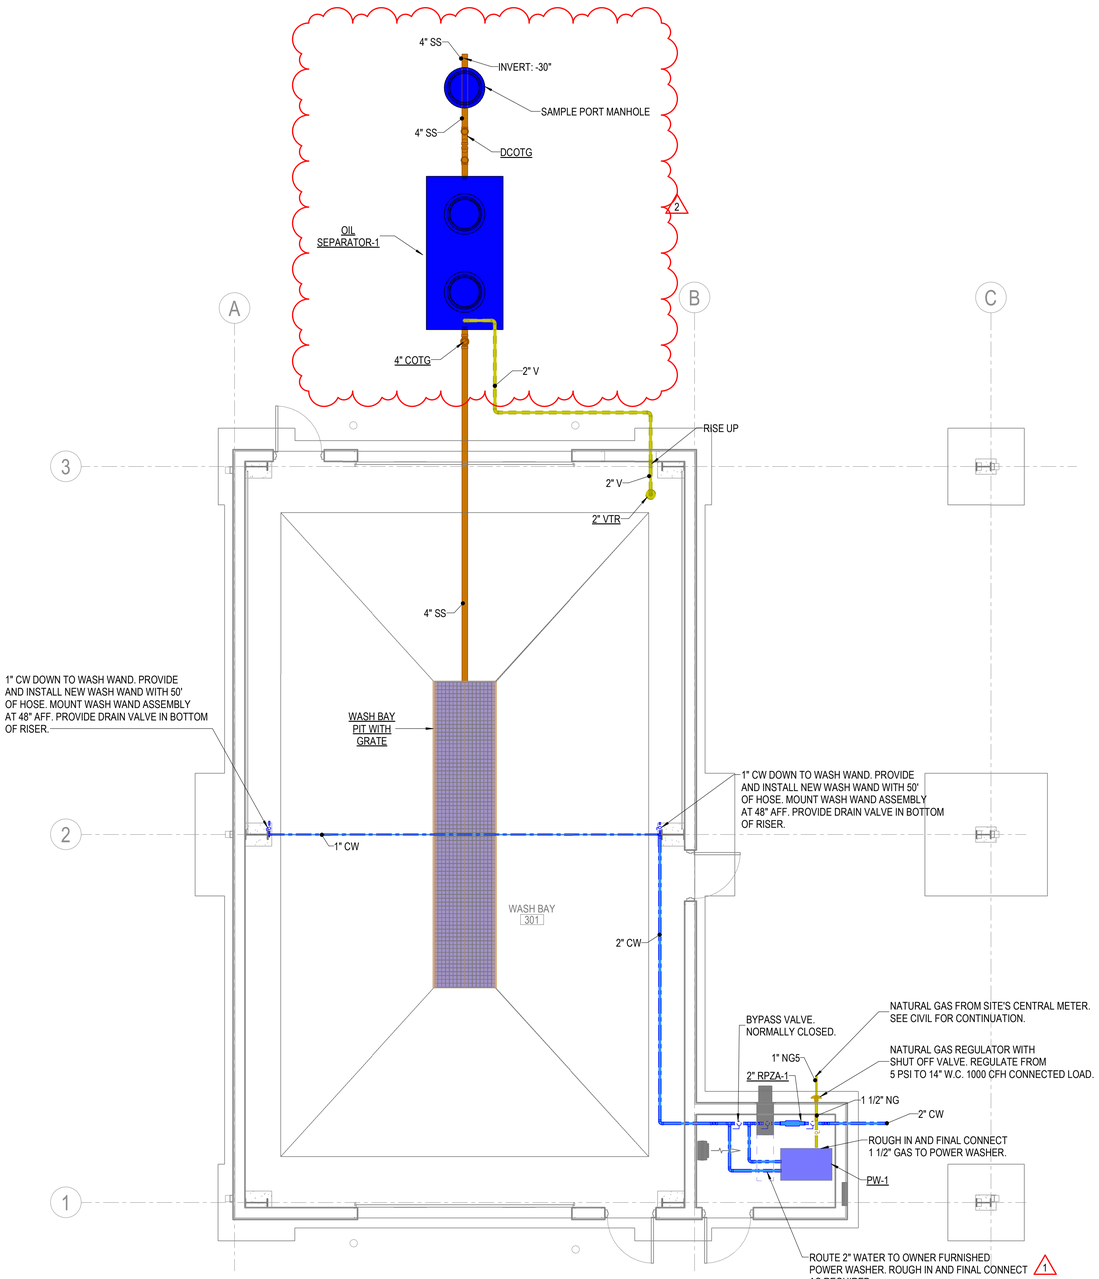

1 WASH BAY FLOOR PLAN - PLUMBING

1/4" = 1'-0"

0 2 4 8

CROMWELL
1300 East 6th Street Little Rock, AR 72202
501.372.2900 cromwell.com

Project

SITE, WASH BAY, AND SHOOTING RANGE

SHERWOOD

SHERWOOD PUBLIC WORKS
TWO PINES & LANDERS ROAD
SHERWOOD, AR 72117

Design Phase

CONSTRUCTION DOCUMENTS

Revisions

No.	Date	Description
1	10-09-2024	ADD 001
2	11-05-2024	ADD 002

Stamp

CERTIFICATE OF AUTHORIZATION
CROMWELL ARCHITECTS/ ENGINEERS #5
ARKANSAS ENGINEER

STATE OF ARKANSAS
REGISTERED PROFESSIONAL ENGINEER
No. 22581
JESUS PADILLA
09-23-2024

Notes

1. CROMWELL ARCHITECTS ENGINEERS, INC. ALL RIGHTS RESERVED
2. THIS SHEET DESIGNED FOR COLOR PRINTING. CRITICAL INFORMATION MAY BE LOST WITH BLACK AND WHITE PRINTING.

Project Number 2023-249

Issue Date 09-23-2024

Sheet Title

WASH BAY FLOOR PLAN - PLUMBING

Sheet Number

P-101