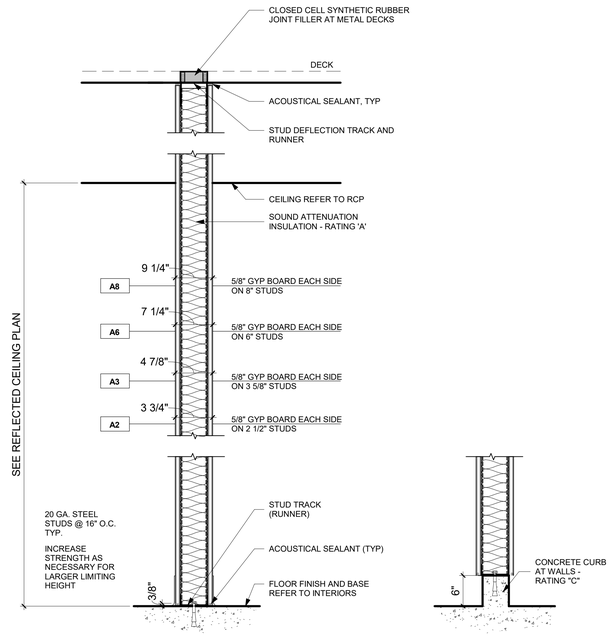

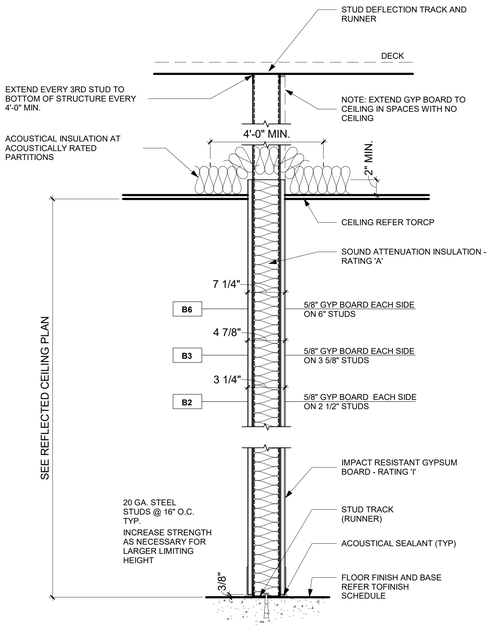

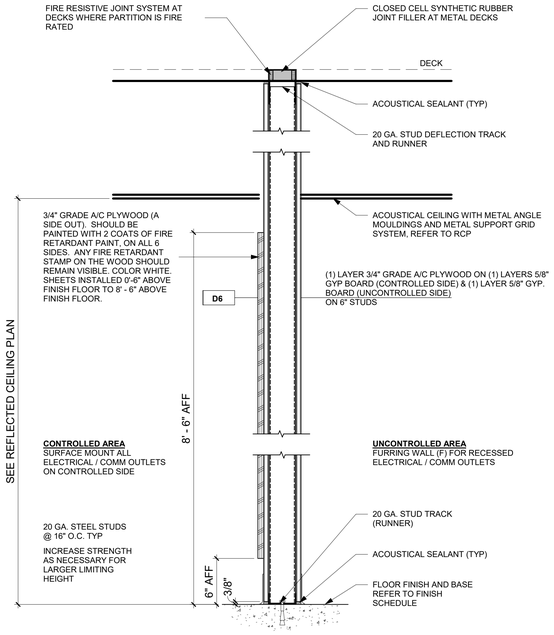

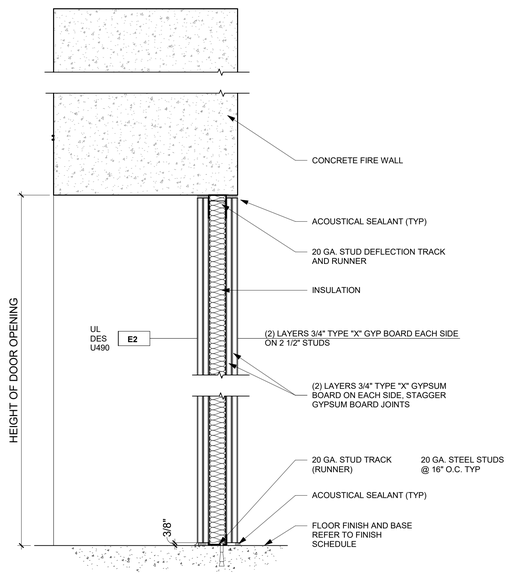

TYPE	A		
SIZE INDICATOR	IND	STUD SIZE	TOTAL WIDTH
	2	2 1/2"	3 3/4"
	3	3 5/8"	4 7/8"
	6	6"	7 1/4"
	8	8"	9 1/4"
RATING		NO RATING - NO INSULATION	
	A	ACOUSTICAL - STC 51	
	I	IMPACT RESISTANT	
	C	6" H X 6" W CONC CURB BASE, REFER TO STRUCT, HOLD GYPSUM 6" AFF	

TYPE	B		
SIZE INDICATOR	IND	STUD SIZE	TOTAL WIDTH
	2	2 1/2"	3 1/4"
	3	3 5/8"	4 7/8"
	6	6"	7 1/4"
RATING		NO RATING - NO INSULATION	
	A	ACOUSTICAL - STC 51	
	I	IMPACT RESISTANT	

TYPE	D		
SIZE INDICATOR	IND	STUD SIZE	TOTAL WIDTH
	6	6"	7 7/8"
RATING		NO RATING - NO INSULATION	
	1	1 HR FIRE RATED	

TYPE	E		
SIZE INDICATOR	IND	STUD SIZE	TOTAL WIDTH
	2	2 1/2"	5 1/2"
RATING		NO RATING - NO INSULATION	
	4	4 HR FIRE RATED	

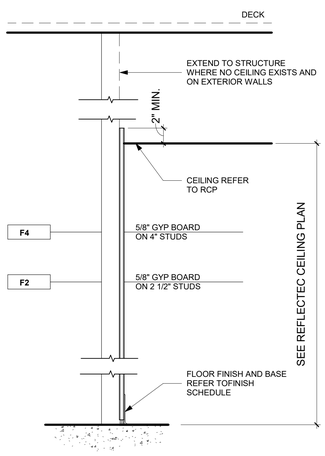

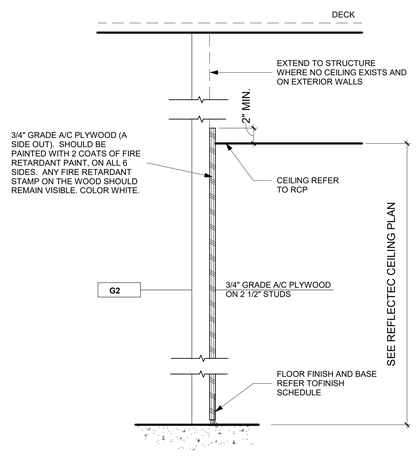

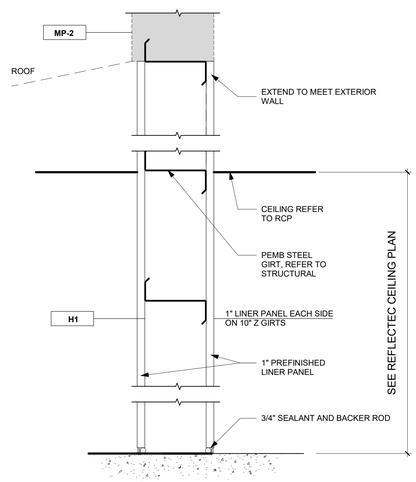

TYPE	F		
SIZE INDICATOR	IND	STUD SIZE	TOTAL WIDTH
	2	2 1/2"	3 1/8"
	4	4"	4 5/8"
RATING		NO RATING - NO INSULATION	

TYPE	G		
SIZE INDICATOR	IND	STUD SIZE	TOTAL WIDTH
	2	2 1/2"	3 1/4"
RATING		NO RATING - NO INSULATION	

TYPE	H		
SIZE INDICATOR	IND	GIRT SIZE	TOTAL WIDTH
	1	10"	12"
RATING		NO RATING - NO INSULATION	

NABHOLZ

REGISTERED ARCHITECT CHRIS ALFSTAD 12322 STATE OF ARKANSAS
09/18/2024

Jacobs
1999 Bryan Street Suite 2500
Dallas, TX 75201
Tel 214.638.0145
Fax 214.638.4445
Entity: Jacobs Consultants Inc.
License Type: Architecture
License #: C228
License Exp Date: 01/31/2025

NO.	DATE	DESCRIPTION	DSGN	DR	CHK	APV'D	BY	IE	TM
0	09/18/2024	100% ISSUED FOR CONSTRUCTION - EXPANSION	IE	DR	ND/VA	B1	APV'D	BY	TM

© Jacobs Solutions 2023. ALL RIGHTS RESERVED.
REUSE OF DOCUMENTS: THIS DOCUMENT, AND THE IDEAS AND DESIGNS INCORPORATED HEREIN, AS AN INSTRUMENT OF PROFESSIONAL SERVICE, IS THE PROPERTY OF JACOBS AND SHALL NOT BE USED, IN WHOLE OR IN PART, FOR ANY OTHER PROJECT WITHOUT THE WRITTEN AUTHORIZATION OF JACOBS.

Campus Standard Details
Camden OSD
Calhoun County, Arkansas
Aerojet Rocketdyne

ARCHITECTURE
PARTITION TYPES

SHEET NO
A-801

SCALE	1 1/2" = 1'-0"
DATE	09/18/24
PROJ	D37545N0
DWG	CMDN_Standard Details_A-801