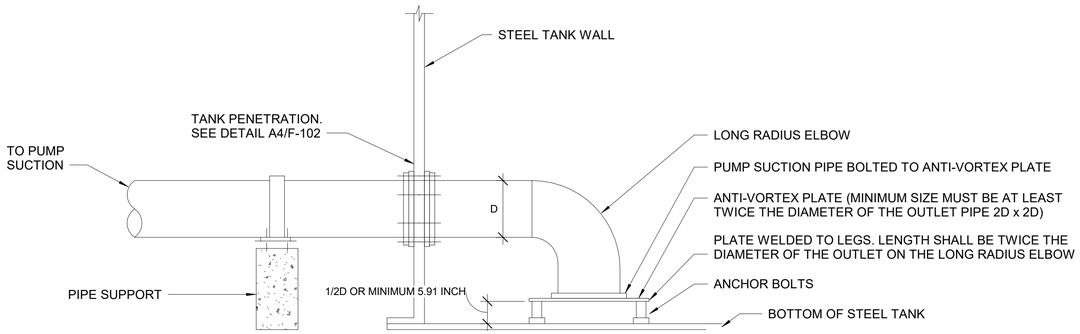

C1 PUMP SUCTION AND VORTEX PLATE DETAIL
SCALE N.T.S.

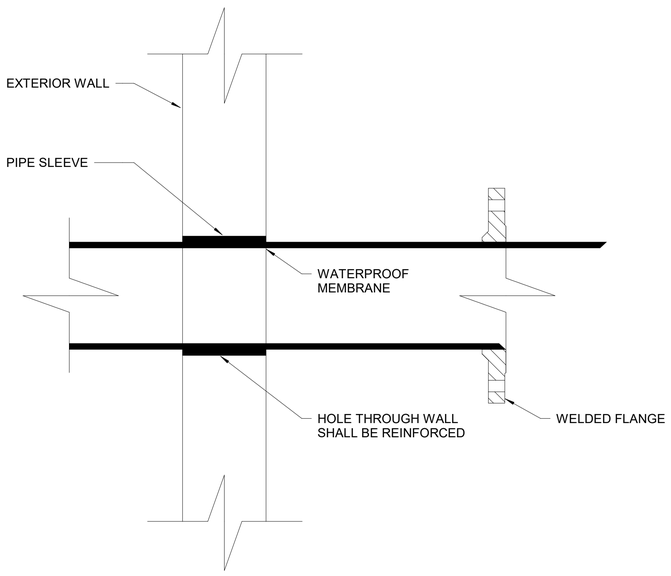

A1 TYPICAL PIPE PENETRATION DETAIL
SCALE N.T.S.

NO.	DATE	DSGN
B	2024-07-19	100% ISSUED FOR CONSTRUCTION - DEVELOPMENT	WF	TM
A	2024-07-01	100% ISSUED FOR REVIEW - DEVELOPMENT	WF	TM
		REVISION	BY	APV'D

DR W.F. | CHK BAB | S.B. APV'D | Approver

Jacobs
1999 Bryan Street Suite 3500 Dallas, TX 75201
Tel 214.638.0145 Fax 214.638.0447
Entity: Jacobs Engineering Group Inc.
License Type: Engineering
License #: 1170
Exp. Date: 12/31/2024

STATE OF ARKANSAS
LICENSED PROFESSIONAL ENGINEER
No. 22431
WILLIAM J. FLANAGAN
William J. Flanagan Digitally signed by William J. Flanagan SEAL
Date: 2024.07.23 10:33:25 -04'00'

© Jacobs Solutions 2023. ALL RIGHTS RESERVED.
THIS DOCUMENT, AND THE IDEAS AND DESIGNS INCORPORATED HEREIN, AS AN INSTRUMENT OF PROFESSIONAL SERVICE, IS THE PROPERTY OF JACOBS (AND/OR ITS SUBSIDIARIES/AFFILIATES) AND IS NOT TO BE USED, IN WHOLE OR IN PART, FOR ANY PROJECT WITHOUT THE WRITTEN AUTHORIZATION OF JACOBS.
REUSE OF DOCUMENTS

Camden OSD
Calhoun County, Arkansas
Aerojet Rocketdyne

Jacobs NABHOLZ

FIRE TANK DETAILS

SHEET NO
F-102b

SCALE	As indicated
DATE	07/19/2024
PROJ	D3754502
DWG	CMDN-OSD_GMLRS_F-102b

PLOT DATE/TIME: 7/23/2024 10:50:34 AM

7/23/2024 10:50:34 AM F-102b
Autodesk Docs://US_D3754500_FED_Aerojet Rocketdyne/D3754500_CMDN_OSD_GMLRS_FP.rvt