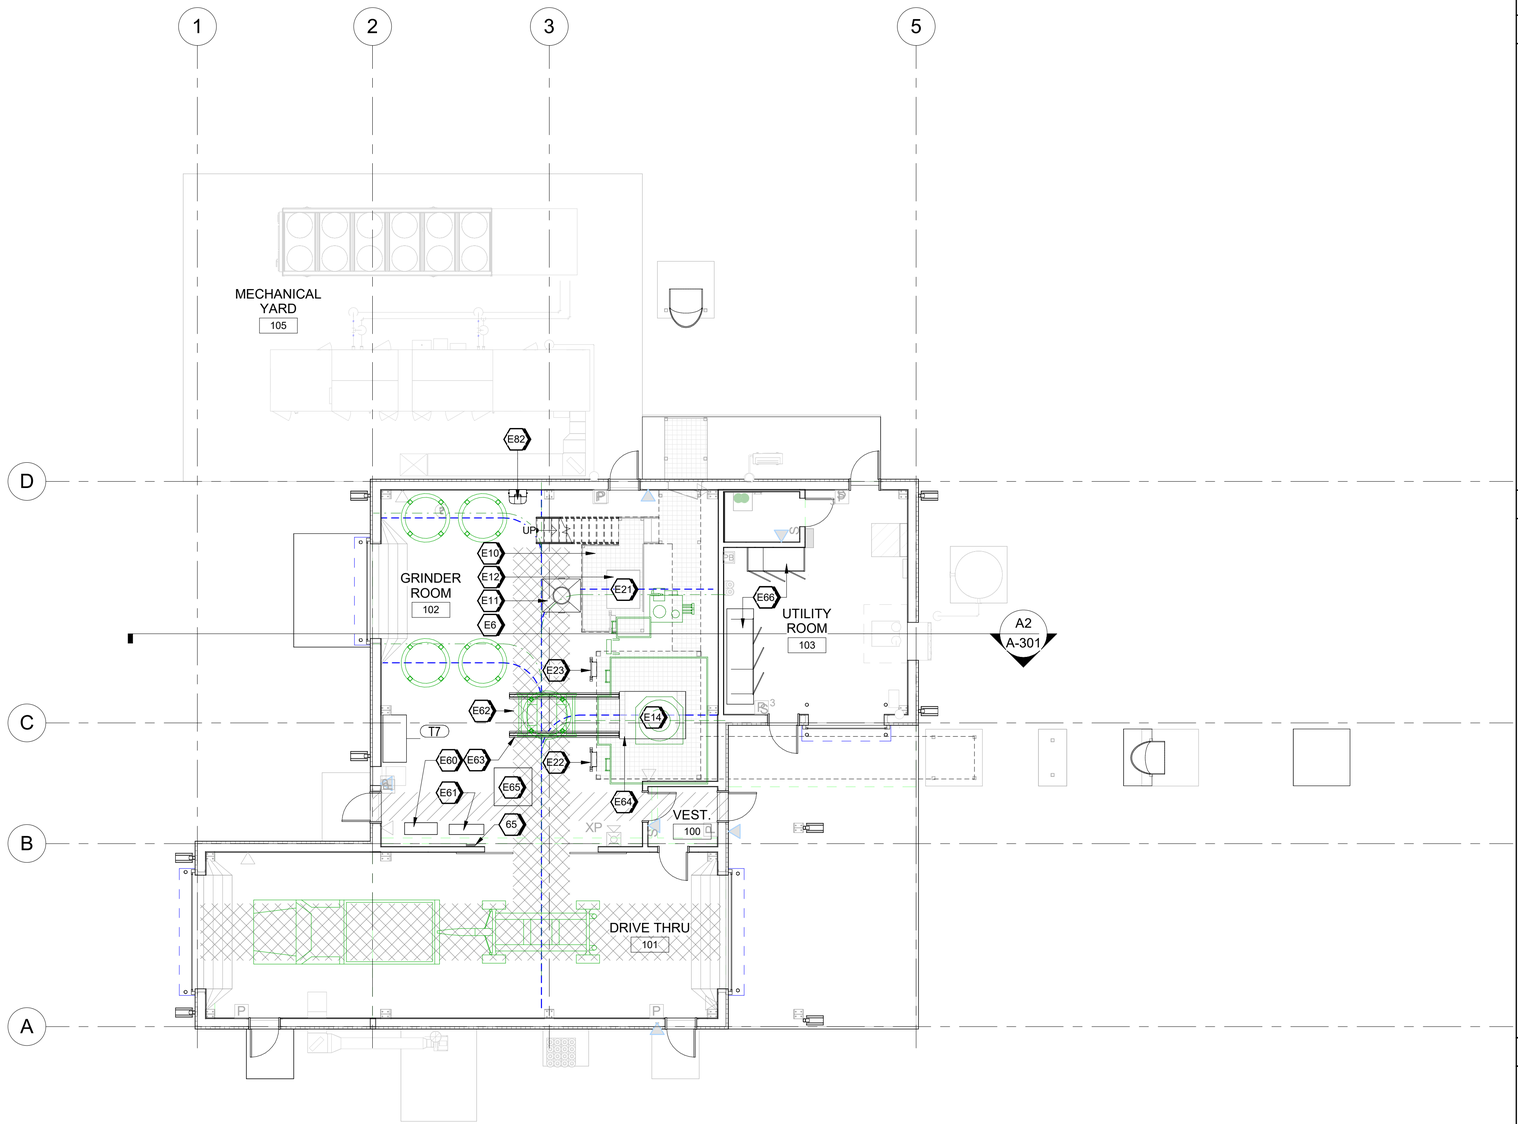

A2 EQUIPMENT PLAN
SCALE 1/8" = 1'-0"

SHEET KEYNOTES

65	FIRST AID KIT (CFCI)
E6	5-TON MONORAIL AND HOIST WITH FOUR SPURS ABOVE (CFCI)
E10	TOTE BIN FEEDER STAND PLATFORM AND RAILING (CFCI)
E11	TOTE BIN (CFCI)
E12	VIBRA-SCREW FEEDER MOTOR AND HOPPER UNDER TOTE BIN FEEDER STAND - (OFCI)
E14	DUST COLLECTOR BIN DISCHARGE SYSTEM (SHAKER) - (OFCI)
E21	TOTE BIN ON TOTE BIN FEEDER STAND ABOVE (CFCI)
E22	LADDER TO LOWER PLATFORM LEVEL OF DUST COLLECTOR STAND (CFCI)
E23	LADDER TO UPPER PLATFORM LEVEL OF DUST COLLECTOR STAND (CFCI)
E60	BIN COVER RACK - (OFCI)
E61	BIN LIFT HOIST CADY BAR RACK - (OFCI)
E62	BIN DOLLEY (CFCI)
E63	BIN DOLLEY TRACKS (CFCI)
E64	LARGE FLOOR SCALE WITH 60"X84" PLATFORM (MFR; METTLER TOLEDO; PFA589) (OFCI)
E65	ROLLER BIN INSPECTION STAND (WHEELED) (CFCI)
E66	RLC - (OFCI)
E82	PORTABLE SELF-CONTAINED EMERGENCY EYEWASH STATION (CFCI)

LEGEND

* PRIMARY PERSONNEL FLOW
* PRIMARY MATERIAL FLOW
* OWNER FURNISHED EQUIPMENT
* OWNER FURNISHED OFFICE EQUIPMENT

* NOTE: FOR USER REFERENCE, NOT IN SCOPE OF CONSTRUCTION

FF&E - CFCI

MARK	DESCRIPTION
T7	TABLE, 72" X 30"

GRAPHIC SCALE(S)

0 4' 8' 16' 24'
1/8" = 1'-0"

PLAN NORTH
TRUE N

NO.	DATE	DSGN	DR	CHK	APV'D	BY	APV'D
0	09/18/2024	IE	IE	BH	TM	IE	TM

100% ISSUED FOR CONSTRUCTION - EXPANSION
REVISION

Jacobs
1999 Bryan Street Suite 3500 Dallas, TX 75201
Tel. 214.638.0145 Fax. 214.638.0447
Entity: Jacobs Consultants Inc.
License Type: Architecture
License: 17-22
Exp. Date: 01/31/2025

REGISTERED ARCHITECT
CHRIS ALFSTAD
912337
STATE OF ARKANSAS
09/18/2024
SEAL

Grinder
Camden OSD
Calhoun County, Arkansas
Aerojet Rocketdyne

Jacobs NABHOLZ

ARCHITECTURE
EQUIPMENT PLAN

SHEET NO
AE151

SCALE	As indicated
DATE	09/18/2024
PROJ	D3754502
DWG	CMDN-OSD_Grinder_AE151

PLOT DATE/TIME: 9/18/2024 9:31:02 AM

REUSE OF DOCUMENTS: THIS DOCUMENT, AND THE IDEAS AND DESIGNS INCORPORATED HEREIN, AS AN INSTRUMENT OF PROFESSIONAL SERVICE, IS THE PROPERTY OF JACOBS AND SHALL NOT BE USED, IN WHOLE OR IN PART, FOR ANY OTHER PROJECT WITHOUT THE WRITTEN AUTHORIZATION OF JACOBS.
© Jacobs Solutions 2023. ALL RIGHTS RESERVED.

9/18/2024 9:31:02 AM AE151
Autodesk Docs://US_D3754500_FED_Aerojet Rocketdyne/D3754500_CMDN_OSD_Grinder_ARCH-INT.rvt