


As indicated 6/16/2026 10:38:29 AM Autodesk Docs://26-031 - ARCare Clinic- Fort Smith, AR/ARCC MEP.rvt

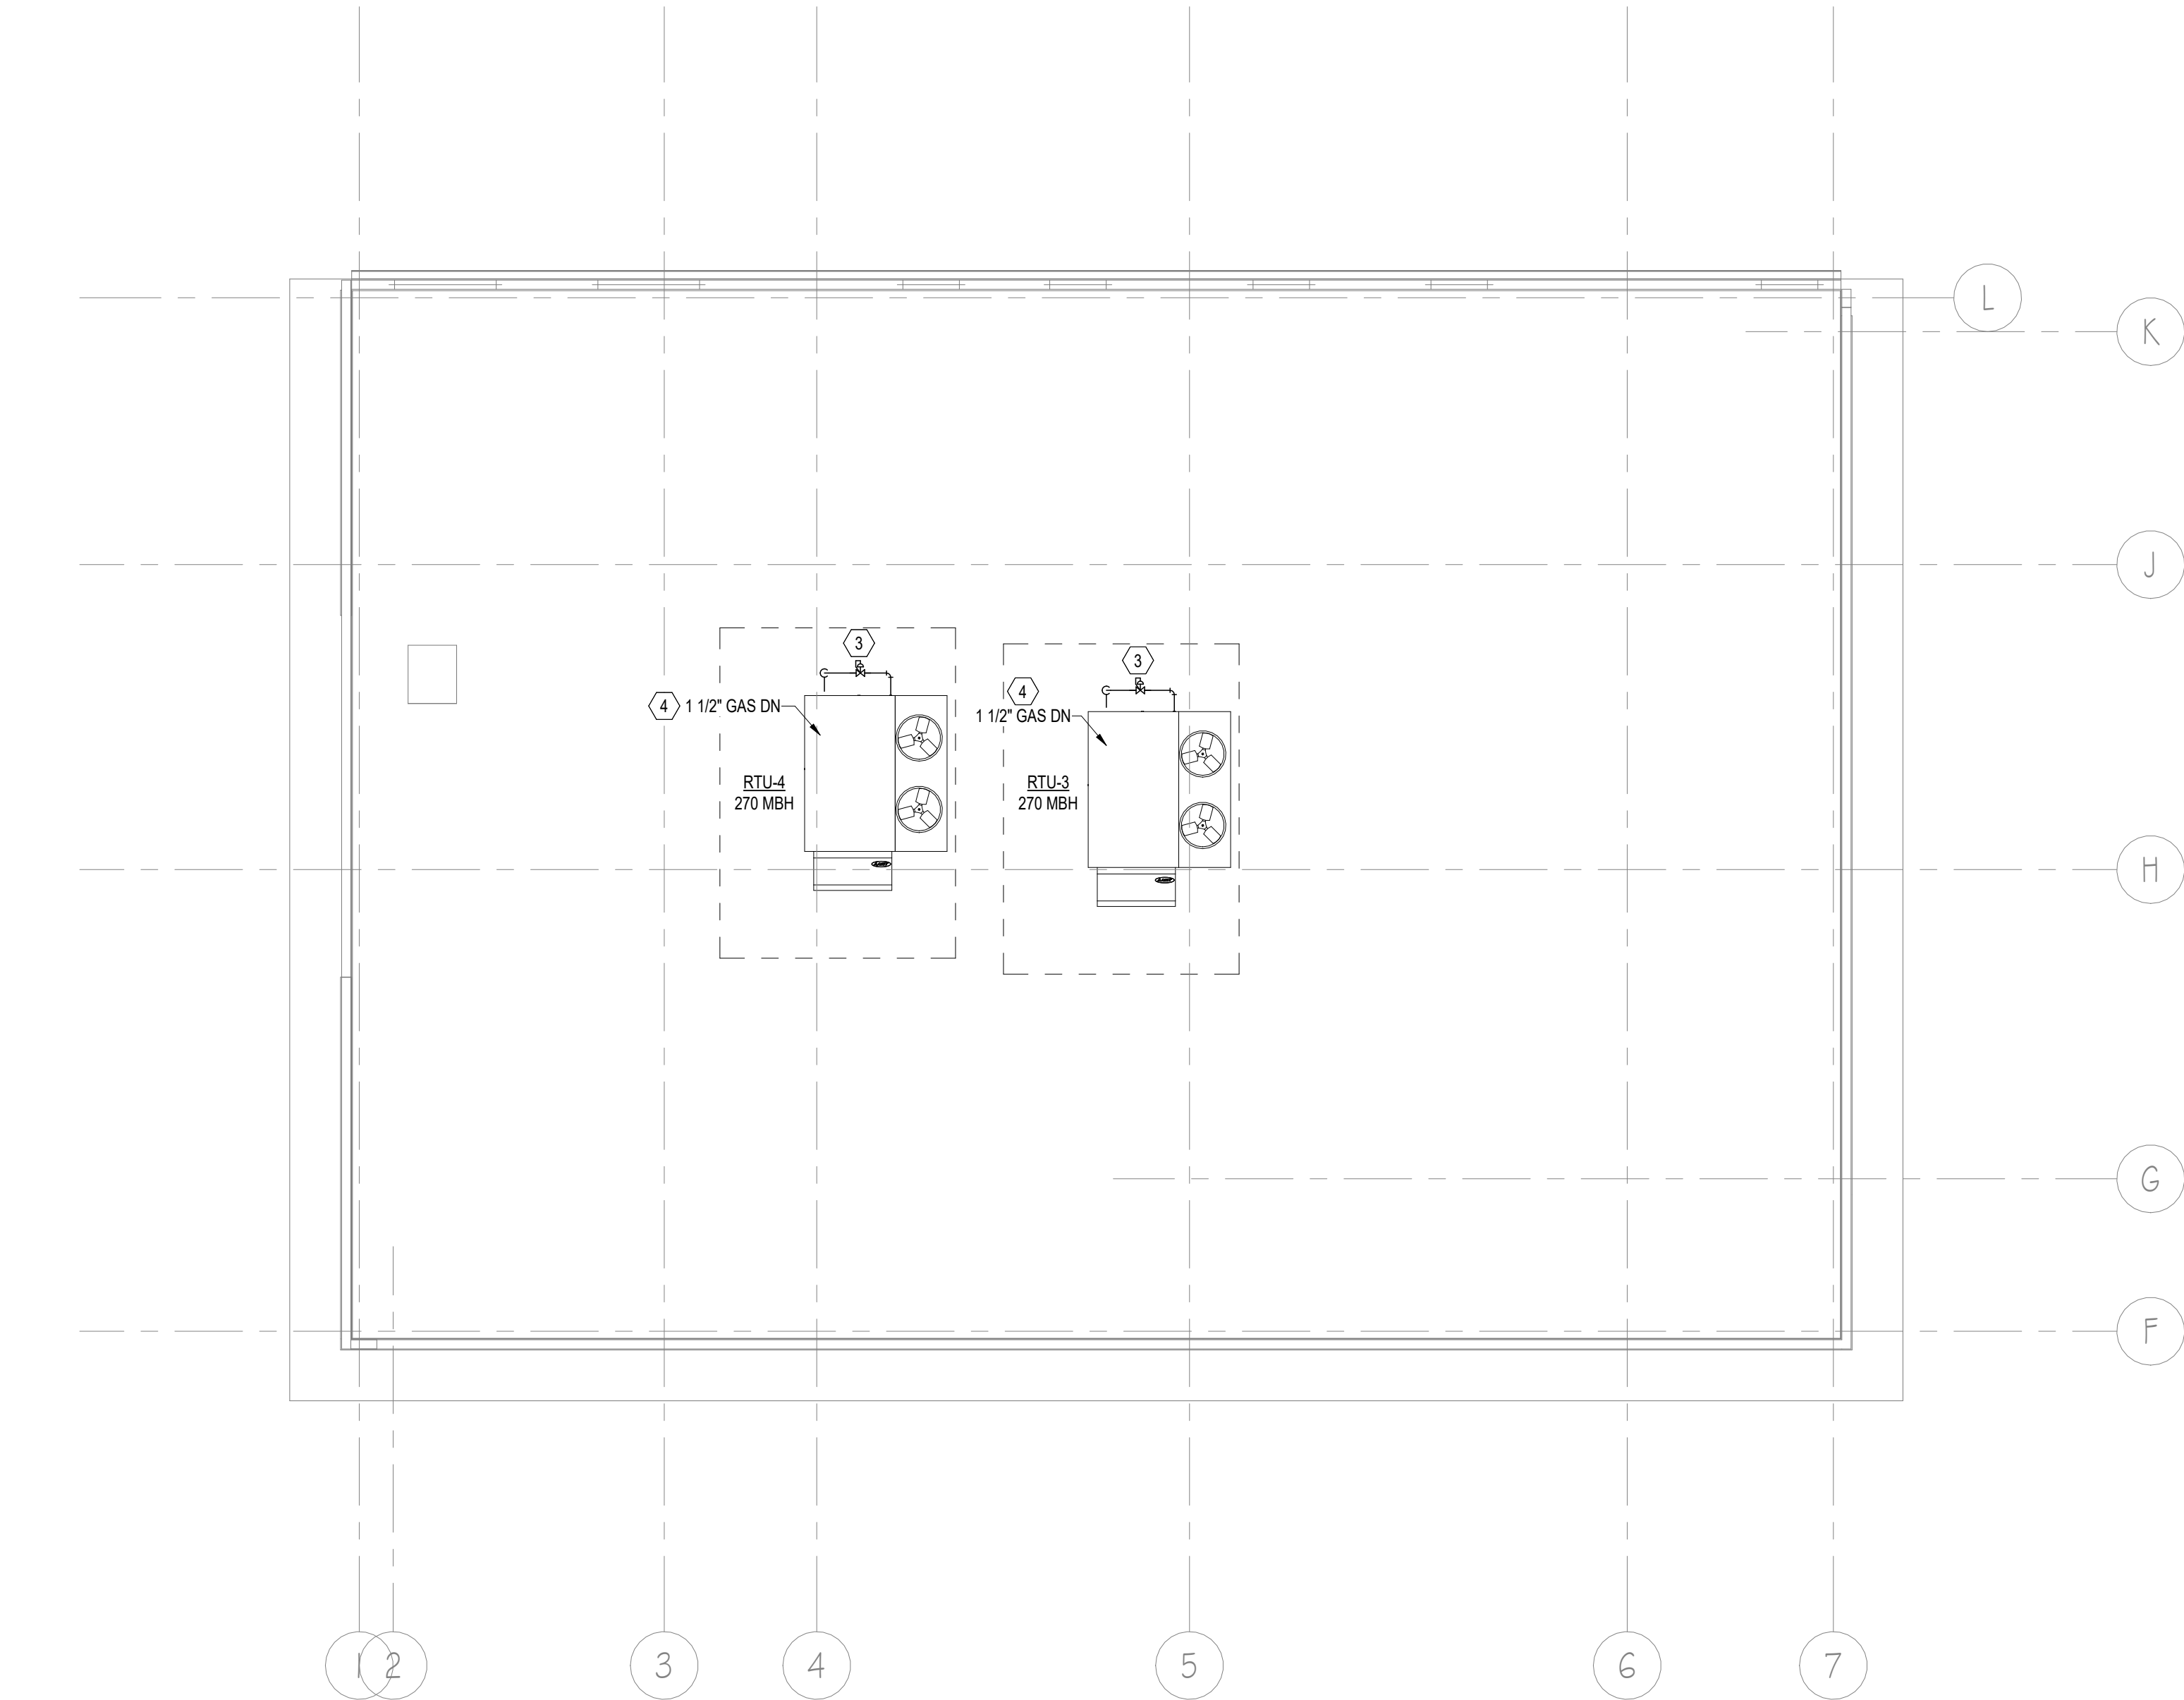

1 ROOF WATER AND GAS PLAN

1/8" = 1'-0" RE: 3/M501

KEYED WATER & GAS NOTES

- 1 DOMESTIC WATER SERVICE REDUCED PRESSURE ZONE (RPZ) BACK FLOW PREVENTION DEVICE. SEE DETAILS FOR ADDITIONAL REQUIREMENTS. PROVIDE A FLOOR DRAIN OR DRAIN TO OUTSIDE OF BUILDING FOR DRIP AS INDICATED.
- 2 FUTURE SINK ROUGH-IN ONLY. VALVE AND CAP PIPING IN WALL.
- 3 GAS PRESSURE REGULATOR FOR EQUIPMENT OR APPLIANCE. OUTPUT PRESSURE SET PER EQUIPMENT SPECIFICATIONS. INSTALL IN ACCESSIBLE LOCATION NEAR EQUIPMENT SERVED.
- 4 ROUTE NATURAL GAS PIPING THROUGH EQUIPMENT BASE. REFER TO MANUFACTURER SPECIFICATIONS.

WATER AND GAS NOTES


1. WHERE PIPING PENETRATES FIRE AND/OR SMOKE BARRIERS, PROVIDE A UL LISTED SLEEVE AND SEAL ASSEMBLY TO MAINTAIN THE RATING INTEGRITY OF THE FIRE AND/OR SMOKE WALL/BARRIER. REFER TO THE ARCHITECTURAL DRAWINGS FOR RATING OF FIRE/SMOKE ASSEMBLIES.
2. ROUTE MAIN PIPING RUNS ABOVE CORRIDORS WHEREVER POSSIBLE. COORDINATE WITH OTHER TRADES.



310 W. MAIN ST. SUITE C
RUSSELLVILLE, AR 72801
PHONE (479) 595-8177

WWW.TERRELLENG.COM

AR FIRM # 3434

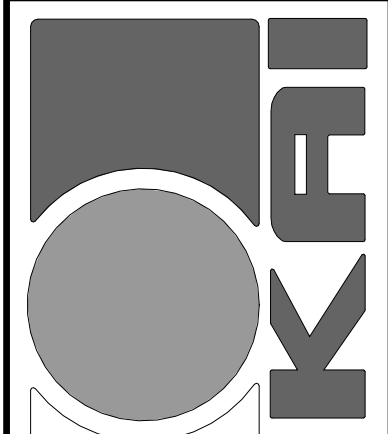

KEY ARCHITECTURE INC.

P.O. BOX 748 FAYETTEVILLE, ARKANSAS 72702
PH: 479.444.6066 FAX: 479.444.1445

FOR PERMIT & CONSTRUCTION

Revision Schedule		
Rev. #	Date	Description

NEW Arcare MEDICAL OFFICE BUILDING
2709 Massard Rd
FT. SMITH, AR 72903

Arcare
117 S. 2ND ST.
AUGUSTA, AR 72006

DATE 06-15-2026	DRAWN BY CO
PROJECT # 2517	CHECKED BY JT

SHEET
P105
ROOF WATER AND GAS PLAN

These Drawings and Specifications are the exclusive property of Key Architecture Inc. and are protected by Copyright. Use or reproduction is prohibited without written consent.