


6/16/2026 10:38:42 AM Autodesk Docs://26-031 - ARCare Clinic- Fort Smith, AR/ARCC MEP.rvt

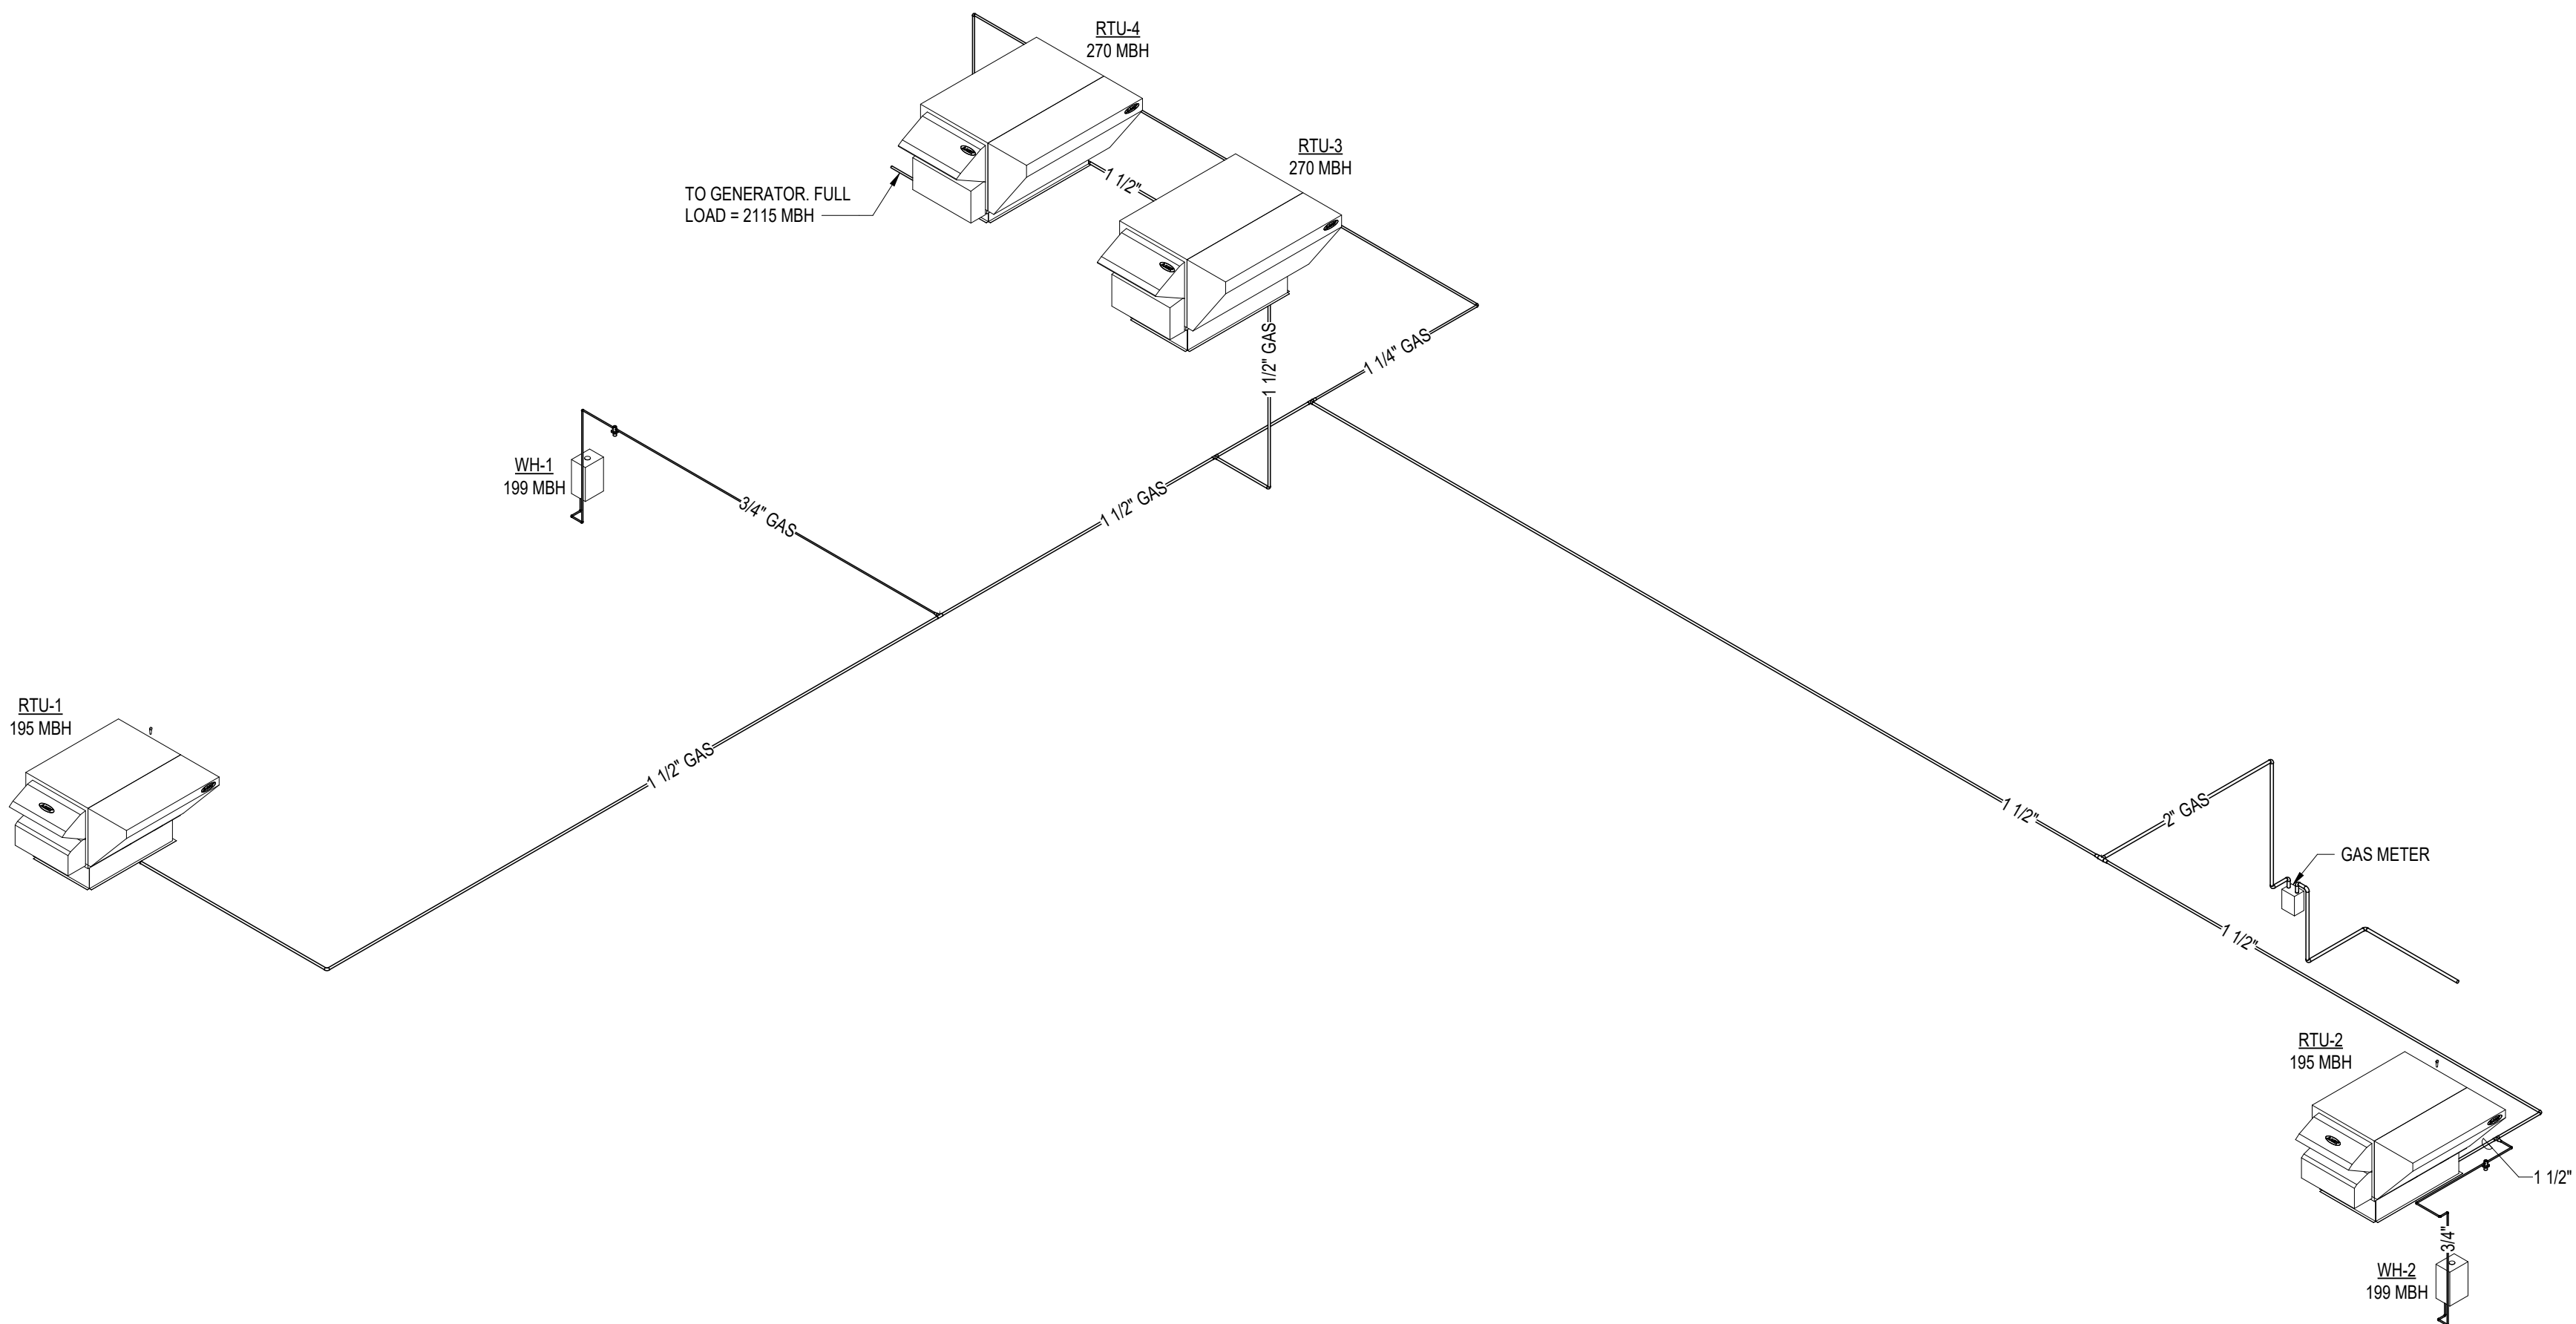

1 GAS RISER DIAGRAM



310 W. MAIN ST. SUITE C
RUSSELLVILLE, AR 72801
PHONE (479) 595-8177

WWW.TERRELLENG.COM

AR FIRM # 3434



KEY ARCHITECTURE INC.
P.O. BOX 748 FAYETTEVILLE, ARKANSAS 72702
PH: 479.444.6066 FAX: 479.444.1445

FOR PERMIT &
CONSTRUCTION

NEW Arcare MEDICAL OFFICE BUILDING
2709 Massard Rd
FT. SMITH, AR 72903

Arcare
117 S. 2ND ST.
AUGUSTA, AR 72006

DATE	DRAWN BY
06-15-2026	CO
PROJECT #	CHECKED BY
2517	JT

SHEET
P303
GAS RISER DIAGRAM

These Drawings and Specifications are the exclusive property of Key Architecture Inc. and are protected by Copyright. Use or reproduction is prohibited without written consents.