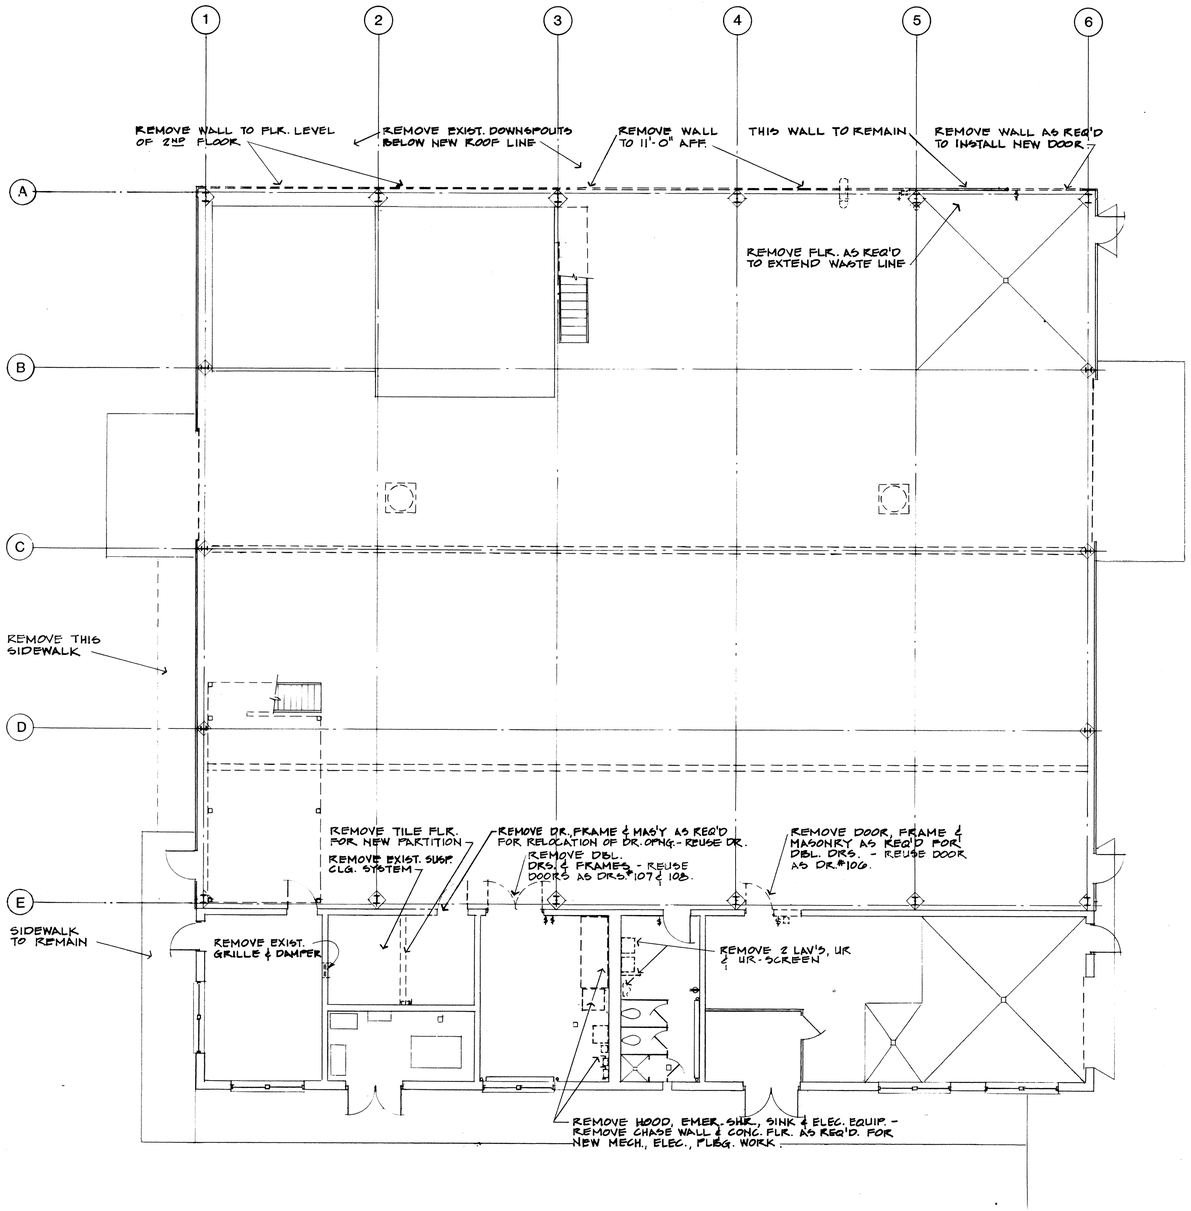

N

FLOOR PLAN – ARCHITECTURAL DEMOLITION

1/8" = 1'-0"

SEE MECH., ELEC., PLUMBING FOR DEMOLITION

STANDARD ABBREVIATIONS

ABV	ABOVE	F.E.	FIRE EXTINGUISHER	PLAS	PLASTER
AFF	ABOVE FINISHED FLOOR	F.H.C.	FIRE HOSE CABINET	P.LAM.	PLASTIC LAMINATE
A.P.	ACCESS PANEL	FLR(G)	FLOOR(ING)	PLYWD	PLYWOOD
AC BD	ACOUSTICAL BOARD	F.CO.	FLOOR CLEANOUT	P.L.	PROPERTY LINE
AC PLAS	ACOUSTICAL PLASTER	F.D.	FLOOR DRAIN		
AC TILE	ACOUSTICAL TILE	FRAP	FIRE RATED ACCESS PANEL	Q.T.	QUARRY TILE
ADJ	ADJUSTABLE	FLUOR	FLUORESCENT		
A/C	AIR CONDITIONING	FTG	FOOTING	RAD	RADIUS
ALT	ALTERNATE	FR.A.	FRESH AIR	REF	REFERENCE
ALUM	ALUMINUM			REFR	REFRIGERATOR
A.B.	ANCHOR BOLT	GA	GAGE, GAUGE	REG	REGISTER
ARCH	ARCHITECT(URAL)	GALV	GALVANIZED	REINF	REINFORCE(D), (ING)
ASPH	ASPHALT	G.C.	GENERAL CONTRACT(OR)	REQD	REQUIRED
		GL	GLASS, GLAZING	R.A.	RETURN AIR
BM	BEAM	GST	GLAZED STRUCTURAL TILE	R.O.W.	RIGHT OF WAY
BRG	BEARING	G.B.	GRAB BAR	R.D.	ROOF DRAIN
BLK(G)	BLOCK(ING)	GYP	GYPSUM	RM	ROOM
BD	BOARD			R	RISER
BOTM	BOTTOM	H.D.F.	HANDICAPPED DRINKING FOUNTAIN		
BRZ	BRONZE	HDWE	HARDWARE	SCH	SCHEDULE
BLDG	BUILDING	HTG	HEATING	SECT	SECTION
B/O	BUILT UP	HVAC	HEATING/VENTILATING/AIR COND	S.S.	SERVICE SINK
B.B.	BULLETIN BOARD	HGT	HEIGHT	SHT	SHEET
B.B.M.	BOND BEAM MORTAR	H.C.	HOLLOW CORE	SHWR	SHOWER
		H.M.	HOLLOW METAL	SIM	SIMILAR
CAB	CABINET	HORIZ	HORIZONTAL	S.C.	SOLID CORE
CPT	CARPET(ED)	H.B.	HOSE BIBB	SPEC	SPECIFICATION(S)
CLG	CEILING	HWH	HOT WATER HEATER	SQ	SQUARE
CLG.HT.	CEILING HEIGHT			S/S	STAINLESS STEEL
CEM	CEMENT	INSUL	INSULATE(D), (ION)	STD	STANDARD
CER.T.	CERAMIC(TILE)	INT	INTERIOR	SV	STACK VENT
CH.BD.	CHALKBOARD			STL	STEEL
C.O.	CLEANOUT	JT	JOINT	STO	STORAGE
COL	COLUMN	JST	JOIST	S.D.	STORM DRAIN
CONC	CONCRETE			STR	STRUCTURAL
CONST	CONSTRUCTION	LAM	LAMINATE(D)	SUSP	SUSPENDED
CONT	CONTINUOUS OR CONTINUE	LAV	LAVATORY		
CONTR	CONTRACTOR	LWC	LIGHTWEIGHT CONCRETE	T.S.	TOP OF STEEL
C.J.	CONTROL JOINT	LVR	LOUVER	TKBD	TACKBOARD
CTR	COUNTER	L.D.	LOUVERED DRAPE	TEL	TELEPHONE
CT	CERAMIC TILE			TV	TELEVISION
		MH	MANHOLE	TERR	TERRAZZO
DP	DAMPPROOFING	MFG.	MANUFACTURER(ER)	TEMP	TEMPERED
DTL	DETAIL	MAR	MARBLE	TR	TRICK(WEES)
DIM	DIMENSION	MAR.T.	MARBLE THRESHOLD	TLT	TOILET
DISP	DISPENSER	MASNY.	MASONRY	T.P.D.	TOILET PAPER DISPENSER
D.H.	DOUBLE HUNG	M.O.	MASONRY OPENING	T.O.W.	TOP OF WALL
DN	DOWN	MAX	MAXIMUM	T.B.	TOWEL BAR
DS	DOWNSPOUT	MECH	MECHANICAL(S)	T	TREAD
D.T.	DRAPERY TRACK	MED.CAB.	MEDICINE CABINET	TYP	TYPICAL
DWR	DRAWER	MBR	MEMBER	T.C.	TOP OF CURB
DWG	DRAWING	MTL	METAL		
D.F.	DRINKING FOUNTAIN	M.P.	METAL PANEL(S)	UNFIN	UNFINISHED
		M.T.	METAL THRESHOLD	UR	URINAL
EA	EACH	MIN	MINIMUM		
ELEC	ELECTRIC(AL)	MISC	MISCELLANEOUS	VERT	VERTICAL
E.W.C.	ELECTRIC WATER COOLER			VCT	VINYL COMPOSITION TILE
ELEV.	ELEVATION	N.I.C.	NOT IN CONTRACT	V.B.	VINYL BASE
EQ	EQUAL	N.T.S.	NOT TO SCALE	V.T.	VINYL TILE
EQUIP.	EQUIPMENT			V.W.C.	VINYL WALL COVERING
EXH	EXHAUST	O.C.	ON CENTER(S)		
EXIST.	EXISTING	OPNG	OPENING	WSCT	WAINSCOT
E.B.	EXPANSION BOLT	O.D.	OUTSIDE DIAMETER	W.H.	WALLHUNG
E.J.	EXPANSION JOINT			W.C.	WATER CLOSET
EXP	EXPOSED	PT.	PAINT(ED)	WP	WATERPROOFING
		PNL.	PANEL	WWF	WELDED WIRE FABRIC
FIN	FINISH(ED)	P.T.D.	PAPER TOWEL DISPENSER	WIN	WINDOW
F.F.L.	FINISHED FLOOR LINE	PART	PARTITION	WD	WOOD
F.A.	FIRE ALARM	PVMT	PAVEMENT	W.B.	WOOD BASE

MATERIALS LEGEND

- EARTH / COMPACTED FILL
- DRAINAGE FILL
- STRUC. CONCRETE (C.I.P.)
- LIGHTWEIGHT CONC. BLOCK
- PLYWOOD
- ROUGH WOOD
- METAL
- BATT INSULATION

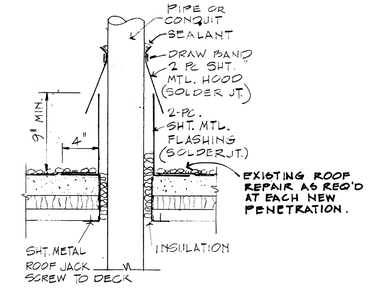

PIPE OR STACK

FLASHING DETAIL

1 1/2" = 1'-0"

1 / A2.1

NOTE: STRUCT. SUPPORT PIPE FOR MAU-2 & DUCT = SIMILAR - SEE DETAIL 3/S2.1

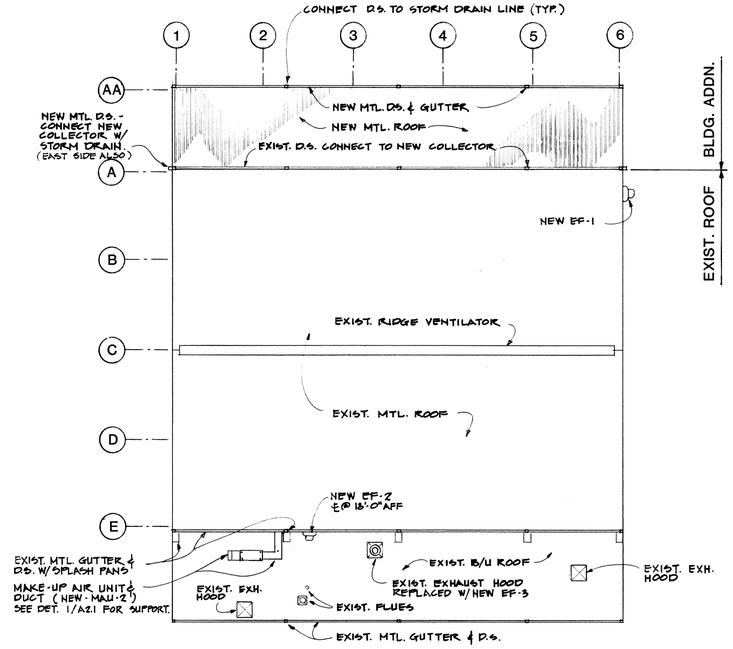

ROOF PLAN

1/16" = 1'-0"

N

MM MG
Mott Mobley McGowan & Griffin, P.A. Architects
302 North Sixth Street Fort Smith, Arkansas 72901

REGISTERED ARCHITECTS MOTT MOBLEY McGOWAN & GRIFFIN, P.A. ARKANSAS

CONTRACT NO. DAHA03-87-D-0011 / 9002

PROJECT NO. HKRZ – 001274

ADAL ENGINE I & R SHOP

AIR NATIONAL GUARD TRAINING FACILITY
MUNICIPAL AIRPORT – FT. SMITH, ARKANSAS

FLOOR PLAN: ARCHITECTURAL DEMOLITION ROOF PLAN

Revisions	
1370A Plan Number	A2.1
11-2-88 Date	Of

BRUNING 40-72 68301