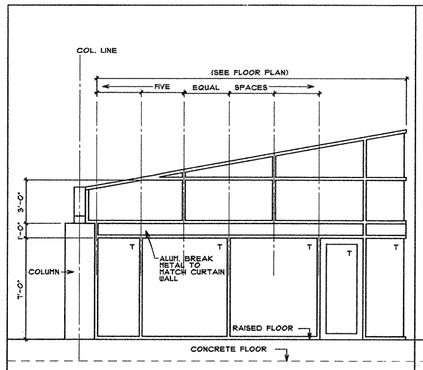

A15 EXTERIOR ALUMINUM FRAME WITH GLASS.
GLAZING: TYPE GL-1 UNLESS NOTED OTHERWISE

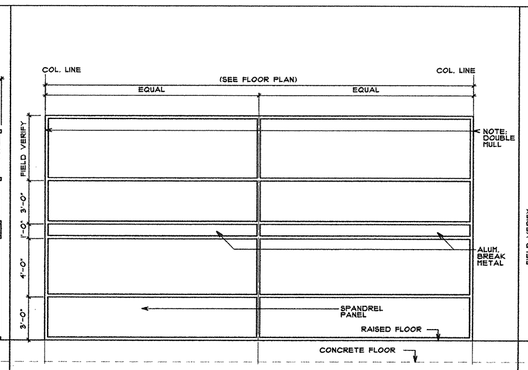

A16 EXTERIOR ALUMINUM FRAME WITH GLASS.
GLAZING: TYPE GL-1 UNLESS NOTED OTHERWISE

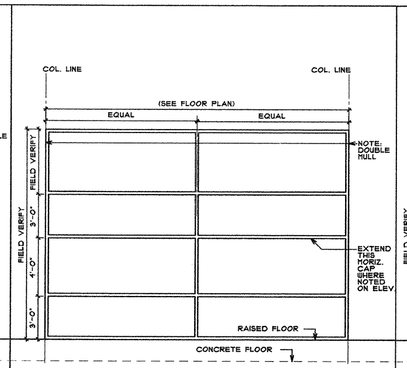

A17 EXTERIOR ALUMINUM FRAME WITH GLASS.
GLAZING: TYPE GL-1 UNLESS NOTED OTHERWISE

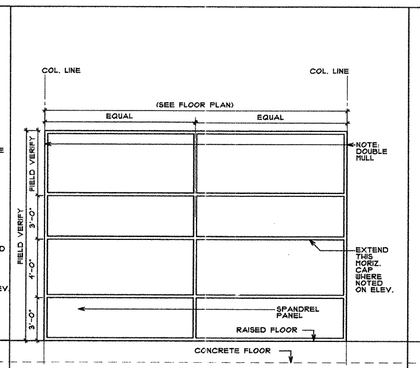

A17.1 EXTERIOR ALUMINUM FRAME WITH GLASS.
GLAZING: TYPE GL-1 UNLESS NOTED OTHERWISE

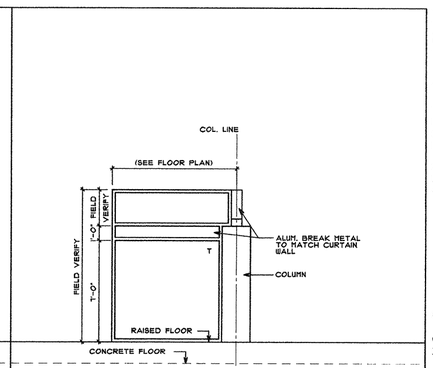

A18 EXTERIOR ALUMINUM FRAME WITH GLASS.
GLAZING: TYPE GL-1 UNLESS NOTED OTHERWISE

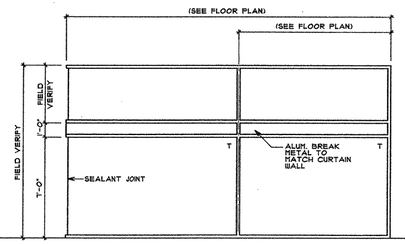

A19 EXTERIOR ALUMINUM FRAME WITH GLASS.
GLAZING: TYPE GL-1 UNLESS NOTED OTHERWISE

GL-1 : 1" INSULATED
GL-1A: 1" INSULATED SPANDREL PANEL
T: TEMPERED

GLASS SCHEDULE

POLK STANLEY YEARY
ARCHITECTS, LTD.

700 SOUTH SCHILLER
LITTLE ROCK, AR 72201
501 378-0878
FAX 372-7629

21 W. MOUNTAIN, SUITE 227
FAYETTEVILLE, AR 72701
479-444-0473

CONSULTANTS:

OWNER'S PROJECT ADVISOR:
MOSES TUCKER REAL ESTATE, INC.

CIVIL ENGINEER:
McCLELLAND ENGINEERS

LANDSCAPE ARCHITECT:
LARSON BURNS SMITH

STRUCTURAL ENGINEER:
CROMWELL ENGINEERS INC.

MECH., ELEC., PLUMB. ENGINEER:
CROMWELL ENGINEERS INC.

SUSTAINABLE CONSULTANT:
BNIM / ELEMENTS

GLOBAL VILLAGE CONSULTANT
CAMBRIDGE SEVEN ASSOCIATES

INTERIOR DESIGNER:
POLK STANLEY YEARY

GENERAL CONTRACTOR:
CDI CONTRACTORS, INC.

GENERAL NOTES:

NOTES:

ISSUE DATE:
CORE/SHELL
PACKAGE #5
DECEMBER 15, 2003

REVISIONS:

#	DATE	DESCRIPTION

HEIFER INTERNATIONAL CENTER OFFICE BUILDING

LITTLE ROCK, ARKANSAS

PSY PROJECT NUMBER:
431C

CONTENTS:
WINDOW SCHEDULE
SCALE 1/4" = 1'-0"

SHEET NUMBER:
A504b

P:\D-DISC\1362\CAD\Drawings\Fac\CDs\Final\A504b-Schedule.dwg Thursday, July 01, 2004 10:33 AM