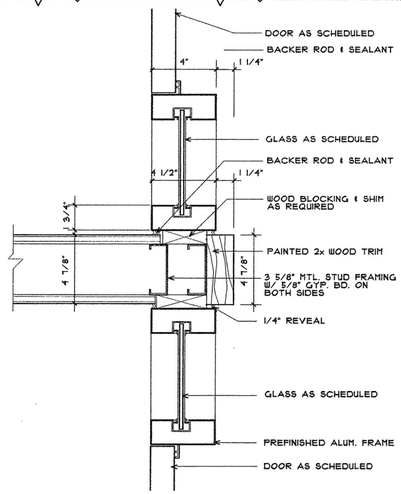

1 ALUM. STOREFRONT - DOOR DTL.
SCALE: 3" = 1' - 0"

2 NOT USED
SCALE: 3" = 1' - 0"

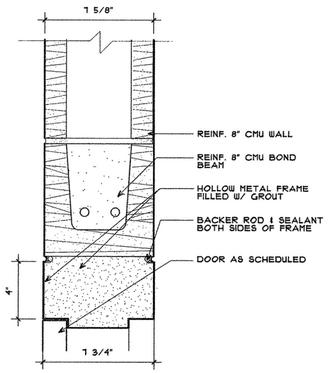

3 H.M. DOOR FRAME - HEAD DTL.
SCALE: 3" = 1' - 0"

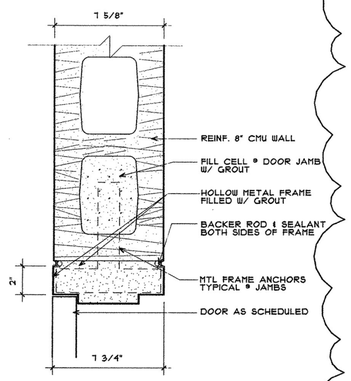

4 H.M. DOOR FRAME - JAMB DTL.
SCALE: 3" = 1' - 0"

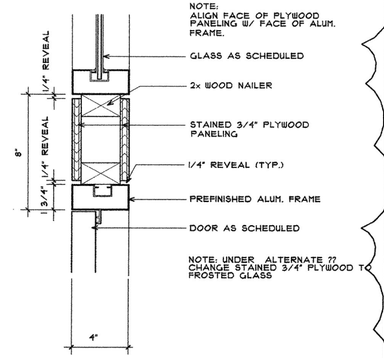

5 ALUM. STOREFRONT - MULL DTL.
SCALE: 3" = 1' - 0"

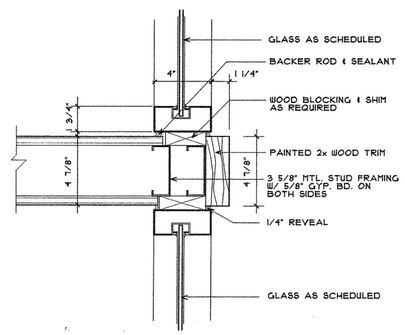

6 ALUM. STOREFRONT - MULL DTL.
SCALE: 3" = 1' - 0"

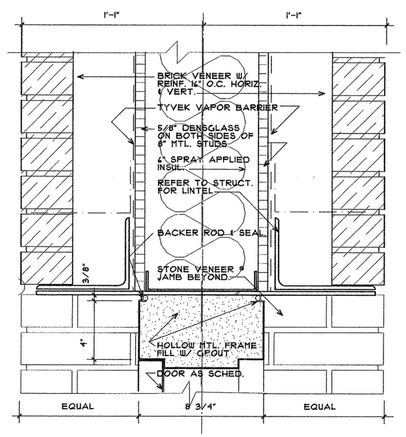

7 H.M. DOOR FRAME - HEAD DTL.
SCALE: 3" = 1' - 0"

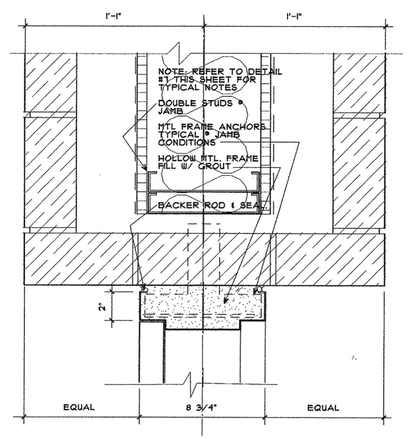

8 H.M. DOOR FRAME - JAMB DTL.
SCALE: 3" = 1' - 0"

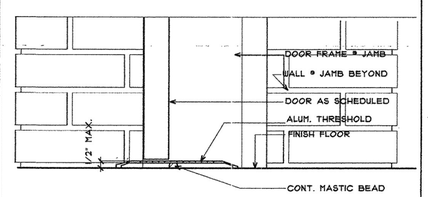

9 ALUM. THRESHOLD DETAIL
SCALE: 3" = 1' - 0"

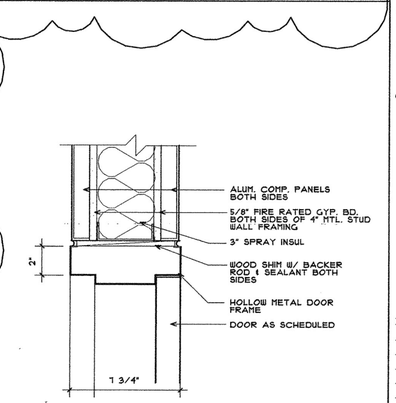

10 H.M. DOOR FRAME - HEAD DTL.
SCALE: 3" = 1' - 0"

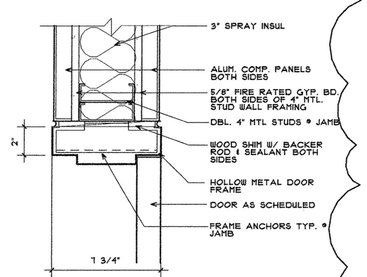

11 H.M. DOOR FRAME - JAMB DTL.
SCALE: 3" = 1' - 0"

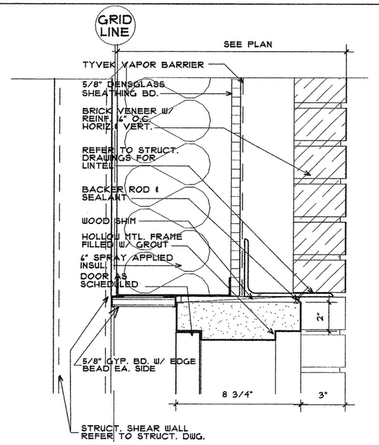

12 H.M. DOOR FRAME - HEAD DTL.
SCALE: 3" = 1' - 0"

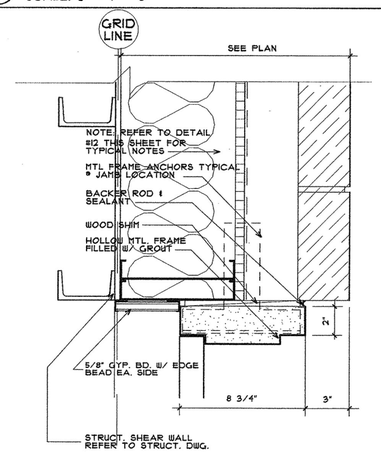

13 H.M. DOOR FRAME - JAMB DTL.
SCALE: 3" = 1' - 0"

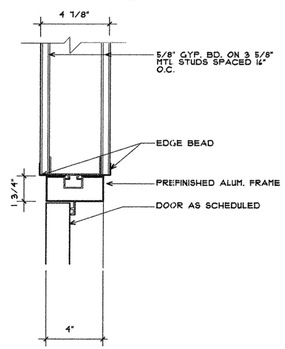

14 ALUM. STOREFRONT - HEAD DTL.
SCALE: 3" = 1' - 0"

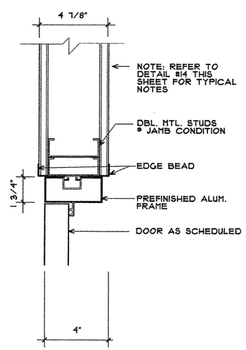

15 ALUM. STOREFRONT - JAMB DTL.
SCALE: 3" = 1' - 0"

POLK STANLEY YEARY ARCHITECTS, LTD.

700 SOUTH SCHILLER
LITTLE ROCK, AR 72201
501 378-0878
FAX 372-7629

21 W. MOUNTAIN, SUITE 227
FAYETTEVILLE, AR 72701
479-444-0473

CONSULTANTS:

OWNER'S PROJECT ADVISOR:
MOSES TUCKER REAL ESTATE, INC.

CIVIL ENGINEER:
McCLELLAND ENGINEERS

LANDSCAPE ARCHITECT:
LARSON BURNS SMITH

STRUCTURAL ENGINEER:
CROMWELL ENGINEERS INC.

MECH., ELEC., PLUMB. ENGINEER:
CROMWELL ENGINEERS INC.

SUSTAINABLE CONSULTANT:
BNIM / ELEMENTS

GLOBAL VILLAGE CONSULTANT
CAMBRIDGE SEVEN ASSOCIATES

INTERIOR DESIGNER:
POLK STANLEY YEARY

GENERAL CONTRACTOR:
CDI

GENERAL NOTES:

NOTES:

ISSUE DATE:
100% G.M.P.
PACKAGE #6
FEBRUARY 2, 2004

REVISIONS:

#	DATE	DESCRIPTION
1	QUILY 04	PACKAGE #7

HEIFER INTERNATIONAL CENTER OFFICE BUILDING

LITTLE ROCK, ARKANSAS

PSY PROJECT NUMBER:
431C

CONTENTS:
DOOR DETAILS

SHEET NUMBER:

A506

P:\D-DWG\431C\Cd\FinDrawingsForCityFor\A506-InclusiveSetDoorFrameDetails Thursday, July 01, 2004