


1 H.M. DOOR FRAME - HEAD DTL.
SCALE: 3" = 1' - 0"

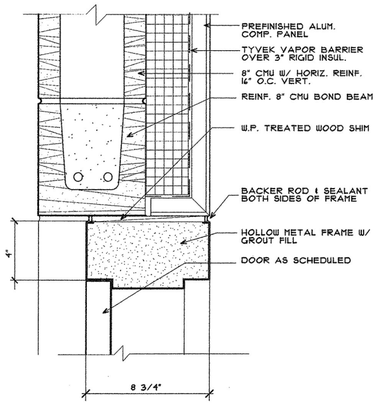


2 H.M. DOOR FRAME -JAMB DTL.
SCALE: 3" = 1' - 0"




3 H.M. DOOR FRAME - HEAD DTL.
SCALE: 3" = 1' - 0"

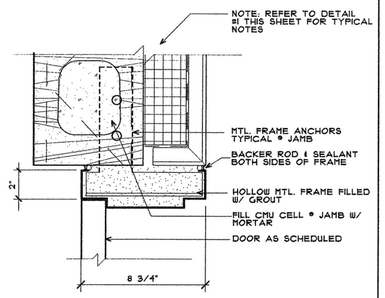


4 H.M. DOOR FRAME - JAMB DTL.
SCALE: 3" = 1' - 0"

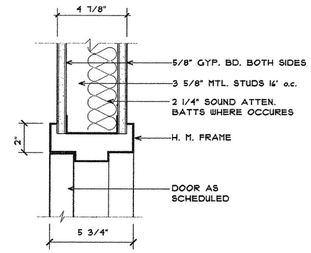


5 ALUM. CURTAINWALL - MULL DTL.
SCALE: 3" = 1' - 0"

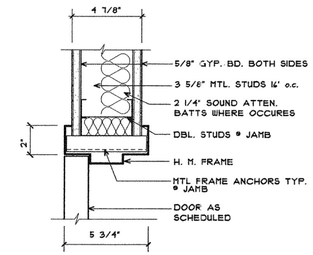


6 ALUM. CURTAINWALL - JAMB DTL.
SCALE: 3" = 1' - 0"

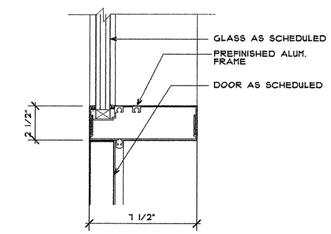


7 ALUM. THRESHOLD DTL.
SCALE: 3" = 1' - 0"

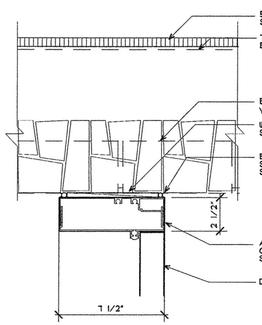


8 ALUM. STOREFRONT - HEAD DTL.
SCALE: 3" = 1' - 0"

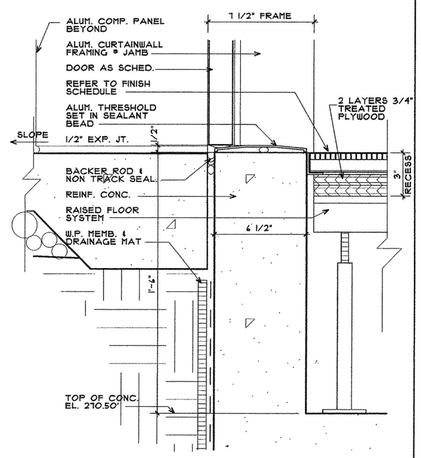


9 ALUM. STOREFRONT - JAMB DTL.
SCALE: 3" = 1' - 0"

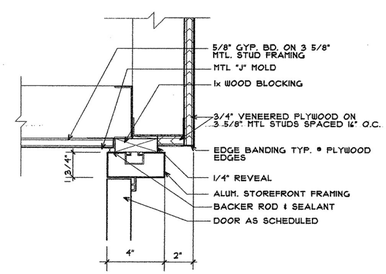


10 ALUM. CURTAINWALL - MULL DTL.
SCALE: 3" = 1' - 0"

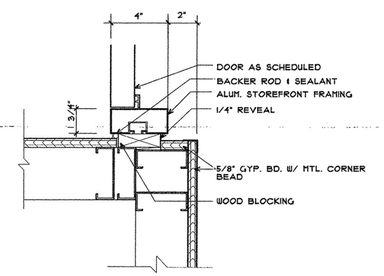


11 ALUM. STOREFRONT - JAMB DTL.
SCALE: 3" = 1' - 0"

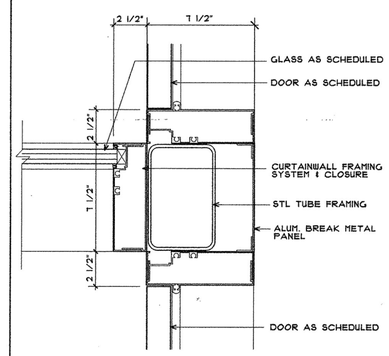


12 ALUM. STOREFRONT - MULL DTL.
SCALE: 3" = 1' - 0"

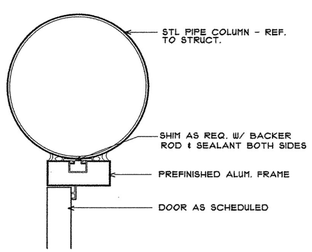


13 ALUM. THRESHOLD DETAIL
SCALE: 3" = 1' - 0"

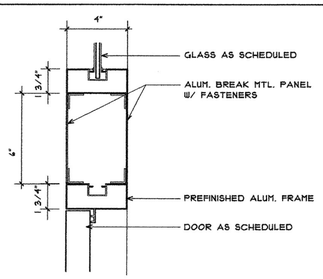


14 COILING DOOR - HEAD DTL.
SCALE: 3" = 1' - 0"

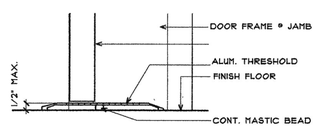


15 COILING DOOR -JAMB DTL.
SCALE: 3" = 1' - 0"

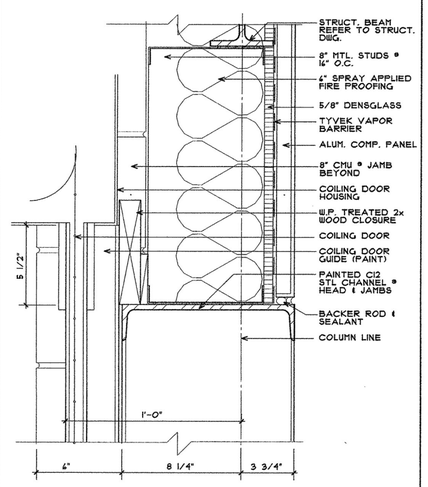


16 ALUM. THRESHOLD DETAIL
SCALE: 3" = 1' - 0"


POLK
STANLEY
YEARY
ARCHITECTS, LTD.

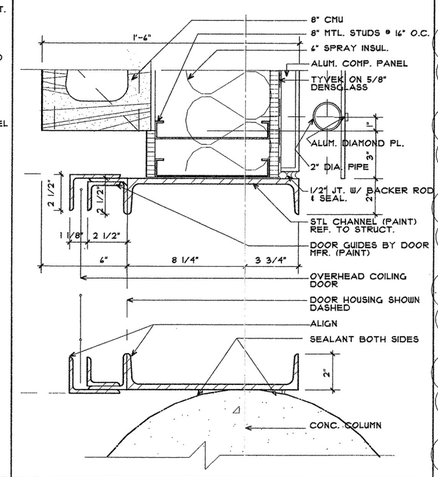700 SOUTH SCHILLER
LITTLE ROCK, AR 72201
501 378-0878
FAX 372-7629

21 W. MOUNTAIN, SUITE 227
FAYETTEVILLE, AR 72701
479-444-0473

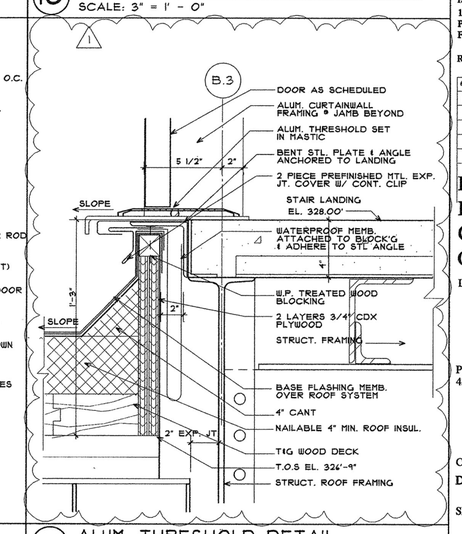
CONSULTANTS:

OWNER'S PROJECT ADVISOR:
MOSES TUCKER REAL ESTATE, INC.

CIVIL ENGINEER:
McCLELLAND ENGINEERS

LANDSCAPE ARCHITECT:
LARSON BURNS SMITH

STRUCTURAL ENGINEER:
CROMWELL ENGINEERS INC.

MECH., ELEC., PLUMB. ENGINEER:
CROMWELL ENGINEERS INC.

SUSTAINABLE CONSULTANT:
BNIM / ELEMENTS

GLOBAL VILLAGE CONSULTANT
CAMBRIDGE SEVEN ASSOCIATES

INTERIOR DESIGNER:
POLK STANLEY YEARY

GENERAL CONTRACTOR:
CDI

GENERAL NOTES:

NOTES:

ISSUE DATE:
100% G.M.P.
PACKAGE #6
FEBRUARY 2, 2004

REVISIONS:

| # | DATE | DESCRIPTION |
|---|---|---|
| 1 | 01JULY 04 | PACKAGE #7 |

HEIFER
INTERNATIONAL
CENTER
OFFICE BUILDING

LITTLE ROCK, ARKANSAS

PSY PROJECT NUMBER:
431C

POLK STANLEY ROWLAND HORTON ROBERTS & YEARY CORPORATE SEAL ARKANSAS

CONTENTS:
DOOR DETAILS

SHEET NUMBER:

A507

P:\0-DWG\43\C:\Cd\Proj\Drawings for CDs\Final\A507-HollowMetalDoorFrameDetsWhsdy, July 01, 2004 9:35 AM