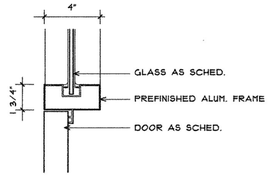

1 ALUM. STOREFRONT - MULL DTL.
SCALE: 3" = 1' - 0"

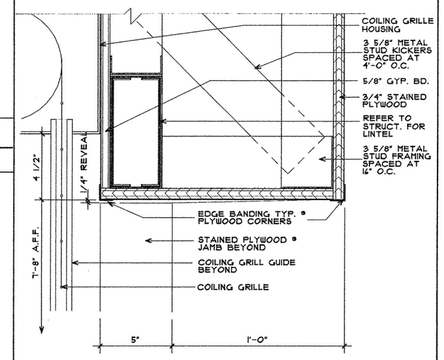

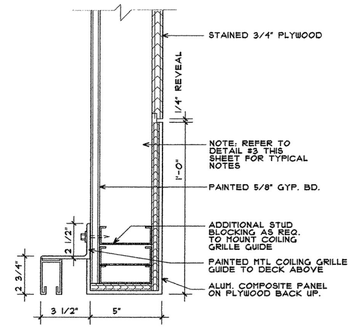

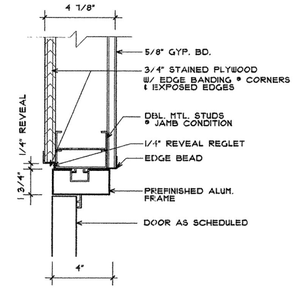

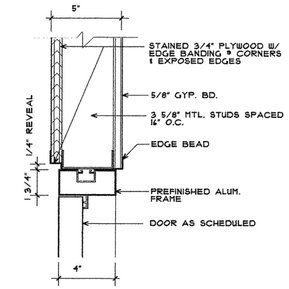

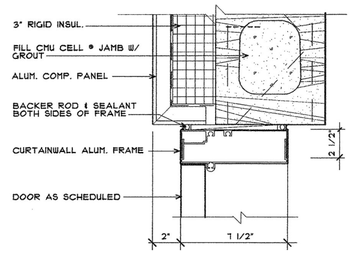

2 OPERABLE PART. - JAMB DTL.
SCALE: 3" = 1' - 0"

3 COILING GRILLE - HEAD DTL.
SCALE: 3" = 1' - 0"

4 COILING GRILLE - JAMB DTL.
SCALE: 3" = 1' - 0"

5 ALUM. STOREFRONT - JAMB DTL.
SCALE: 3" = 1' - 0"

6 ALUM. STOREFRONT - HEAD DTL.
SCALE: 3" = 1' - 0"

7 ALUM. CURTAINWALL - JAMB DTL.
SCALE: 3" = 1' - 0"

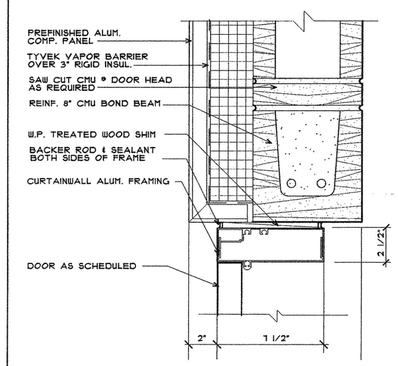

8 ALUM. CURTAINWALL - HEAD DTL.
SCALE: 3" = 1' - 0"

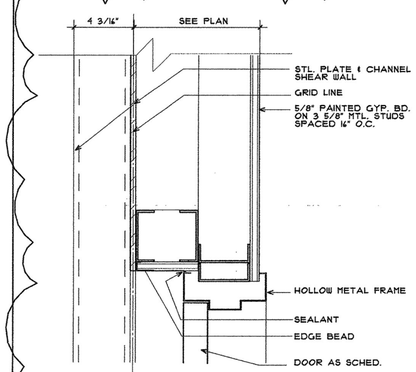

9 WOOD DOOR FRAME - HEAD DTL.
SCALE: 3" = 1' - 0"

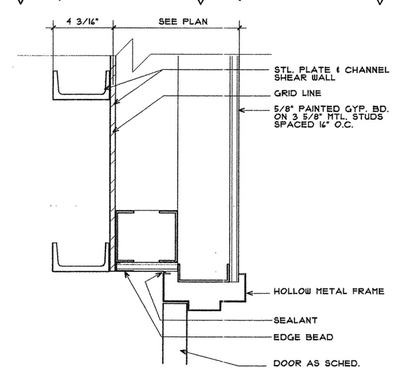

10 WOOD DOOR FRAME - JAMB DTL.
SCALE: 3" = 1' - 0"

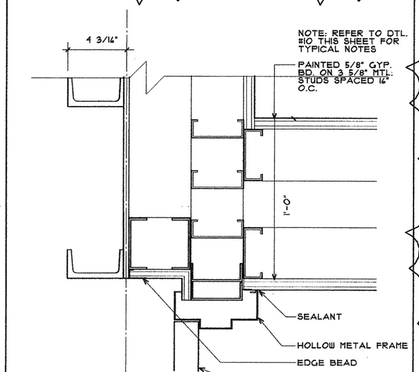

11 WOOD DOOR FRAME - JAMB DTL.
SCALE: 3" = 1' - 0"

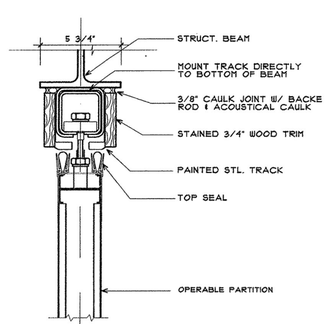

12 OPERABLE PART. - HEAD DTL.
SCALE: 3" = 1' - 0"

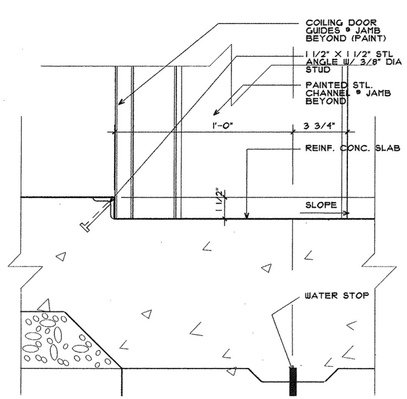

13 COILING DOOR - THRESHOLD DTL.
SCALE: 3" = 1' - 0"

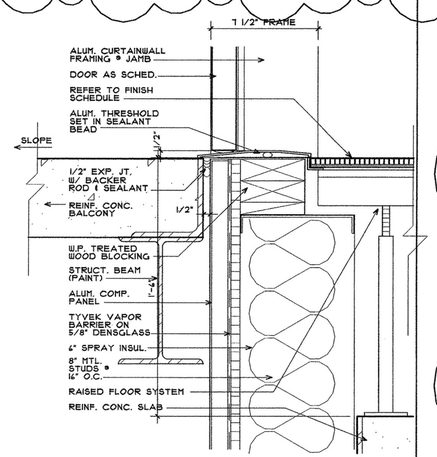

14 ALUM. THRESHOLD DTL.
SCALE: 3" = 1' - 0"

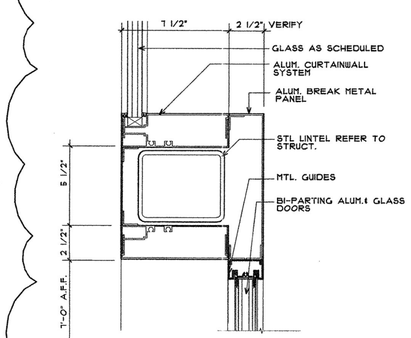

15 BI-PARTING ALUM. DOOR - HEAD DTL.
SCALE: 3" = 1' - 0"

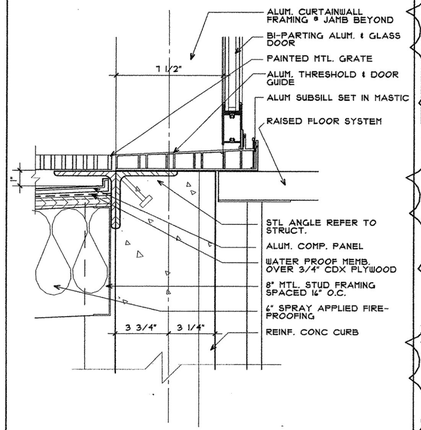

16 BI-PARTING ALUM. DOOR - THRESH. DTL.
SCALE: 3" = 1' - 0"

POLK STANLEY YEARY
ARCHITECTS, LTD.

700 SOUTH SCHILLER
LITTLE ROCK, AR 72201
501 378-0878
FAX 372-7629

21 W. MOUNTAIN, SUITE 227
FAYETTEVILLE, AR 72701
479-444-0473

CONSULTANTS:

OWNER'S PROJECT ADVISOR:
MOSES TUCKER REAL ESTATE, INC.

CIVIL ENGINEER:
McCLELLAND ENGINEERS

LANDSCAPE ARCHITECT:
LARSON BURNS SMITH

STRUCTURAL ENGINEER:
CROMWELL ENGINEERS INC.

MECH., ELEC., PLUMB. ENGINEER:
CROMWELL ENGINEERS INC.

SUSTAINABLE CONSULTANT:
BNIM / ELEMENTS

GLOBAL VILLAGE CONSULTANT
CAMBRIDGE SEVEIN ASSOCIATES

INTERIOR DESIGNER:
POLK STANLEY YEARY

GENERAL CONTRACTOR:
CDI

GENERAL NOTES:

NOTES:

ISSUE DATE:
100% GMP
PACKAGE #6
FEBRUARY 2, 2004

REVISIONS:

#	DATE	DESCRIPTION
1	JULY 04	PACKAGE #7

HEIFER INTERNATIONAL CENTER OFFICE BUILDING

LITTLE ROCK, ARKANSAS

PSY PROJECT NUMBER:
431C

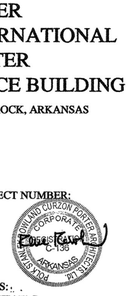

CONTENTS:
DOOR DETAILS

SHEET NUMBER:
A508

P:\D-DIG\431C\CdV\Fnd\Drawings For CDs\Fnd\A508-DoorDetails 7/1/2004