PLANT LIST:

All numbers to be verified by landscape contractor

TREES				
QTY.	COMMON NAME	SCIENTIFIC NAME	SIZE AND CONDITION	SPACING
8	Pond Cypress	Taxodium ascendens 'Prairie Sentinel'	4" caliper, 16' Ht., 3-5' Spread Standard trunk w/ branches trimmed up 6' Matching Specimens	As Shown
19	Swamp Chestnut Oak	Quercus michauxii	3" caliper, 14' Ht., 3-5' Spread Standard trunk w/ branches trimmed up 6' Available from: Bold Spring Nursery 707/267-9196	As Shown
29	Red Maple	Acer x rubrum 'Red Sunset'	3" caliper, 14' Ht., 4-6' Spread Standard trunk w/ branches trimmed up 6'	As Shown
3	Sweetbay Magnolia	Magnolia virginiana 'Australis'	3" caliper, 14' Ht., 4-5' Spread Standard trunk w/ branches trimmed up 6' Available from: Bold Spring Nursery 707/267-9196	As Shown
1	London Planetree	Platanus x acerifolia 'Bloodgood'	3" caliper, 14' Ht., 4-5' Spread Standard trunk w/ branches trimmed up 6' Available from: Haveneyield Tree Farm 405/842-4644	As Shown
22	Southern Magnolia	Magnolia grandiflora 'Alta'	3" caliper, 14' Ht., 5-7' Spread Standard trunk w/ branches trimmed up 4' Matching Specimens	As Shown
6	Loblolly Pine	Pinus taeda	2" caliper, 12' Ht., 3-5' Spread Standard trunk w/ branches trimmed up 4'	As Shown
32	Crape Myrtle	Lagerstroemia indica 'Sarah's Favorite'	3" caliper, 12' Ht., 3-5' Spread Standard trunk w/ branches trimmed up 6'	As Shown
12	Tulip Popular	Liriodendron tulipifera	3" caliper, 14' Ht., 3-5' Spread Standard trunk w/ branches trimmed up 6'	As Shown

SHRUBS				
QTY.	COMMON NAME	SCIENTIFIC NAME	SIZE AND CONDITION	SPACING
81	Dwarf Wax Myrtle	Myrica cerifera var. pumila	5 gallon, 18" Ht. 18" spread	3' O.C.
82	Rosemary	Rosmarinus officinalis 'Arp'	5 gallon, 18" Ht. 18" spread	4' O.C.
ORNAMENTAL GRASSES				
157	Feather Reed Grass	Calamagrostis x acutiflora 'Karl Foerster'	3 gallon, 12" Ht. 12" spread	30" O.C.
56	Dwarf Fountain Grass	Pennisetum alopecuroides 'Hamelii'	3 gallon, 12" Ht. 12" spread	24" O.C.
96	Little Bluestem	Schizachyrium scoparium 'Standout Blue'	1 gallon, 10" Ht. 8" spread Available From: Bluestem Nursery 817-478-6202	24" O.C.
45	Maiden Grass	Miscanthus sinensis 'Gracillimus'	3 gallon, 30" Ht. 18" spread	4' O.C.
62	Indian Grass	Sorghastrum nutans 'Sioux Blue'	1 gallon, 18" Ht. 14" spread	4' O.C.
PERENNIALS				
110	Stonecrop	Sedum x 'Autumn Joy'	1 gallon, 8" Ht. 8" spread	24" O.C.
220	Gayfeather	Liatris spicata 'Floristan Violet'	1 gallon, 8" Ht. 8" spread	24" O.C.
111	Russian Sage	Perovskia atriplicifolia 'Blue Spire'	1 gallon, 12" Ht. 10" spread	24" O.C.
100	Black-eyed Susan	Rudbeckia fulgida 'Goldsturm'	1 gallon, 8" Ht. 8" spread	24" O.C.
45	Butterfly Weed	Asclepias tuberosa	1 gallon, 12" Ht. 10" spread	18" O.C.
60	Purple Coneflower	Echinacea purpurea 'Magnus'	1 gallon, 12" Ht. 10" spread	24" O.C.
180	Coreopsis	Coreopsis verticillata 'Moonbeam'	1 gallon, 12" Ht. 10" spread	24" O.C.
28	Adam's Needle Yucca	Yucca filamentosa	1 gallon, 12" Ht. 10" spread	24" O.C.
90	St. John's Wort	Hypericum calycinum	1 gallon, 12" Ht. 10" spread	24" O.C.
TURF GRASS				
1350 SY	Zoysia Meyer Z-52	Solid Sod weed free available from: Quail Valley Farm - 501/280-0763		
MISCELLANEOUS				
460 LF	Aluminum Edging	CleanLINE 3/16"x4" with Mill Finish by PERMALOC: 800/356-9660		
460 LF	Hardwood Mulch	3" All Planting Beds Except for Seeded Beds Ref. Plan		
1435 SF	Riverstone Top Dressing	4"-12" Diameter		

WILDFLOWER AND GRASS SEED MIX NO.1			Total 13,325 SF
NATIVE WILDFLOWER SEED			
COMMON NAME	SCIENTIFIC NAME	LBS	SOURCE
Indian Blanket	Gaillardia pulchella	6	WILDSEED FARMS 800.848.0078
Black-Eyed Susan	Rudbeckia hirta	2	
Purple Coneflower	Echinacea purpurea	5	
Clasping Coneflower	Rudbeckia amplexicaulis	2	NATIVE AMERICAN SEED 800.728.4043
Gayfeather	Liatris pycnostachya	4	
Drummond Phlox	Phlox drummondii	1	
Dwarf Red Plains Coreopsis	Coreopsis tinctoria	1	
Plains Coreopsis	Coreopsis tinctoria	1	
Scarlet Flax	Linum rubrum	1	
Lance-leaved Coreopsis	Coreopsis lanceolata	5	
Lemon Mint	Monarda citriodora	1	
Missouri Primrose	Oenothera missouriensis	1	
Moss Verbena	Verbena tenuisecta	2	
Showy Primrose	Oenothera speciosa	1/4	
Mexican Hat	Ratibida columnaris	1/4	
Toadflax	Linaria maroccana	1	
Yarrow	Achillea millefolium	1/4	
Standing Cypress	Ipomopsis rubra	1	
Indian Paintbrush	Castilleja indivisa	1/4	
Butterfly Weed	Asclepias tuberosa	4	
Mealy Blue Sage	Salvia farinacea	1	
Hoary Vervain	Verbena stricta	2	
Pitcher Sage	Salvia azurea	1	
Winecup	Callirhoe involucrata	1	
Ox-Eyed Daisy	Chrysantemum leucanthemum	2	
NATIVE GRASS SEED			
	Little Bluestem / Schizachyrium scoparium	1	WILDSEED FARMS 800.848.0078
	Indian Grass / Sorghastrum nutans	1/2	NATIVE AMERICAN SEED 800.728.4043
	Sand Lovegrass / Eragrostis trichodes	1/2	
	Sideoats Grama / Bouteloua curtipendula	1	
	Buffalo Grass / Buchloe dactyloides	1	
NON NATIVE SEED			
	Pack of Poppies	3	WILDSEED FARMS 800.848.0078

BIOSWALE SEED MIX NO. 1			Total 10,450 SF
NATIVE WILDFLOWER SEED			Total 26 Pounds of Pure Live Seed
COMMON NAME	SCIENTIFIC NAME	LBS	SOURCE
Black-Eyed Susan	Rudbeckia hirta	1	WILDSEED FARMS 800.848.0078
Clasping Coneflower	Rudbeckia amplexicaulis	1	
Dense Blazing Star	Liatris spicata	5	
Drummond Phlox	Phlox drummondii	1	NATIVE AMERICAN SEED 800.728.4043
Dwarf Red Plains Coreopsis	Coreopsis tinctoria	2	
Plains Coreopsis	Coreopsis tinctoria	5	
Lance-leaved Coreopsis	Coreopsis lanceolata	3	
Showy Evening Primrose	Oenothera speciosa	1/2	PRAIRIE NURSERY 800.476.9453
Obedient Plant	Physostegia virginiana	2	
Cardinal Flower	Lobelia cardinalis	1/2	
Ox-Eyed Daisy	Chrysanthemum leucanthemum	1	
Blue Flag Iris	Iris versicolor	3	
Great Blue Lobelia	Lobelia siphilitica	1	
NATIVE GRASS SEED			
Little Bluestem	Schizachyrium scoparium	1	

WILDFLOWER SEED MIX NO.3			Total 200 SF
NATIVE WILDFLOWER SEED			Total 2 Pounds of Pure Live Seed
COMMON NAME	SCIENTIFIC NAME	QTY/LBS	SOURCE
Indian Blanket	Gaillardia pulchella	1/2	WILDSEED FARMS 800.848.0078
Purple Coneflower	Echinacea purpurea	1/2	
Ox-Eyed Daisy	Chrysanthemum leucanthemum	1/4	NATIVE AMERICAN SEED 800.728.4043
Butterfly Weed	Asclepias tuberosa	1/2	
Prairie Verbena	Verbena bipinnatifida	1/4	

CONTRACTOR TO PRICE A PER ACRE COST INCLUDING ALL ITEMS BELOW:
Fine Grading by the Contractor must be included Ref. Spec. 02245

MINIMUM DRESSING OF GROUNDS SEED MIX			Total 43,560 SF
NATIVE WILDFLOWER SEED			
COMMON NAME	SCIENTIFIC NAME	LBS	SOURCE
Indian Blanket	Gaillardia pulchella	20	WILDSEED FARMS 800.848.0078
Black-Eyed Susan	Rudbeckia hirta	4	
Purple Coneflower	Echinacea purpurea	15	
Clasping Coneflower	Rudbeckia amplexicaulis	3	NATIVE AMERICAN SEED 800.728.4043
Gayfeather	Liatris pycnostachya	15	
Drummond Phlox	Phlox drummondii	4	
Dwarf Red Plains Coreopsis	Coreopsis tinctoria	2	
Plains Coreopsis	Coreopsis tinctoria	2	
Scarlet Flax	Linum rubrum	5	
Lance-leaved Coreopsis	Coreopsis lanceolata	15	
Lemon Mint	Monarda citriodoca	3	
Missouri Primrose	Oenothera missouriensis	5	
Moss Verbena	Verbena tenuisecta	6	
Showy Primrose	Oenothera speciosa	2	
Mexican Hat	Ratibida columnaris	2	
Toadflax	Linaria maroccana	1	
Yarrow	Achillea millefolium	1/2	
Standing Cypress	Ipomopsis rubra	6	
Indian Paintbrush	Castilleja indivisa	1/4	
Butterfly Weed	Asclepias tuberosa	10	
Mealy Blue Sage	Salvia farinacea	2	
Hoary Vervain	Verbena stricta	2	
Pitcher Sage	Salvia azurea	3	
Winecup	Callirhoe involucrata	5	
Ox-Eyed Daisy	Chrysantemum leucanthemum	10	
NATIVE GRASS SEED			
	Little Bluestem / Schizachyrium scoparium	8	WILDSEED FARMS 800.848.0078
	Indian Grass / Sorghastrum nutans	5	
	Sand Lovegrass / Eragrostis trichodes	2	NATIVE AMERICAN SEED 800.728.4043
	Sideoats Grama / Bouteloua curtipendula	5	
	Buffalo Grass / Buchloe dactyloides	24	
NON NATIVE SEED			
	Pack of Poppies	10	WILDSEED FARMS 800.848.0078
MISC.			
	Sandy Loam Top Soil (3" depth)	400 C.Y./acre	

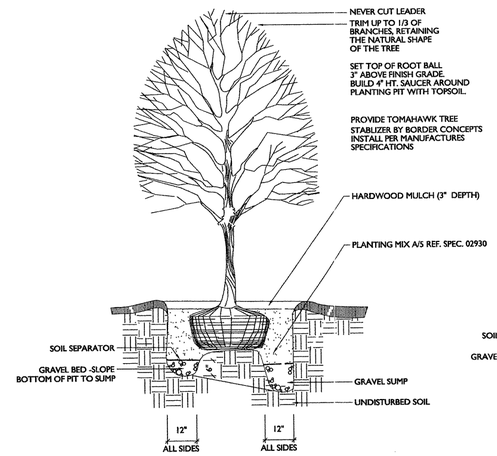

1 CANOPY TREE PLANTING/STAKING
NTS

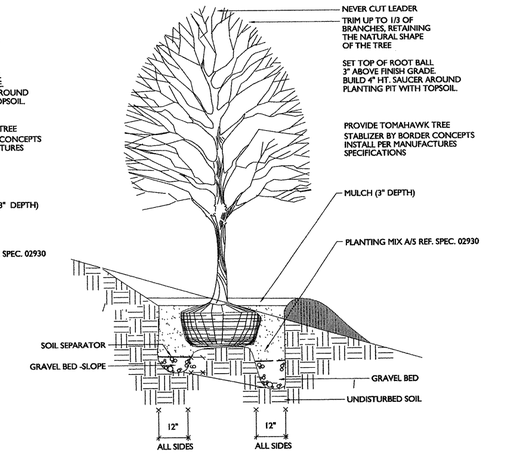

2 CANOPY TREE PLANTING/STAKING ON SLOPE
NTS

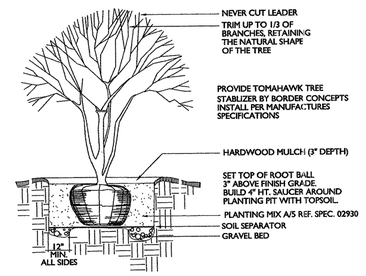

3 ORNAMENTAL TREE PLANTING
NTS

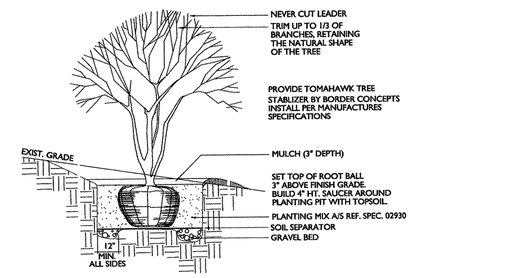

4 ORNAMENTAL TREE PLANTING/STAKING ON SLOPE
NTS

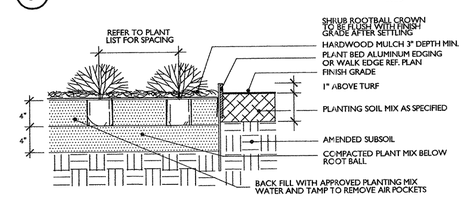

5 SHRUB & GROUNDCOVER PLANTING
NTS

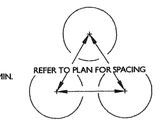

PLAN

POLK STANLEY YEARY ARCHITECTS, LTD

700 SOUTH SCHILLER
LITTLE ROCK, AR 72201
501 378-0878
FAX 372-7629

21 W. MOUNTAIN, SUITE
FAYETTEVILLE, AR 72701
479-444-0473

CONSULTANTS:

OWNER'S PROJECT ADVISOR:
MOSES TUCKER REAL ESTATE,

CIVIL ENGINEER:
McCLELLAND CONSULTING ENGINEERS INC.

LANDSCAPE ARCHITECT:
LARSON BURNS SMITH

STRUCTURAL ENGINEER:
CROMWELL ENGINEERS INC.

MECH., ELEC., PLUMB. ENGINE
CROMWELL ENGINEERS INC.

SUSTAINABLE CONSULTANT:
BNIM / ELEMENTS
NTS

GLOBAL VILLAGE CONSULTAN
CAMBRIDGE SEVEN ASSOCIATE

INTERIOR DESIGNER:
POLK STANLEY YEARY

GENERAL CONTRACTOR:
CDI CONTRACTORS, INC.

GENERAL NOTES:

NOTES:

ISSUE DATE:
~~100% BID SET~~ CORE & SHELL
~~PACKAGE #1~~ PACKAGE 5
~~JULY 1, 2008~~ DEC. 15, 2008

REVISIONS:

#	DATE	DESCRIPTION

HEIFER INTERNATIONA CENTER OFFICE BUILDI
LITTLE ROCK, ARKANSAS

REGISTERED LANDSCAPE ARCHITECT
MARTIN L. SMITH
NO. 237
ARKANSAS

PSY PROJECT NUMBER:
431C

CONTENTS:
PLANT LIST AND DETAILS

SHEET NUMBER:
L204
(FORMERLY L208)