UTILIZE 2 OF THE 4 EXISTING 4" SPARE CONDUITS STUBBED OUT FROM THE MAIN HEADQUARTERS BUILDING PAD MOUNTED TRANSFORMER. MAKE ALL CONNECTIONS IN TRANSFORMER. COORDINATE WITH ENTERGY AND MEET ALL UTILITY COMPANY REQUIREMENTS INCLUDING CLEARANCES, METERING, ETC. REMAINING TWO 4" CONDUITS TO BE RESERVED FOR FUTURE.

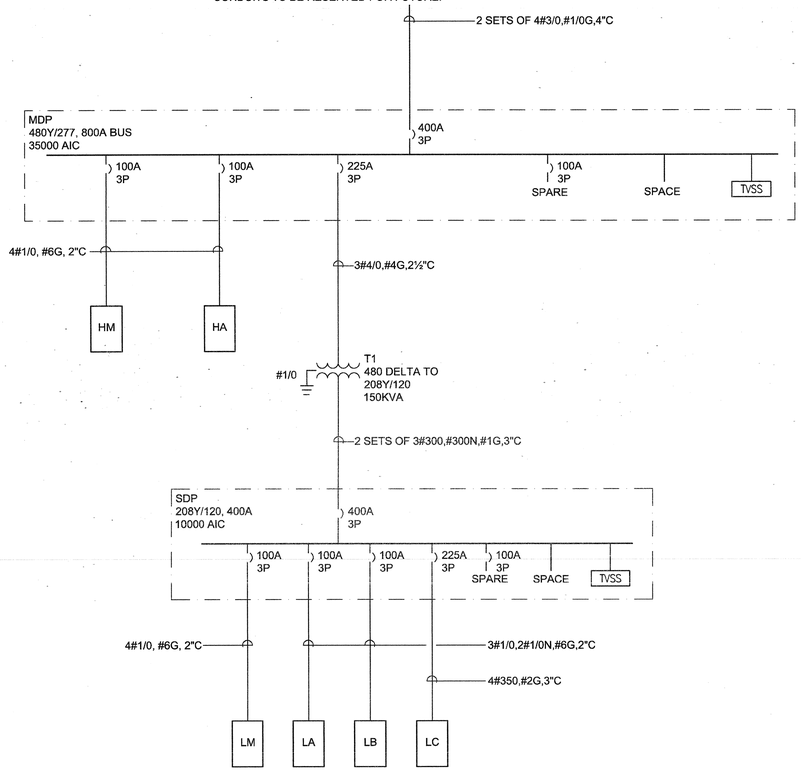

POLK STANLEY ROWLAND CURZON PORTER
ARCHITECTS, LTD.

700 SOUTH SCHILLER
LITTLE ROCK, AR 72201
501.378.0878 office
501.372.7629 fax

509 W. SPRING STREET,
SUITE 150
FAYETTEVILLE, AR 72701
479.444.0473 office
473.251.7216 fax

www.polkstanley.com

CONSULTANTS:

CIVIL ENGINEER:
MCCLELLAND ENGINEERS

LANDSCAPE ARCHITECT:
LARSON BURNS SMITH

STRUCTURAL ENGINEER:
CROMWELL ENGINEERS INC.

MECH., ELEC., PLUMB. ENGINEER:
CROMWELL ENGINEERS INC.

GLOBAL VILLAGE CONSULTANT
CAMBRIDGE SEVEN ASSOCIATES

INTERIOR DESIGNER:
POLK STANLEY ROWLAND
CURZON PORTER ARCHITECTS

GENERAL CONTRACTOR:
CDI CONTRACTORS, INC.

NOTES:

ISSUE DATE:
17 SEPTEMBER 2007

REVISIONS:

#	DATE:	DESCRIPTION:

MURPHY - KELLER
EDUCATIONAL CENTER

HEIFER
INTERNATIONAL
CENTER

LITTLE ROCK, ARKANSAS

PSRCP JOB NUMBER:
431E

CONTENTS:
SINGLE LINE DIAGRAM

SHEET NUMBER:
E601

CERTIFICATE OF AUTHORIZATION
CROMWELL ENGINEERS
#55
ARKANSAS ENGINEER

STATE OF ARKANSAS
REGISTERED PROFESSIONAL ENGINEER
No. 9401
PAMELA S. FRASIER
09/17/07