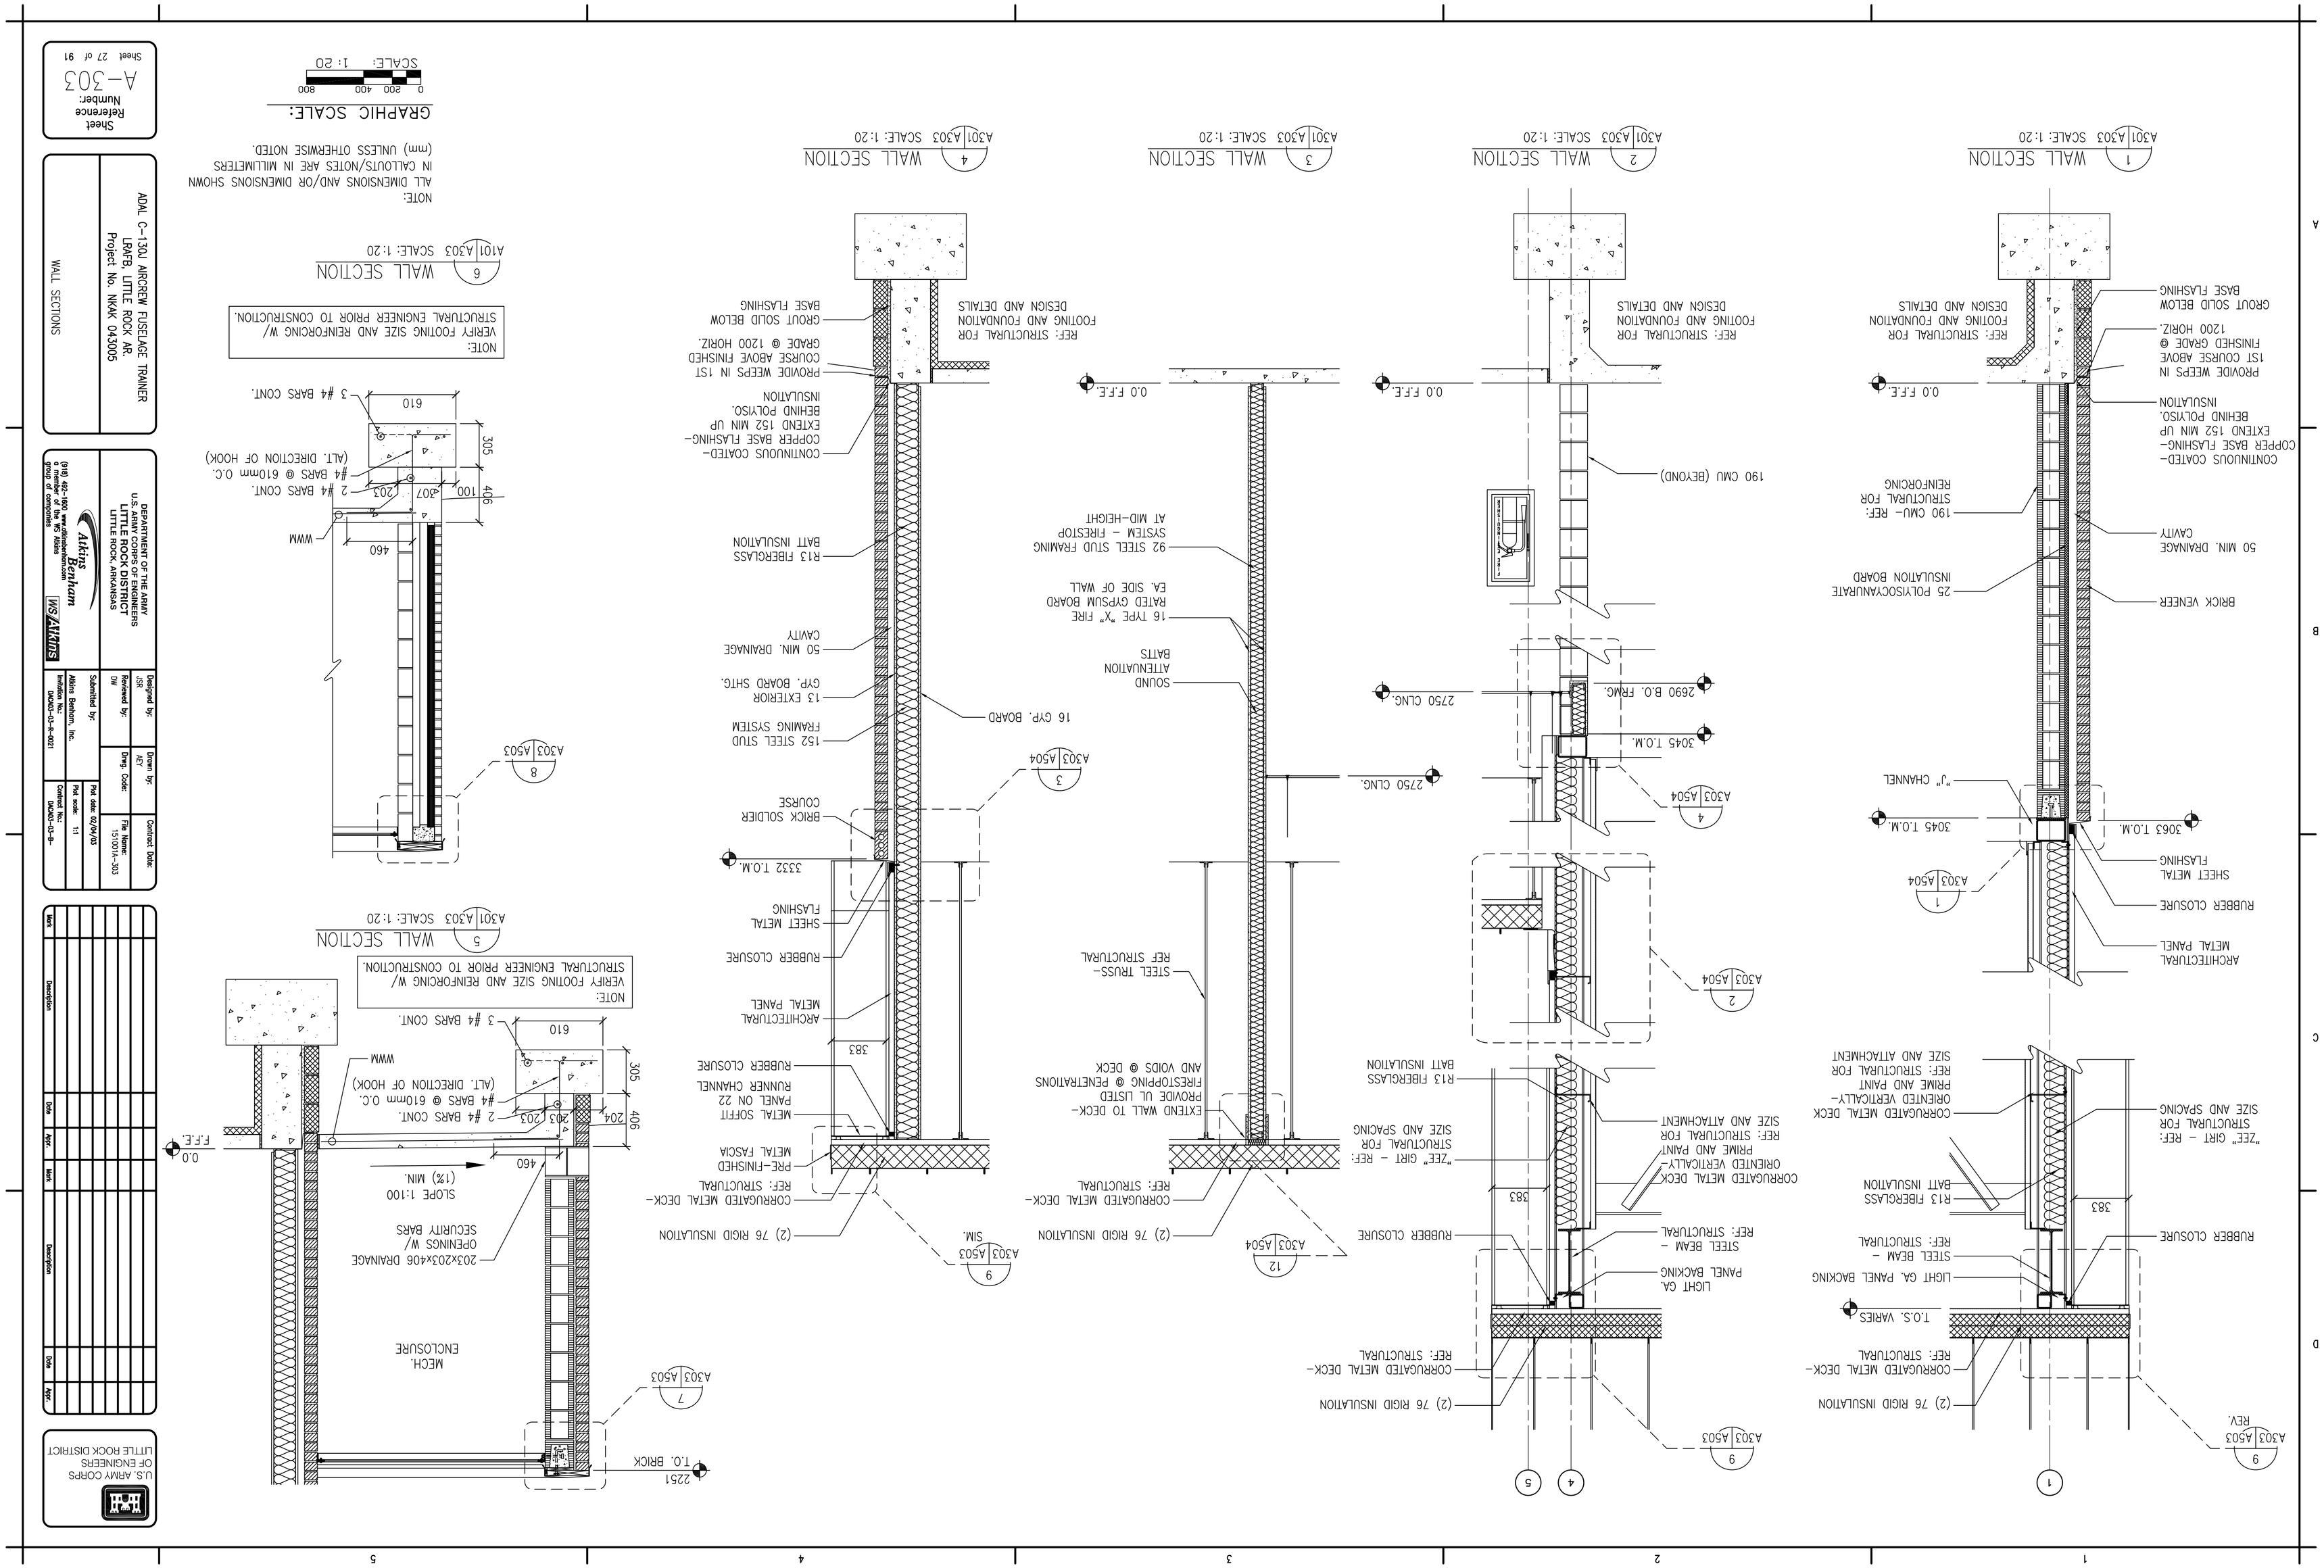
WALL SECTION
A301 A303 SCALE: 1:20
REF: STRUCTURAL FOR FOOTING AND FOUNDATION DESIGN AND DETAILS
GROUT SOLID BELOW BASE FLASHING
PROVIDE WEEPS IN 1ST COURSE ABOVE FINISHED GRADE @ 1200 HORIZ.
CONTINUOUS COATED-COPPER BASE FLASHING-EXTEND 152 MIN UP BEHIND POLYISO. INSULATION
0.0 F.F.E.
190 CMU (BEYOND)
190 CMU- REF: STRUCTURAL FOR REINFORCING
50 MIN. DRAINAGE CAVITY
25 POLYISOCYANURATE INSULATION BOARD
BRICK VENEER
"J" CHANNEL
3045 T.O.M.
3063 T.O.M.
SHEET METAL FLASHING
RUBBER CLOSURE
ARCHITECTURAL METAL PANEL
A303 A504
2690 B.O. FRMG.
2750 CLNG.
T.O.S. VARIES
LIGHT GA. PANEL BACKING
STEEL BEAM - REF: STRUCTURAL
CORRUGATED METAL DECK-REF: STRUCTURAL
(2) 76 RIGID INSULATION
R13 FIBERGLASS BATT INSULATION
"ZEE" GIRT - REF: STRUCTURAL FOR SIZE AND SPACING
CORRUGATED METAL DECK ORIENTED VERTICALLY-PRIME AND PAINT
REF: STRUCTURAL FOR SIZE AND ATTACHMENT
383
A303 A503 REV.
A303 A504 SIM.
A303 A503 SIM.
A303 A503
STEEL TRUSS-REF STRUCTURAL
EXTEND WALL TO DECK-PROVIDE UL LISTED FIRESTOPPING @ PENETRATIONS AND VOIDS @ DECK
92 STEEL STUD FRAMING SYSTEM - FIRESTOP AT MID-HEIGHT
SOUND ATTENUATION BATTS
16 TYPE "X" FIRE RATED GYPSUM BOARD EA. SIDE OF WALL
16 GYP. BOARD
152 STEEL STUD FRAMING SYSTEM
13 EXTERIOR GYP. BOARD SHTG.
50 MIN. DRAINAGE CAVITY
R13 FIBERGLASS BATT INSULATION
CONTINUOUS COATED-COPPER BASE FLASHING-EXTEND 152 MIN UP BEHIND POLYISO. INSULATION
PROVIDE WEEPS IN 1ST COURSE ABOVE FINISHED GRADE @ 1200 HORIZ.
BRICK SOLDIER COURSE
METAL SOFFIT PANEL ON 22 RUNNER CHANNEL
PRE-FINISHED METAL FASCIA
3332 T.O.M.
2251 T.O. BRICK
MECH. ENCLOSURE
203x203x406 DRAINAGE OPENINGS W/ SECURITY BARS
SLOPE 1:100 (1%) MIN.
2 #4 BARS CONT.
#4 BARS @ 610mm O.C. (ALT. DIRECTION OF HOOK)
WWM
3 #4 BARS CONT.
NOTE: VERIFY FOOTING SIZE AND REINFORCING W/ STRUCTURAL ENGINEER PRIOR TO CONSTRUCTION.
NOTE: ALL DIMENSIONS AND/OR DIMENSIONS SHOWN IN CALLOUTS/NOTES ARE IN MILLIMETERS (mm) UNLESS OTHERWISE NOTED.
GRAPHIC SCALE:
SCALE: 1:20
ADAL C-130J AIRCREW FUSELAGE TRAINER
LRAFB, LITTLE ROCK AR.
Project No. NKAK 043005
WALL SECTIONS
DEPARTMENT OF THE ARMY
U.S. ARMY CORPS OF ENGINEERS
LITTLE ROCK DISTRICT
LITTLE ROCK, ARKANSAS
Atkins Benham
Designed by: DSR
Drawn by: ACT
Reviewed by: DW
Drwg. Code:
Submitted by:
Atkins Benham, Inc.
Installation No.: BAOAD-ab-A-0001
File Name: 151001A-303
Pltd. date: 02/04/03
Pltd. scale: 1:1
Contract No.: BAOAD-ab-A-
Contract Date:
Mark Description Date Appr.
U.S. ARMY CORPS OF ENGINEERS LITTLE ROCK DISTRICT
Sheet Reference Number: A-303
Sheet 27 of 91
Drawing: F:\2402151001 LRAFB C130J FUSELAGE TRAINER\20_CAD\A\151001A-303 Saved: 03/27/2003 17:35 By: tbg DimScale: 1.00 (TM=0)
XRefs: 151001G-BS001.DWG 151001A-SC01.DWG F:\2402151001 LRAFB C130J FUSELAGE TRAINER\20_CAD\151001A-DT06.DWG