
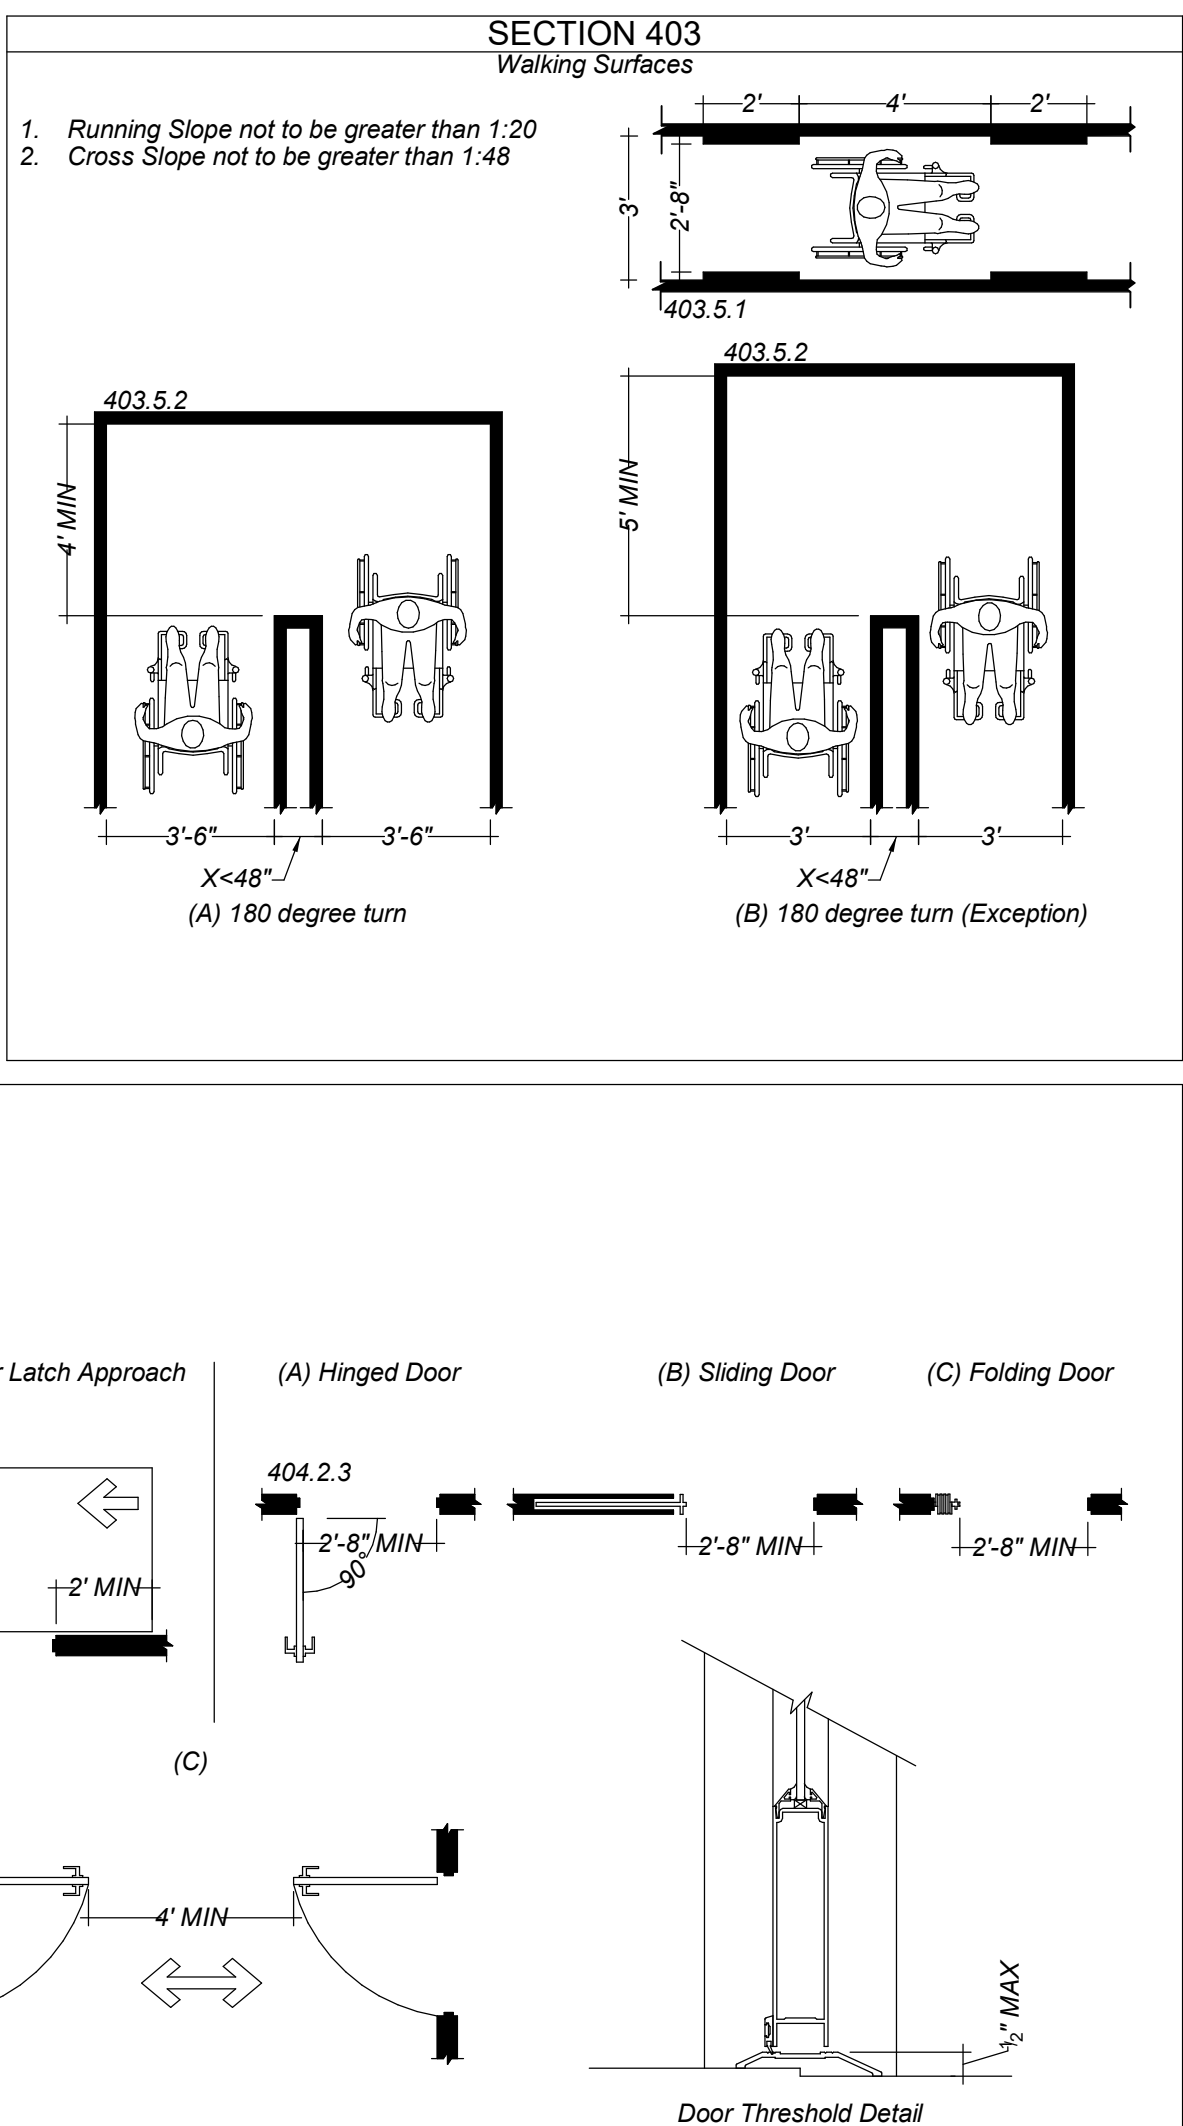


1. REFER TO SHEET A-001 FOR ABBREVIATIONS, SYMBOLS AND NOTES
2. FIELD MEASURE FOR MIRRORS PRIOR TO FABRICATION.

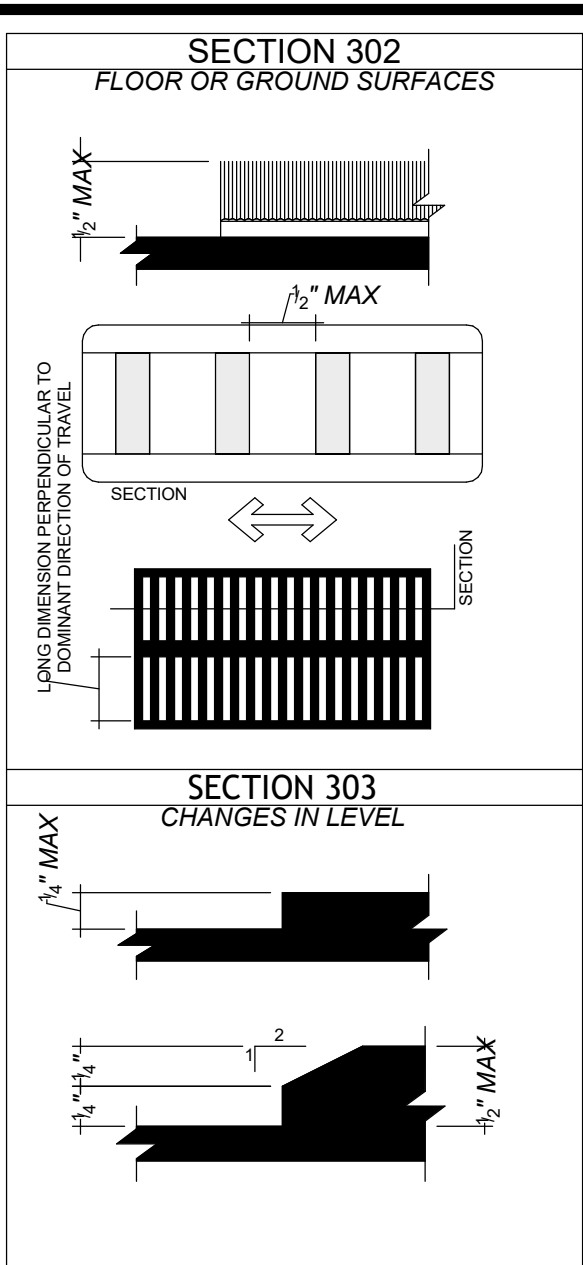

ARCHITECT ASSUMES NO RESPONSIBILITY FOR THE ACCURACY OF DIAGRAMS, TABLES & NOTES ON THIS SHEET.
SOME DIAGRAMS AND/OR SECTIONS MAY NOT BE APPLICABLE. INCLUSION OF SUPERFLUOUS DIAGRAMS / NOTES SHALL NOT IMPART ANY RESPONSIBILITY ON ARCHITECT WHATSOEVER.
SOME DIAGRAMS / NOTES MAY NOT BE DEPICTED HEREIN. CONTRACTOR SHALL CONSULT COMPLETE CODE & NOTIFY ARCHITECT OF DISCREPANCIES.