
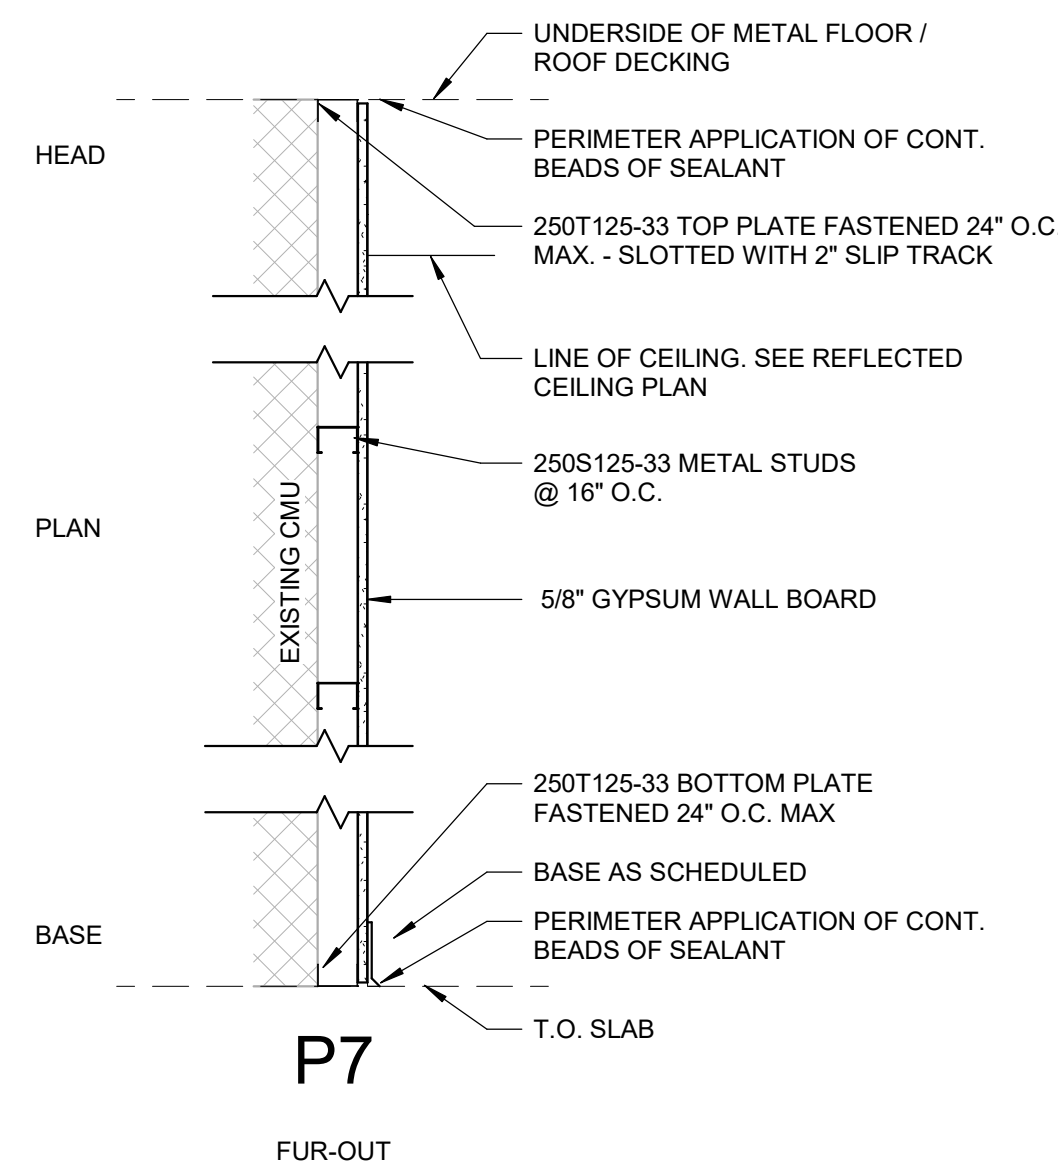
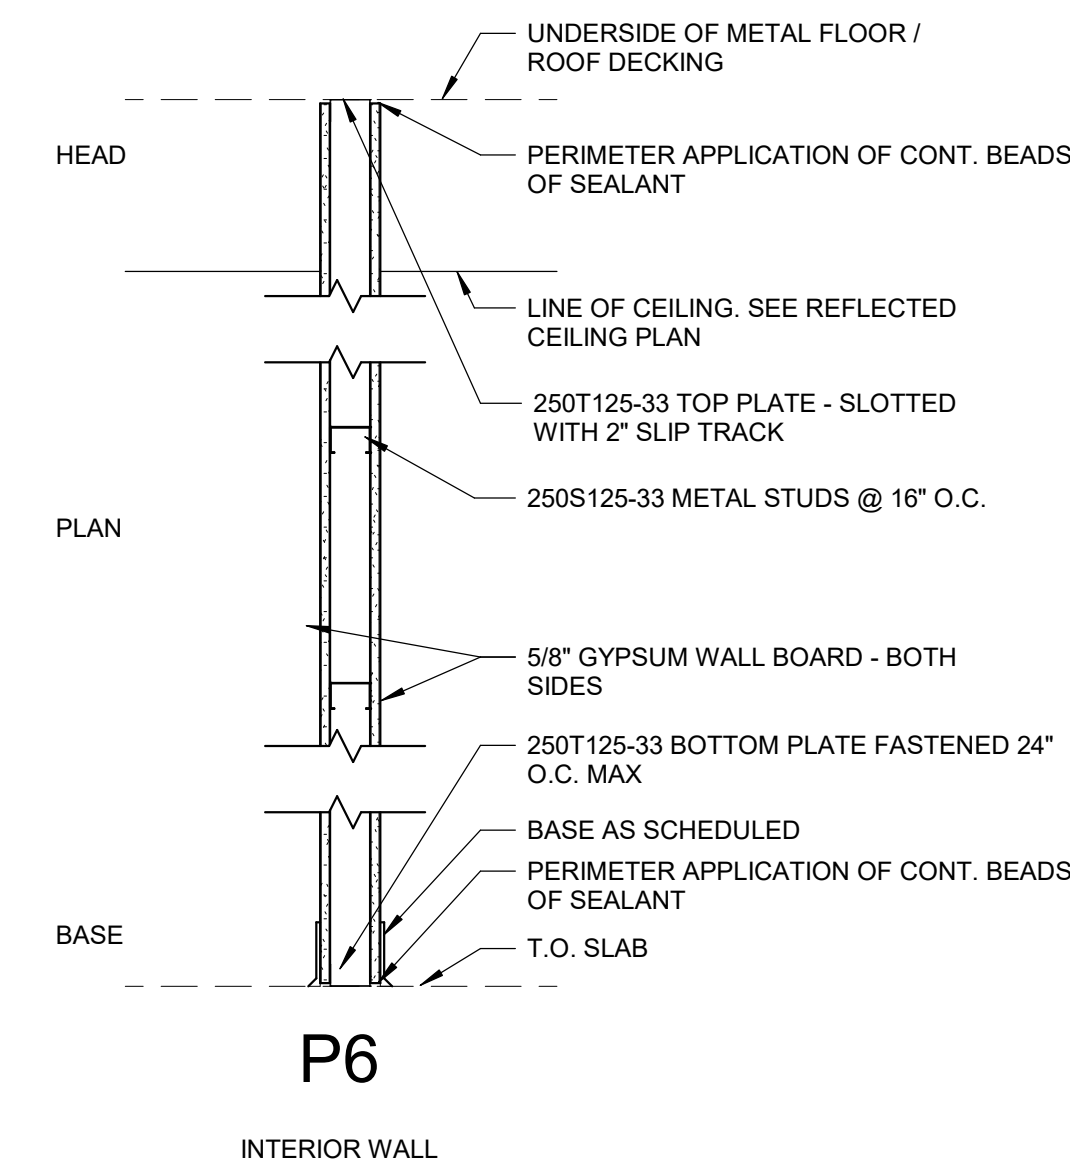
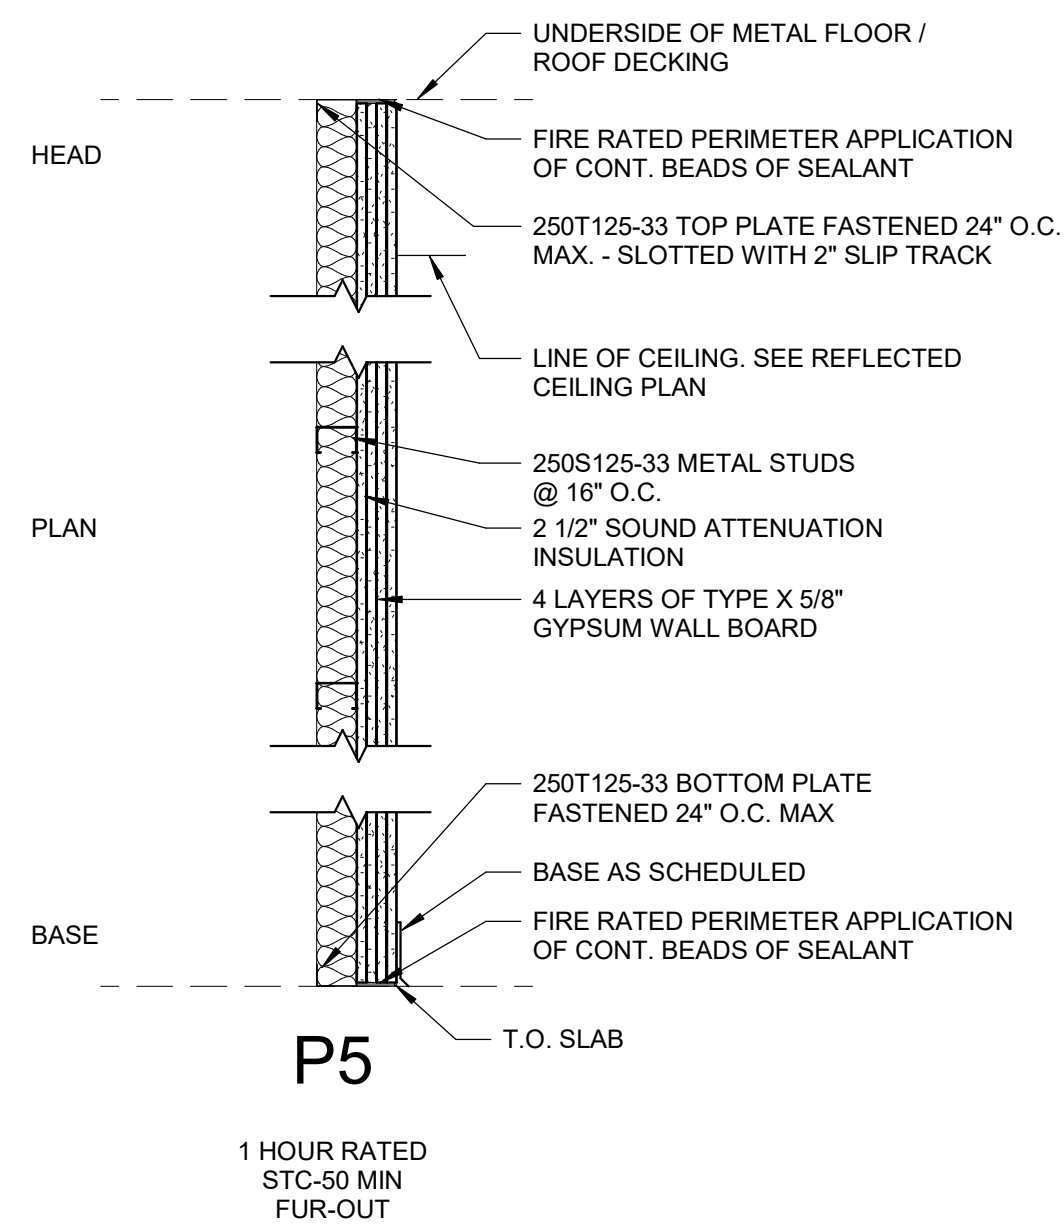
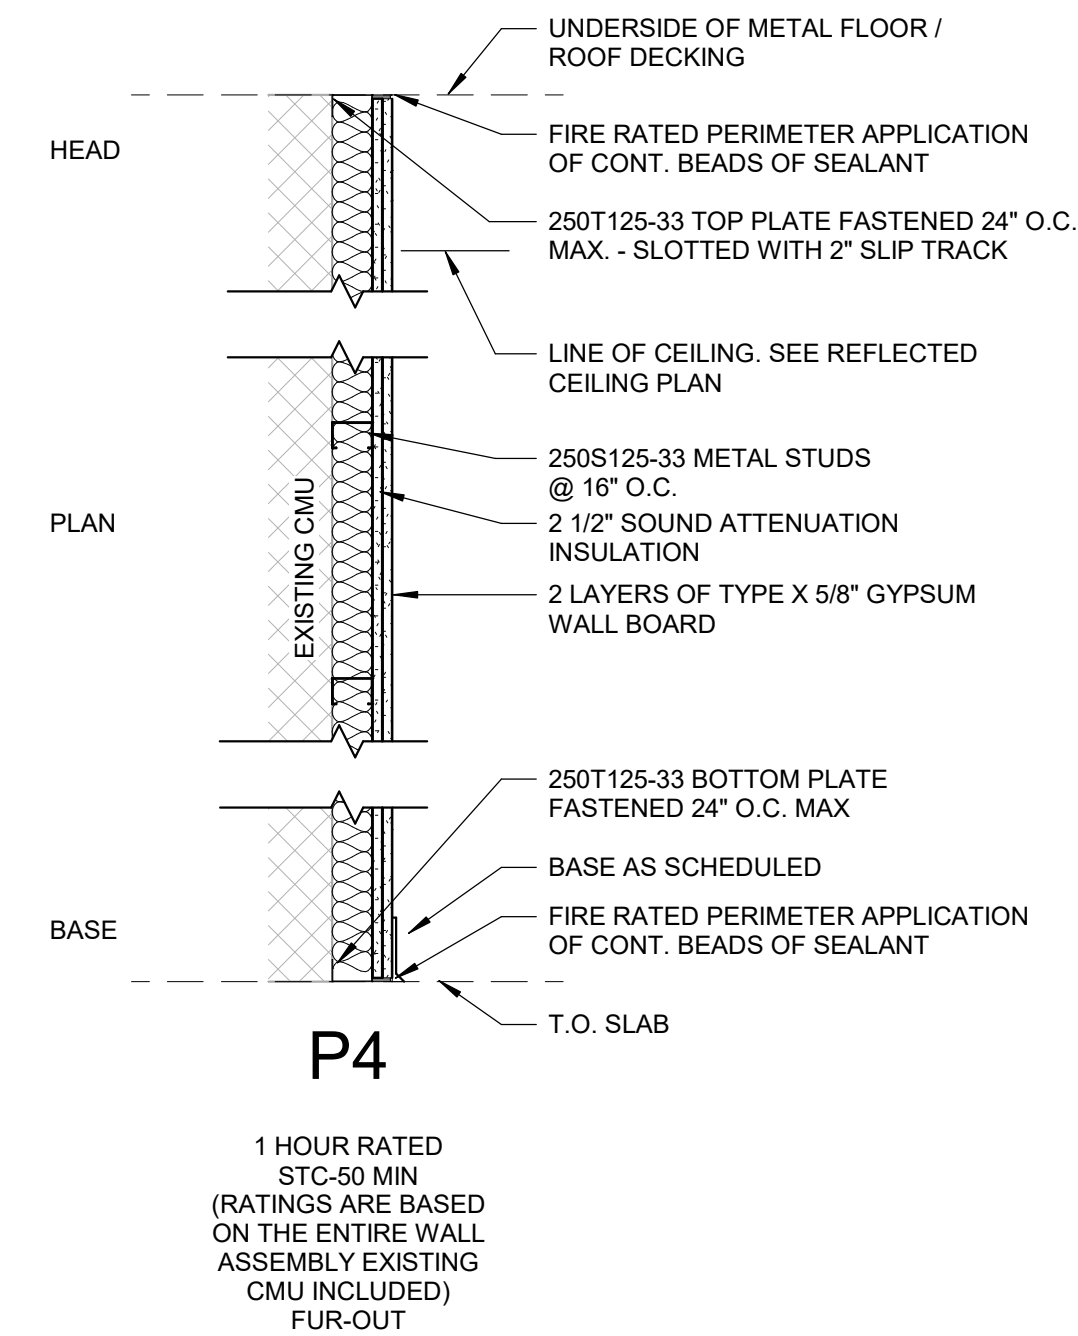
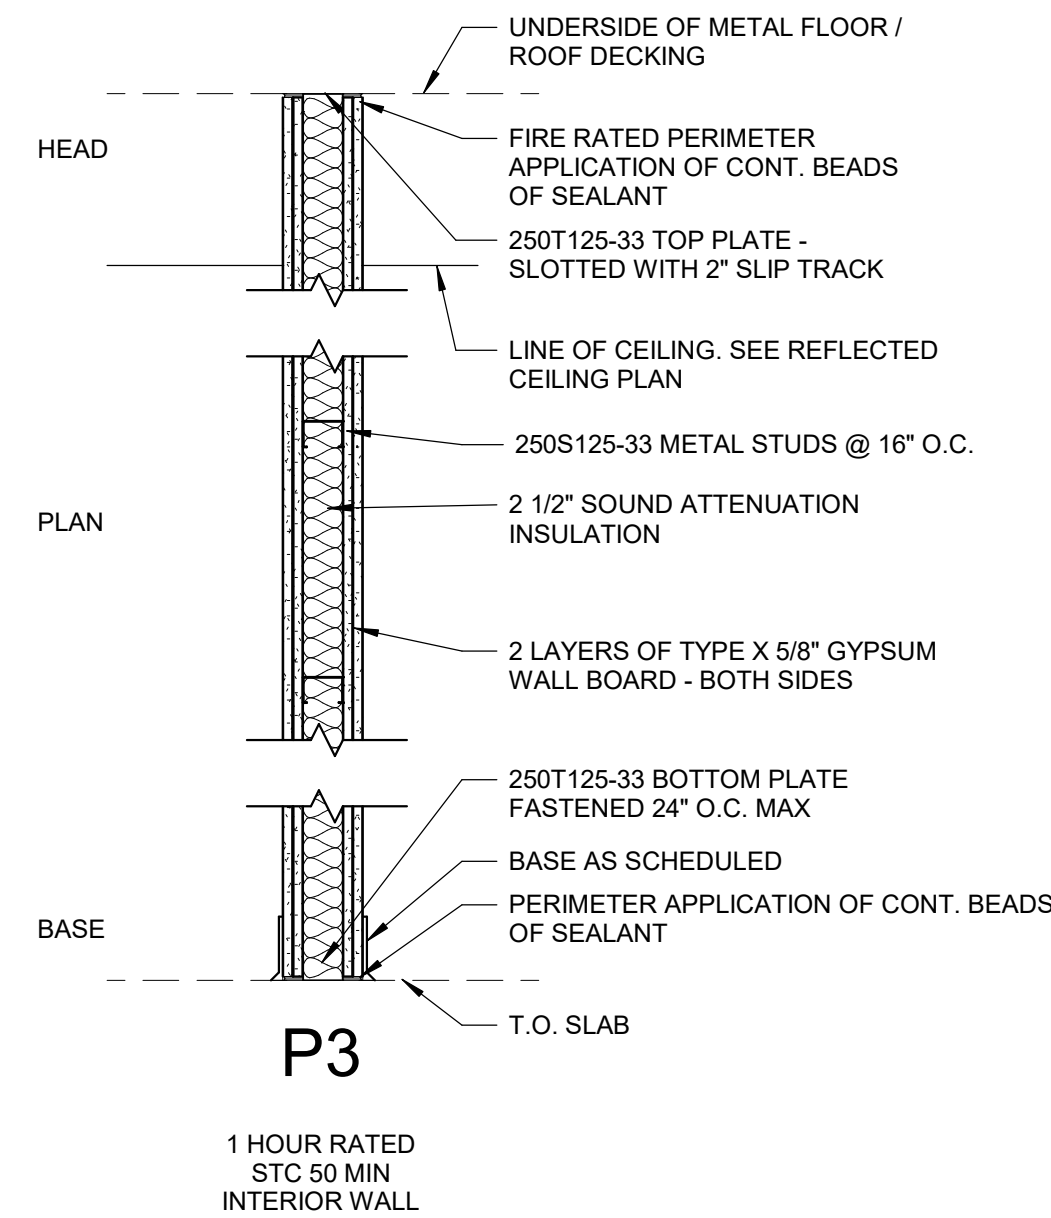
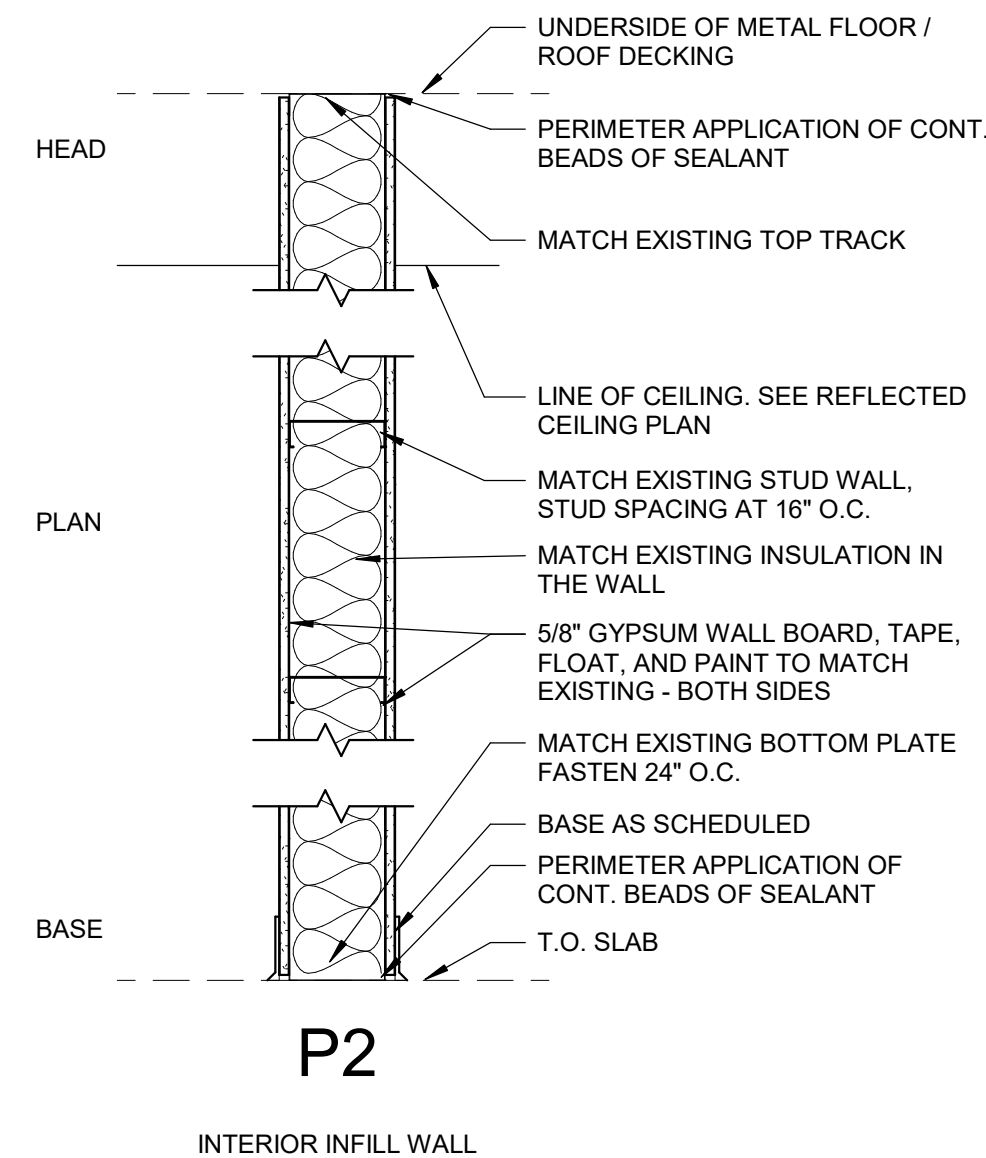


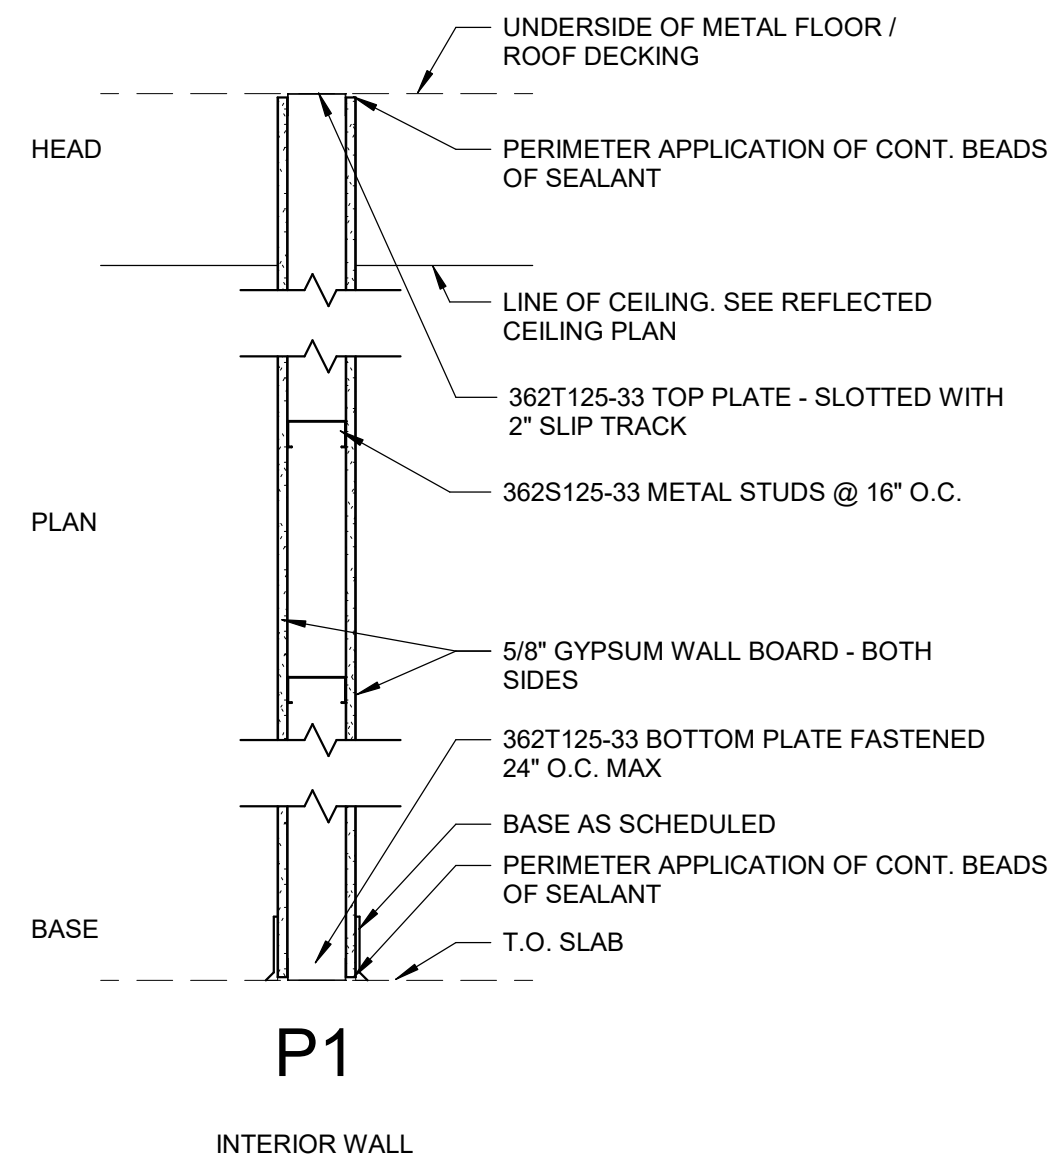


1 PARTITION TYPES

SCALE: 1" = 1'-0"

SCALE: 1" = 1'-0"

SCALE

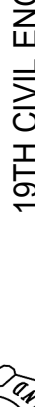

		AIR MOBILITY COMMAND 19TH CIVIL ENGINEER SQUADRON LITTLE ROCK, ARKANSAS		PARTITION TYPES		NKAK 22-1076 B718 DORM LITTLE ROCK AFB DETAILS (1)		APPROVED CHIEF ENGINEER APPROVED CIVIL ENGINEER		REV. # DATE		DESCRIPTION		APP'D	
DATE: JULY 2026 DESIGNED BY: Designer DRAWN BY: Author BUILDING NO.: PROJECT NO.: SHEET REF.:		A-510 SHEET NO.: 1 OF XX													