


SEE SHEET C-002 FOR SITE AND DEMOLITION NOTES.

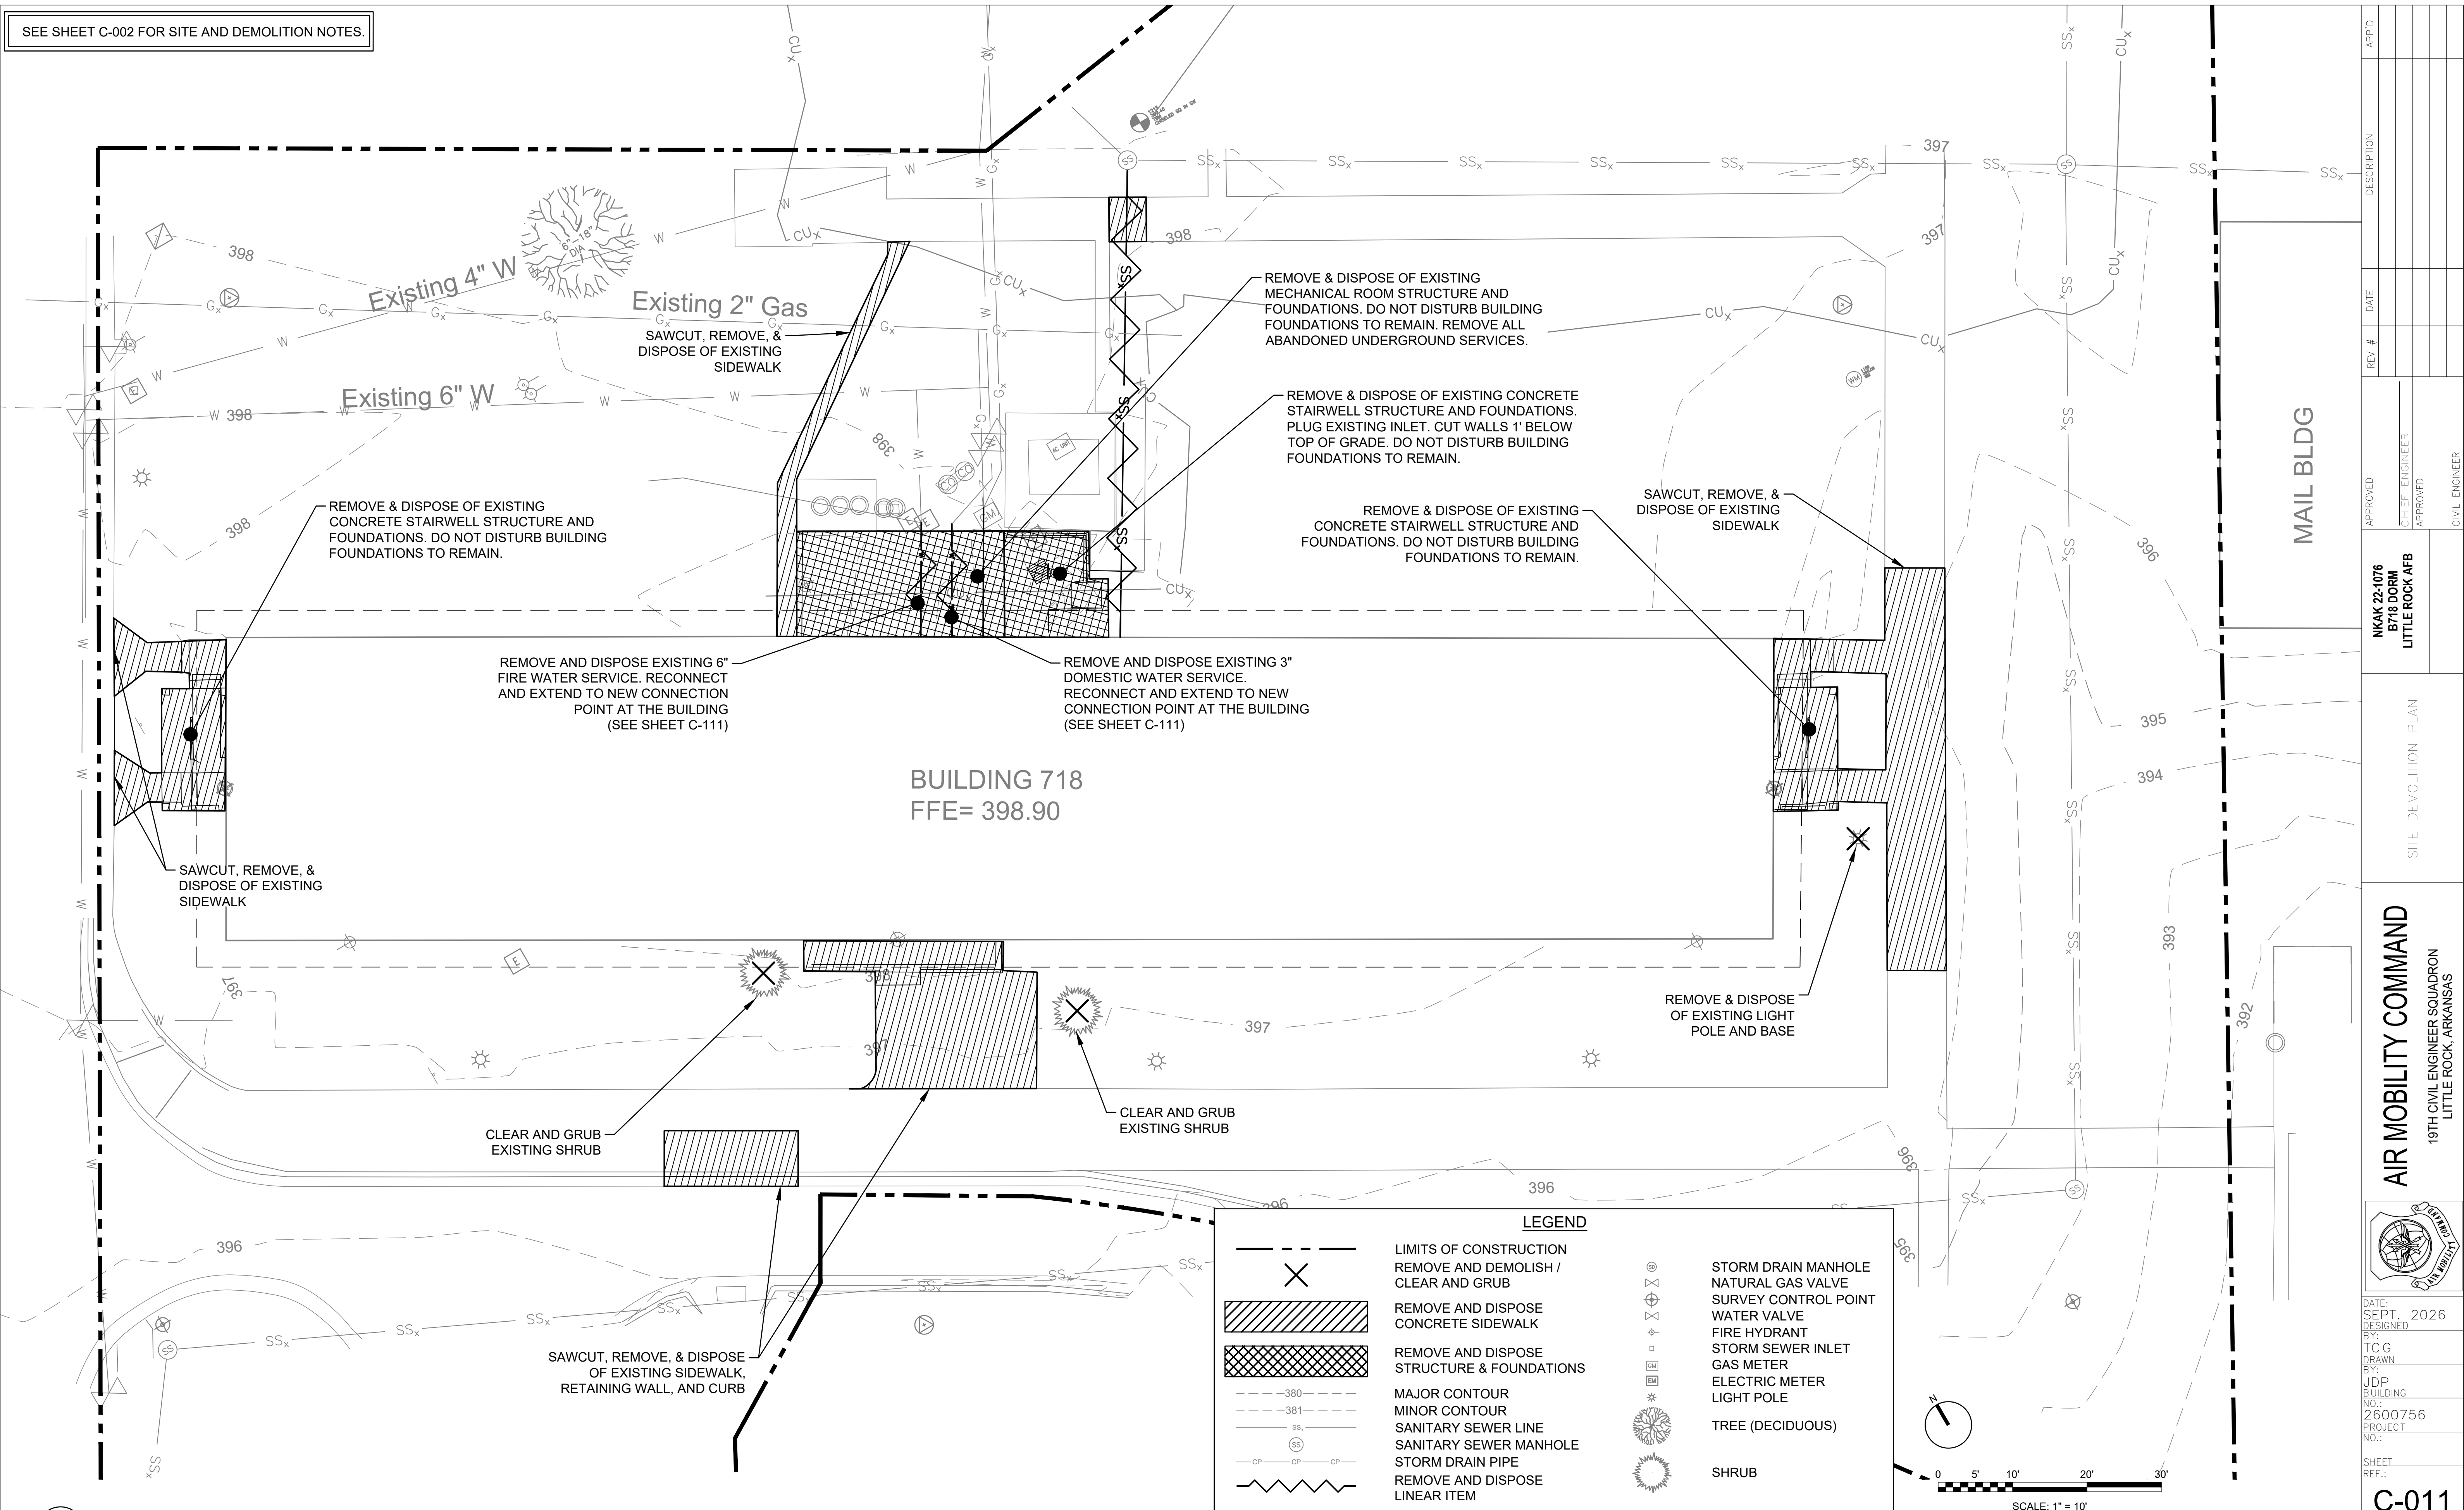

1

CIVIL SITE DEMOLITION PLAN

SCALE: 1" = 10'

[illegible]

STATUS:65% PRELIMINARY DESIGN