


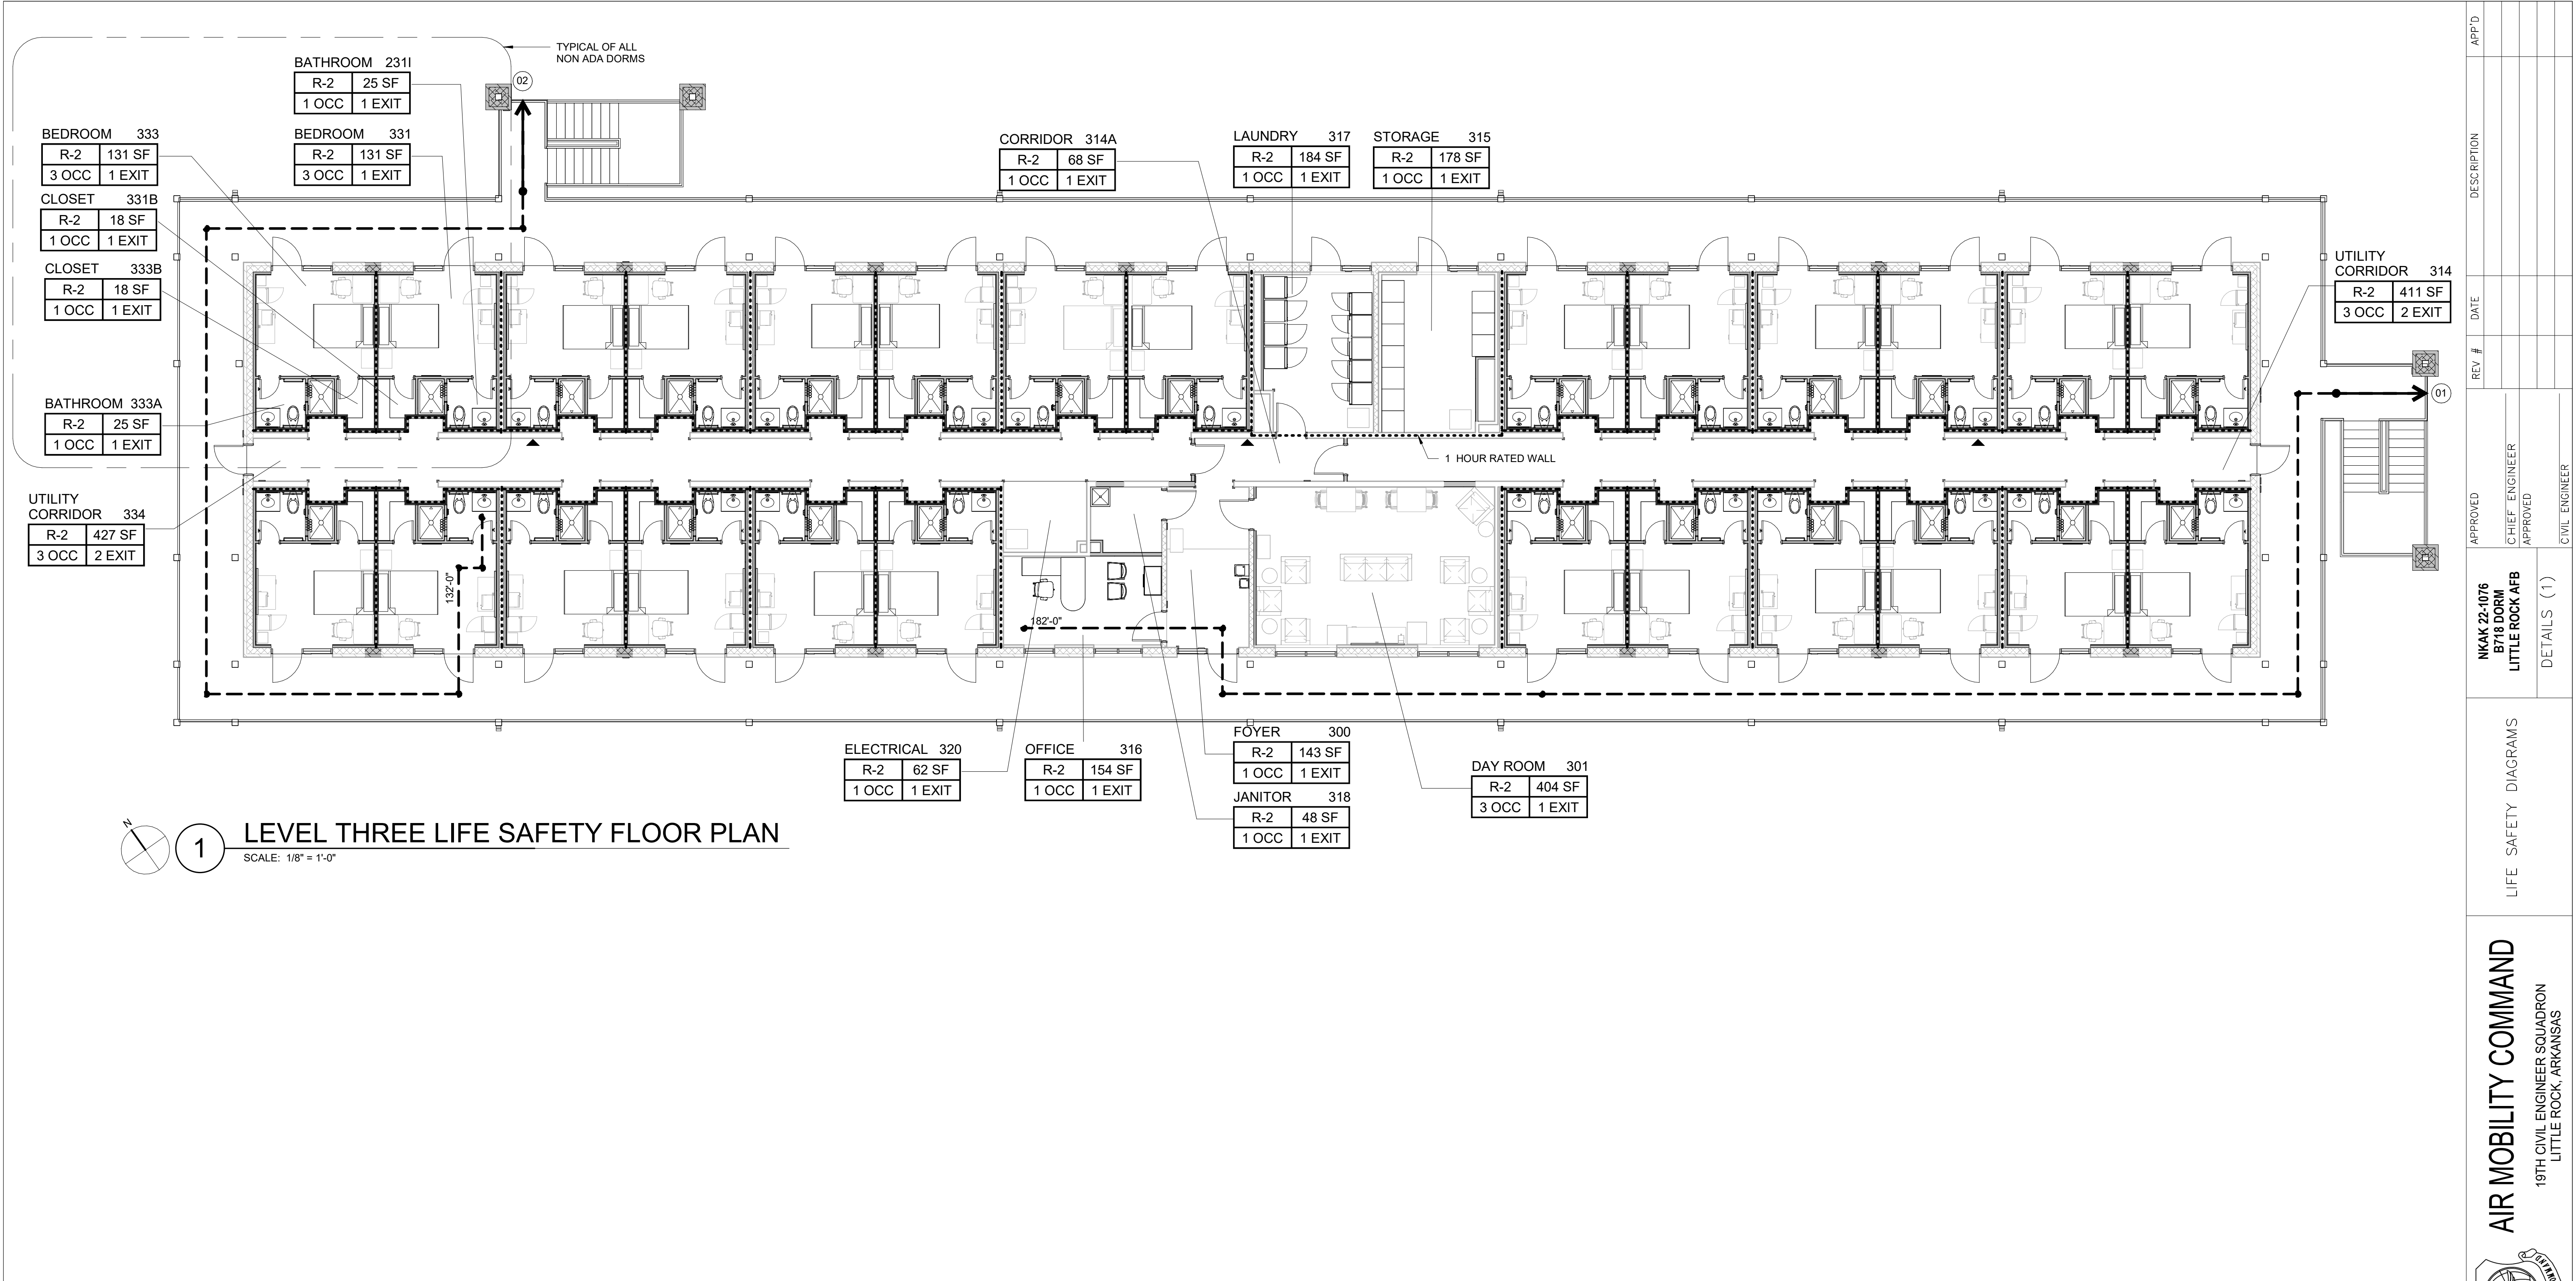

GENERAL DRAWING SYMBOLS

REVISION CLOUD AND NUMBER SHOWN ON PLANS

KEYED NOTE REFERENCE

ROOM NAME
101
150 SF

SYMBOL INDICATES A ROOM / AREA DESIGNATION, WITH ROOM NUMBER AND SQUARE FOOTAGE

SYMBOL INDICATES A STRUCTURAL GRIDLINE OR DATUM

1ST FLOOR
EL. 602.50

SYMBOL INDICATES A LEVEL DATUM IN A SECTION OR ELEVATION

CALLOUT DENOTES A VIEW REFERENCE ABOUT A MATCHLINE

LIFE SAFETY TAGS & ANNOTATIONS

WALL TAG

WALL TYPE, SEE WALL SCHEDULE FOR DETAILS

EGRESS/EXIT PATH

ALLOWABLE TRAVEL DISTANCE

TRAVEL DISTANCE

EXIT NUMBER

FIRE EXTINGUISHER

BRACKET MOUNTED FIRE EXTINGUISHER, WALL MOUNTED PULL HANDLE, MOUNTED AT 42" AFF UNLESS OTHERWISE NOTED.

CABINET MOUNTED FIRE EXTINGUISHER

EGRESS PATH

EGRESS PATH WITH LENGTH OF TRAVEL DISTANCE AND LENGTH OF ALLOWANCE TRAVEL DISTANCE

DEAD END CORRIDOR WITH LENGTH

EXIT SIGNAGE

PHASE GRAPHICS

EXISTING ELEMENTS

NEW ELEMENTS

EXISTING ELEMENTS TO BE REMOVED/DEMOLISHED

FUTURE CONSTRUCTION NEW ELEMENT

FIRE RATED WALL PATTERN

1 HOUR RATED WALL

LIFE SAFETY ROOM DATA

ROOM NAME	ROOM NUMBER	OCCUPANCY	ACTUAL OCCUPANT LOAD	ROOM AREA	NUMBER OF EXITS
CONFERENCE ROOM	100	# - #	#	### SF	# EXIT

SCALE

0 4' 8' 16'

SCALE: 1/8"=1'-0