

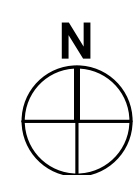


FIRST FLOOR SIGNAGE SCHEDULE										
RM #	SIGN TYPE	ROOM	MESSAGE TEXT	QTY	RM #	SIGN TYPE	ROOM	MESSAGE TEXT	QTY	
100A	P2, EX1	VESTIBULE	FIRST FLOOR	1, 1	119	P1, P2	LAUNDRY	LAUNDRY	1, 1	
100	NA	ENTRY	NA	NA	120	P1	IT	IT	1	
101	P1	MULTI-USE	MULTI-USE ROOM	1	121	R3	RESTROOM	SEE DIAGRAM	1	
102	P3	BEDROOM	INSERT PROVIDED BY END USER	1	122	P3	ADA BEDROOM	INSERT PROVIDED BY END USER	1	
103	P3	BEDROOM	INSERT PROVIDED BY END USER	1	123	P3	BEDROOM	INSERT PROVIDED BY END USER	1	
104	P3	BEDROOM	INSERT PROVIDED BY END USER	1	124	P3	ADA BEDROOM	INSERT PROVIDED BY END USER	1	
105	P3	BEDROOM	INSERT PROVIDED BY END USER	1	125	P3	BEDROOM	INSERT PROVIDED BY END USER	1	
106	P3	BEDROOM	INSERT PROVIDED BY END USER	1	126	P3	BEDROOM	INSERT PROVIDED BY END USER	1	
107	P3	BEDROOM	INSERT PROVIDED BY END USER	1	127	P3	BEDROOM	INSERT PROVIDED BY END USER	1	
108	P3	BEDROOM	INSERT PROVIDED BY END USER	1	128	P3	BEDROOM	INSERT PROVIDED BY END USER	1	
109	P3	BEDROOM	INSERT PROVIDED BY END USER	1	129	P3	BEDROOM	INSERT PROVIDED BY END USER	1	
110	P3	BEDROOM	INSERT PROVIDED BY END USER	1	131	P3	BEDROOM	INSERT PROVIDED BY END USER	1	
111	P3	BEDROOM	INSERT PROVIDED BY END USER	1	133	P3	BEDROOM	INSERT PROVIDED BY END USER	1	
112	P3	BEDROOM	INSERT PROVIDED BY END USER	1	134	NA	NOT USED	NA	NA	
113	P3	BEDROOM	INSERT PROVIDED BY END USER	1	135	P1, P2, EX1	UTILITY CORRIDOR	UTILITY CORRIDOR	1, 1, 1	
114	P1, P2, EX1	UTILITY CORRIDOR	UTILITY CORRIDOR	1, 1, 1	ADDITIONAL SIGNAGE					
115	P1, P2, EX1	MECHANICAL	MECHANICAL	1, 1, 1	EX1				STAIR EXIT SIGNAGE	2
116	P1	JANITOR	JANITORIAL	1	EX2				DIRECTIONAL EXIT SIGNAGE	3
117	P1	MECHANICAL	MECHANICAL	1	NS				*NO SMOKING WITHIN 25 FEET OF ENTRANCE	9
118	P1	ELECTRICAL	ELECTRICAL	1	S1				TACTILE STAIRWAY LEVEL 1	2
					DS				DIRECTIONAL SIGNAGE	2
NOTE : ALL SIGNAGE MUST COMPLY WITH ABA, ADA AND / OR TSA REQUIREMENTS AS WELL AS BASE STANDARDS. COLORS = ARCHITECTURAL BROWN A44 BACKGROUND WITH WHITE REFLECTIVE TEXT.										

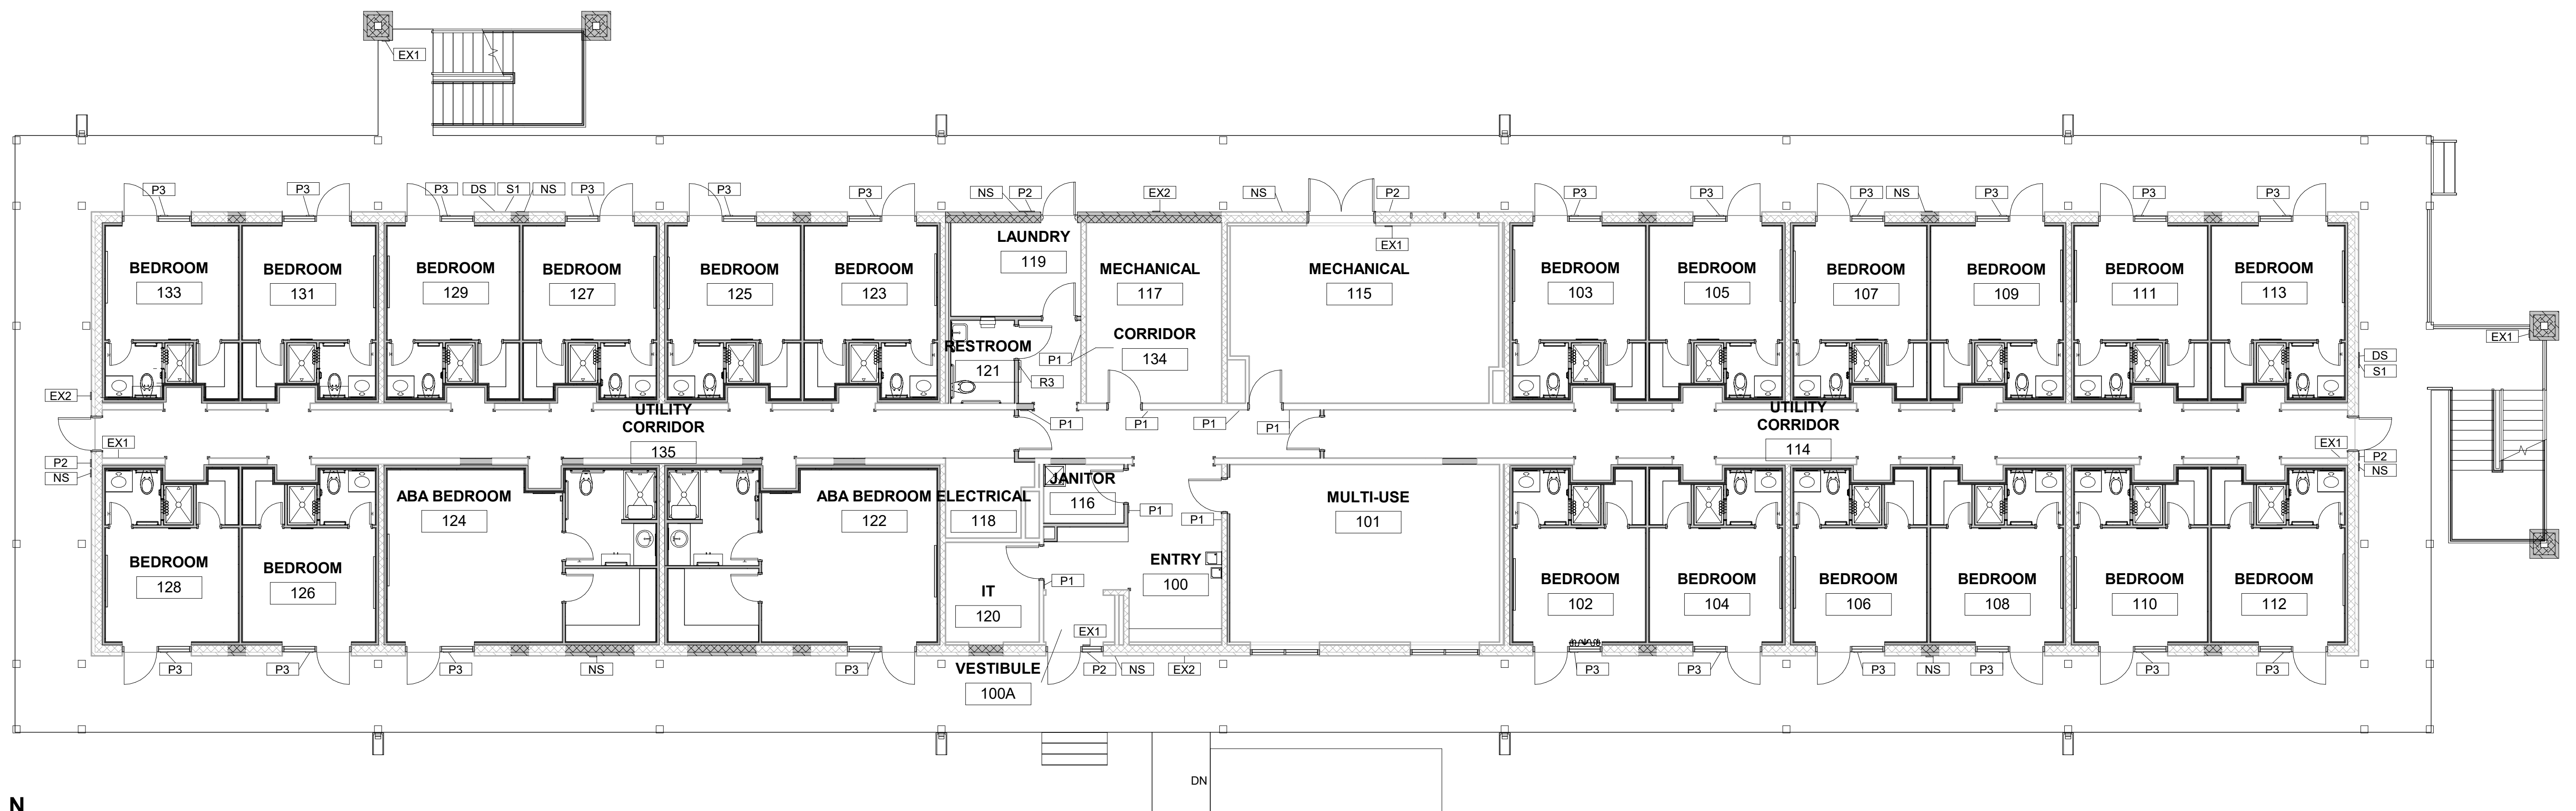

LEVEL ONE FLOOR PLAN

SCALE

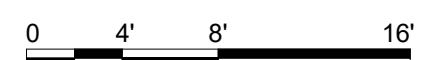

AIR MOBILITY COMMAND
19TH CIVIL ENGINEER SQUADRON
LITTLE ROCK, ARKANSAS