



GENERAL SHEET NOTES

1. SEE SHEET A-001 FOR ABBREVIATION, SYMBOL, AND NOTES

FURNITURE, FIXTURES, AND EQUIPMENT LEGEND

FIRST FLOOR							
EQUIPMENT				FURNITURE			
TAG	RESPONSIBILITY	DESCRIPTION	ROOM #	TAG	RESPONSIBILITY	DESCRIPTION	ROOM #
EQ1	GF / GI	MINI FRIDGE	(1) 102, (1) 103, (1) 104, (1) 105, (1) 106, (1) 107, (1) 108, (1) 109, (1) 110, (1) 111, (1) 112, (1) 113, (1) 122, (1) 123, (1) 124, (1) 125, (1) 126, (1) 127, (1) 128, (1) 129, (1) 131, (1) 133	F1	GF / GI	TASK CHAIR	(1) 102, (1) 103, (1) 104, (1) 105, (1) 106, (1) 107, (1) 108, (1) 109, (1) 110, (1) 111, (1) 112, (1) 113, (1) 122, (1) 123, (1) 124, (1) 125, (1) 126, (1) 127, (1) 128, (1) 129, (1) 131, (1) 133
EQ2	GF / GI	MICROWAVE	(1) 102, (1) 103, (1) 104, (1) 105, (1) 106, (1) 107, (1) 108, (1) 109, (1) 110, (1) 111, (1) 112, (1) 113, (1) 122, (1) 123, (1) 124, (1) 125, (1) 126, (1) 127, (1) 128, (1) 129, (1) 131, (1) 133	F2	GF / GI	LOUNGE CHIAR	(3) 101
EQ3	GF / GI	COFFEE MAKER	(1) 101	F3	GF / GI	DINING CHAIR	(4) 101
EQ4	GF / GI	REFRIDGERATOR	N/A	F4	GF / GI	3 DRAWER CHEST	(1) 101, (1) 102, (1) 103, (1) 104, (1) 105, (1) 106, (1) 107, (1) 108, (1) 109, (1) 110, (1) 111, (1) 112, (1) 113, (1) 122, (1) 123, (1) 124, (1) 125, (1) 126, (1) 127, (1) 128, (1) 129, (1) 131, (1) 133
EQ5	GF / GI	MONITOR WITH BRACKETS	(1) 101	F5	GF / GI	NIGHTSTAND	(1) 101, (1) 102, (1) 103, (1) 104, (1) 105, (1) 106, (1) 107, (1) 108, (1) 109, (1) 110, (1) 111, (1) 112, (1) 113, (1) 122, (1) 123, (1) 124, (1) 125, (1) 126, (1) 127, (1) 128, (1) 129, (1) 131, (1) 133
EQ6	GF / CI	RANGE	N/A	F6	GF / GI	DESK	(1) 102, (1) 103, (1) 104, (1) 105, (1) 106, (1) 107, (1) 108, (1) 109, (1) 110, (1) 111, (1) 112, (1) 113, (1) 122, (1) 123, (1) 124, (1) 125, (1) 126, (1) 127, (1) 128, (1) 129, (1) 131, (1) 133
EQ7	GF / CI	ICEMAKER	N/A	F7	GF / GI	BED	(1) 102, (1) 103, (1) 104, (1) 105, (1) 106, (1) 107, (1) 108, (1) 109, (1) 110, (1) 111, (1) 112, (1) 113, (1) 122, (1) 123, (1) 124, (1) 125, (1) 126, (1) 127, (1) 128, (1) 129, (1) 131, (1) 133
EQ8	GF / CI	WASHER	(3) 119	F8	GF / GI	OCCASSIONAL TABLE	(2) 101
EQ9	GF / CI	DRYER	(3) 119	F9	GF / GI	OTTOMAN	(2) 101
EQ10	GF / GI	VENDING MACHINES	(2) 100	F10	GF / GI	DINING TABLE	(2) 101
EQ11	GF / GI	WASTE (SMALL)	(1) 102, (1) 103, (1) 104, (1) 105, (1) 106, (1) 107, (1) 108, (1) 109, (1) 110, (1) 111, (1) 112, (1) 113, (1) 122, (1) 123, (1) 124, (1) 125, (1) 126, (1) 127, (1) 128, (1) 129, (1) 131, (1) 133	F11	GF / GI	ENTERTAINMENT UNIT WITH OPEN SHELVES	(1) 101
EQ12	GF / GI	WASTE / RECYCLE COMBO	(1) 100, (1) 101	F12	GF / GI	SOFA	(1) 101
EQ13	GF / GI	WASTE (LARGE)	(1) 115, (1) 117, (1) 118	F13	GF / GI	POOL TABLE	(1) 101
EQ14	GF / GI	TV / MONITORS	(1) 102, (1) 103, (1) 104, (1) 105, (1) 106, (1) 107, (1) 108, (1) 109, (1) 110, (1) 111, (1) 112, (1) 113, (1) 122, (1) 123, (1) 124, (1) 125, (1) 126, (1) 127, (1) 128, (1) 129, (1) 131, (1) 133	F14	GF / GI	SIDE CHAIR	NA
EQ15	CF / CI	FULL LENGTH MIRROR (SEE A-003)	(1) 102, (1) 103, (1) 104, (1) 105, (1) 106, (1) 107, (1) 108, (1) 109, (1) 110, (1) 111, (1) 112, (1) 113, (1) 122, (1) 123, (1) 124, (1) 125, (1) 126, (1) 127, (1) 128, (1) 129, (1) 131, (1) 133	F15	GF / GI	"L" SHAPED DESK	NA
				F16	GF / GI	SM DESK 24X36	NA
CG	CF / CI	CORNER GUARDS (SEE MATERIAL LEGEND, A-603)	(5)100, (24)114, (4) 134, (20) 135	WS	GF / GI	WINDOW COVERING - BLACKOUT WINDOW SHADE AT ALL EXTERIOR WINDOWS EXCLUDING STORAGE ROOMS. REFER TO MATERIAL LEGEND A-601 FOR FINISHES.	(1) 100A, (2) 101, (1) 102, (1) 103, (1) 104, (1) 105, (1) 106, (1) 107, (1) 108, (1) 109, (1) 110, (1) 111, (1) 112, (1) 113, (1) 115, (1) 122, (1) 123, (1) 124, (1) 125, (1) 126, (1) 127, (1) 128, (1) 129, (1) 131, (1) 133
NOTES							
GF/GI = GOVERNMENT FURNISHED / GOVERNMENT INSTALLED, CF / CI CONTRACTOR FURNISHED / CONSTRUCTOR INSTALLED, GF / CI = GOVERNMENT FURNISHED / CONTRACTOR INSTALLED							
SEE TOILET AND MISCELLANEOUS ACCESSORIES A-003 FOR BATHROOM DETAILS.							
DIVIDING WALLS BETWEEN BEDROOMS TO HAVE BLOCKING FOR TV / MONITORS.							
FURNITURE TO BE RED OAK WITH ENGLISH OAK STAIN. NICKEL BAR PULLS ON ALL FURNITURE.							
CLOSET ORGANIZERS SHOULD BE HEAVY DUTY AND BE BRACED INTO WALL STUDS.							

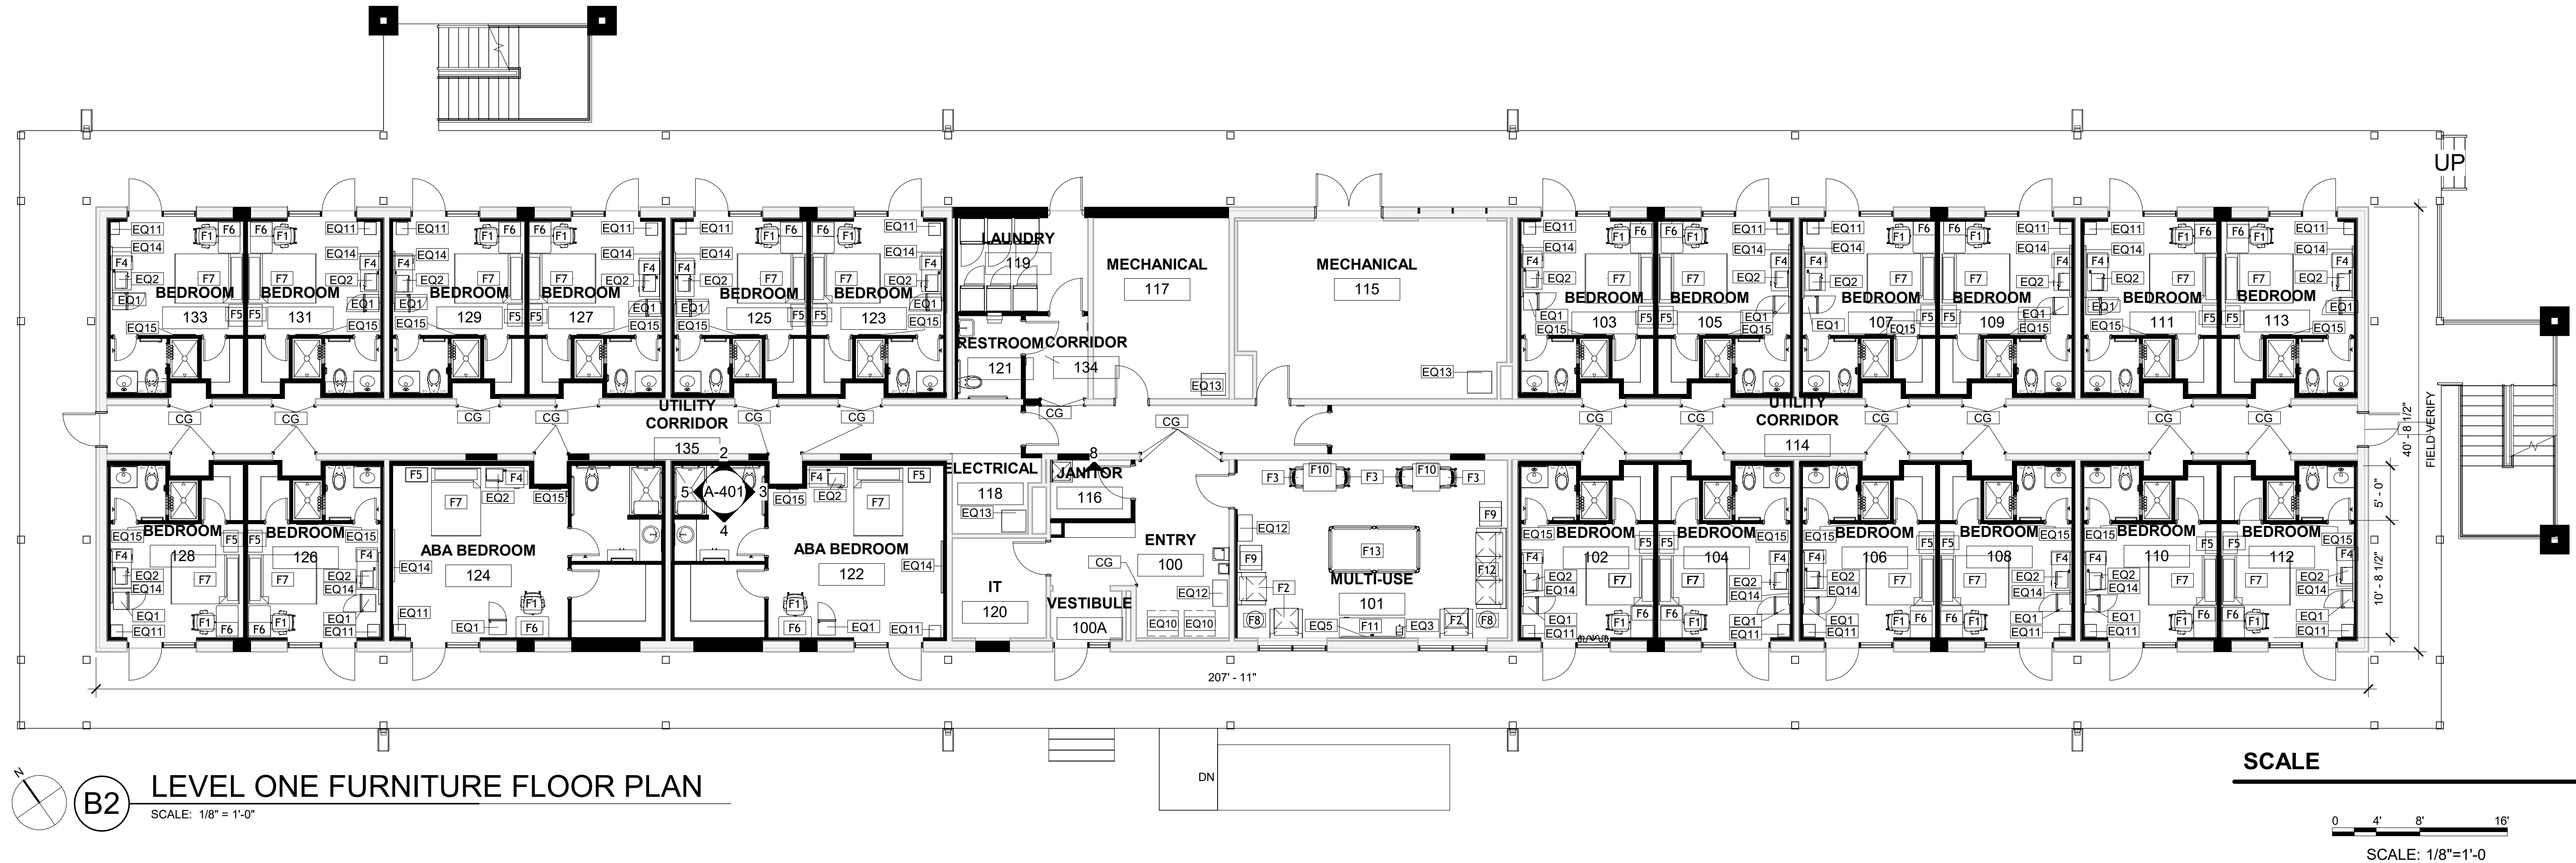

  AIR MOBILITY COMMAND 19TH CIVIL ENGINEER SQUADRON LITTLE ROCK, ARKANSAS	LEVEL ONE FF&E PLAN		NKAK 22-1076 B718 DORM LITTLE ROCK AFB		APPROVED	REV #	DATE	DESCRIPTION	APP'D
					CHIEF ENGINEER				
					APPROVED				
			DETAILS (1)		CIVIL ENGINEER				

STATUS:65% PRELIMINARY DESIGN