


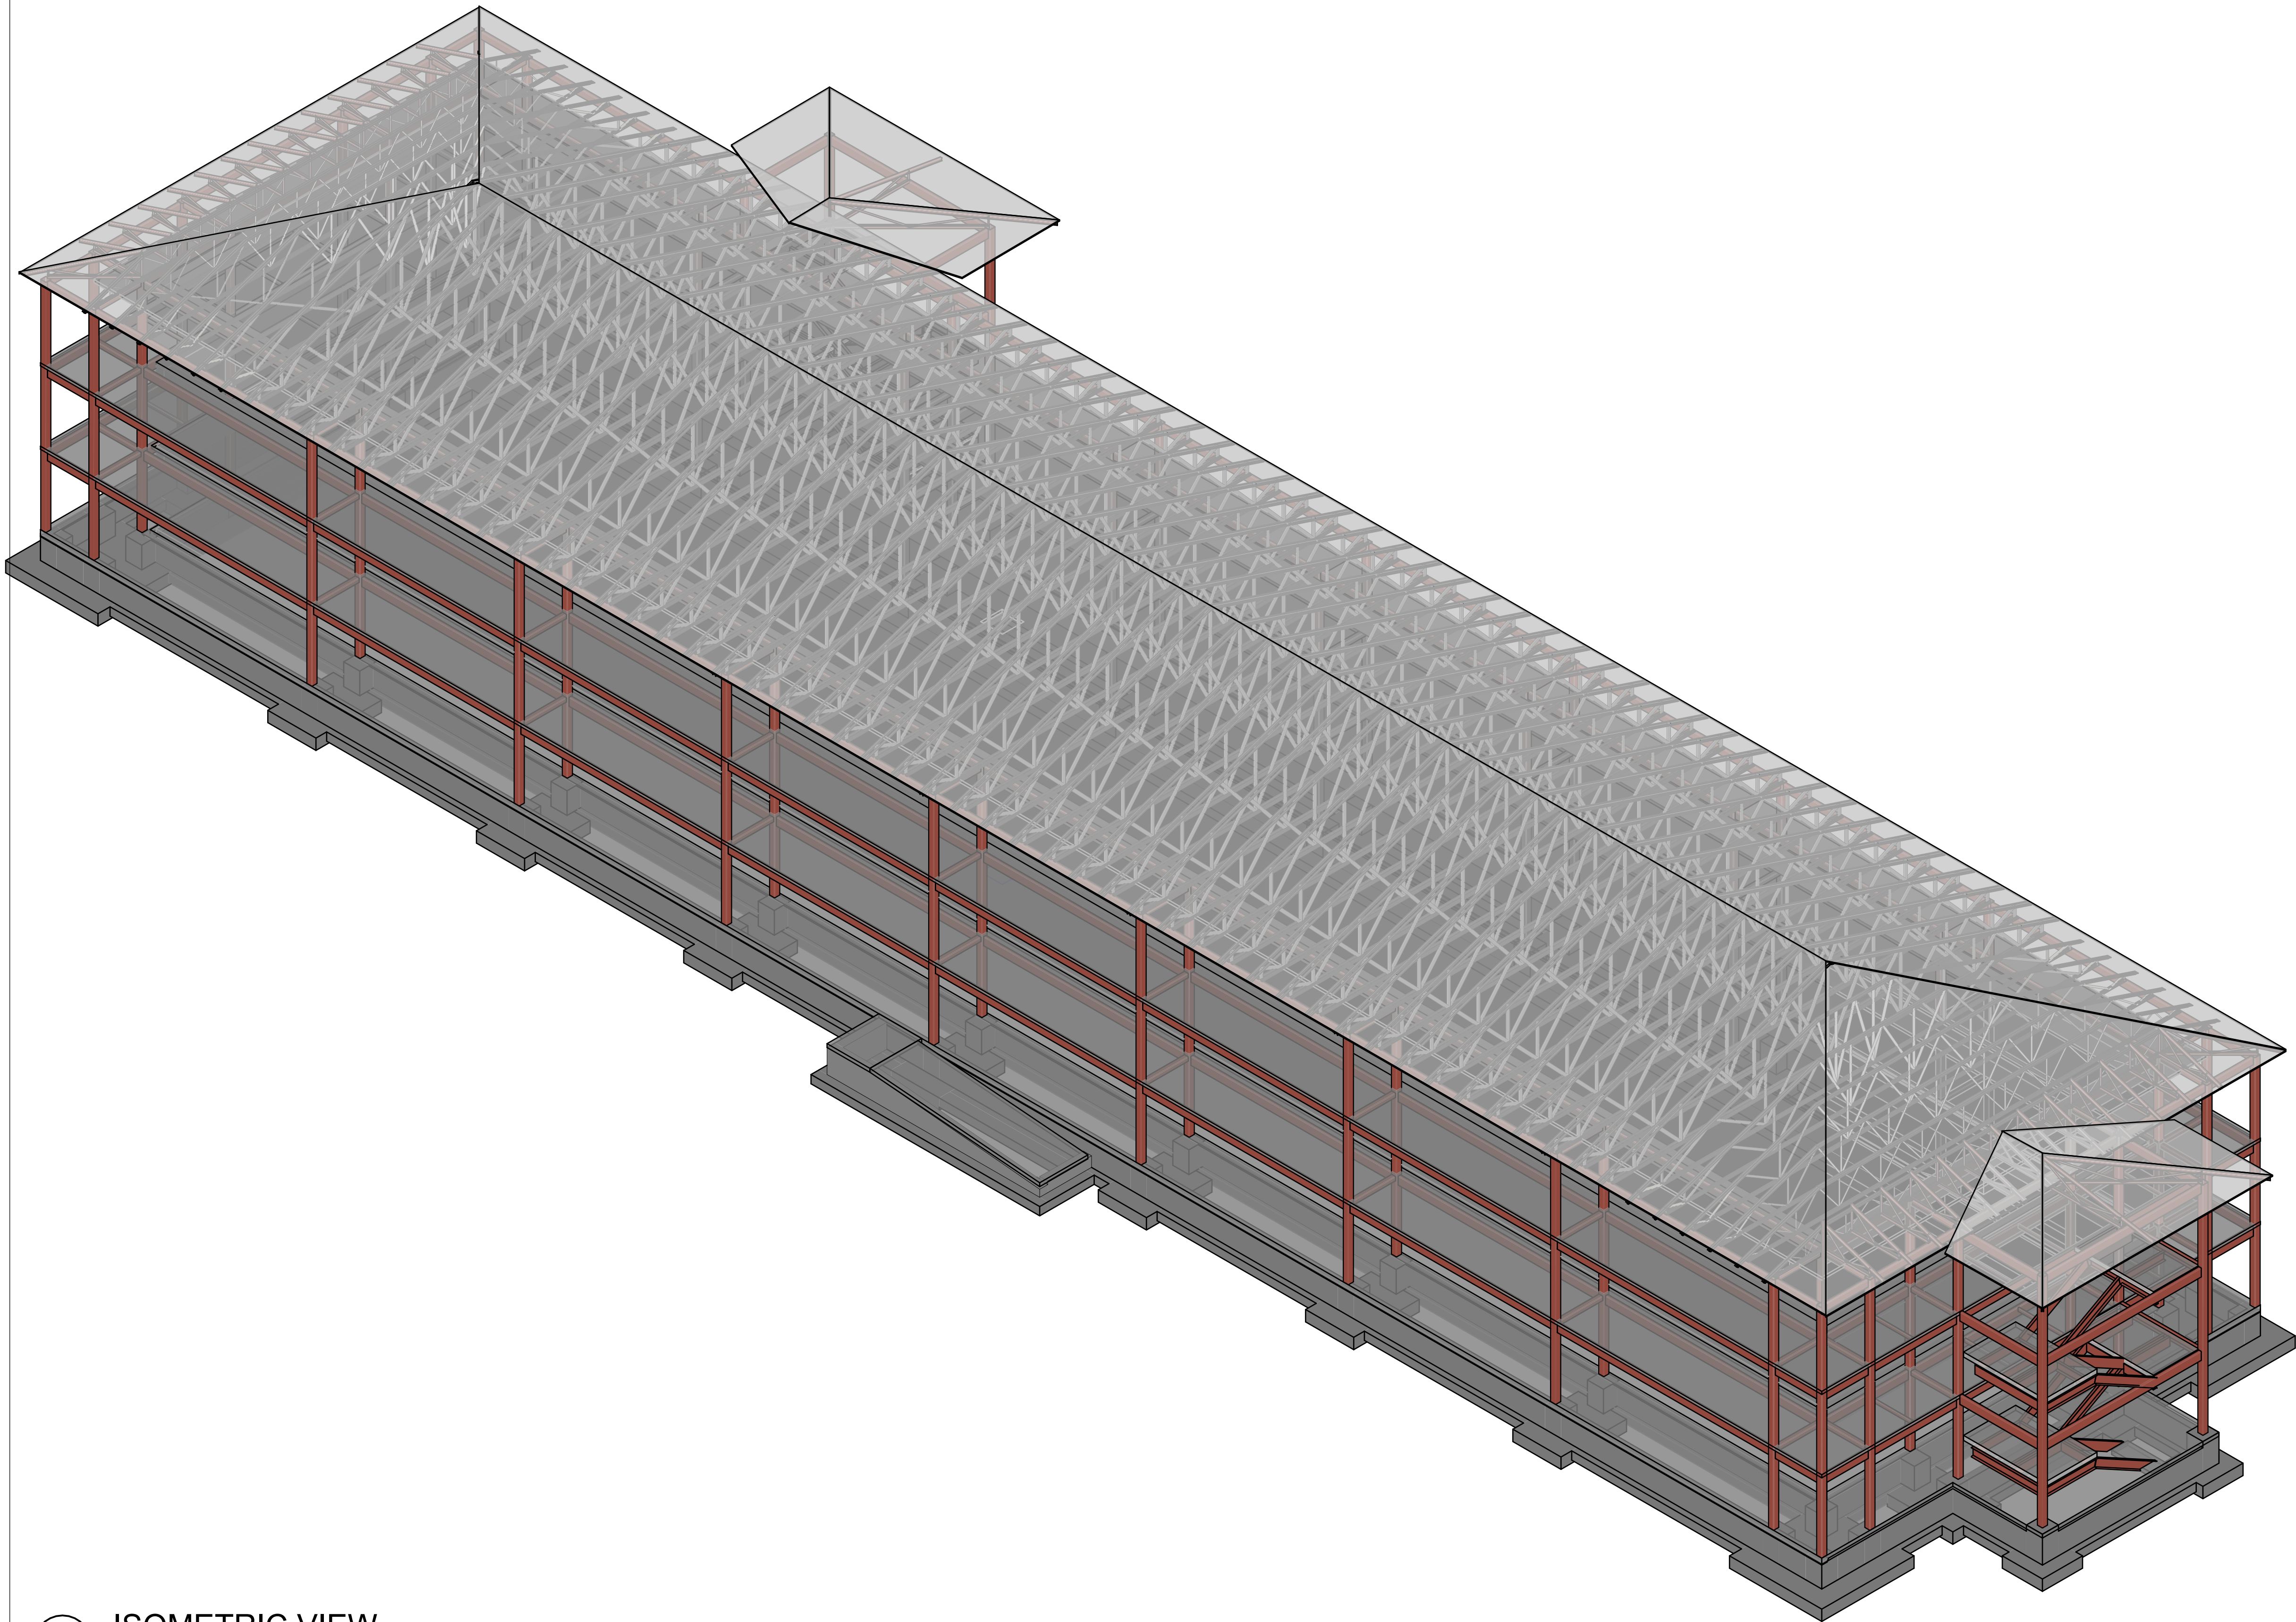

1 ISOMETRIC VIEW
NTS

ISOMETRIC VIEW NOTES

- ISOMETRIC VIEW(S) ARE NOT-TO-SCALE AND PROVIDED FOR ILLUSTRATIVE PURPOSES AND GENERAL UNDERSTANDING OF OVERALL STRUCTURAL SYSTEM.
- ISOMETRIC VIEW(S) SHALL NOT BE USED FOR BIDDING, DETAILING, FABRICATION, OR ERECTION.
- NOT ALL STRUCTURAL ELEMENTS ARE SHOWN.

APPROVED		REV #	DATE	DESCRIPTION		APP'D				
CHIEF ENGINEER APPROVED	CIVIL ENGINEER									
NKAK 22-1076 B718 DORM LITTLE ROCK AFB		DETAILS (1)								
STRUCTURAL ISOMETRIC VIEW				AIR MOBILITY COMMAND 19TH CIVIL ENGINEER SQUADRON LITTLE ROCK, ARKANSAS						
										
DATE: SEPT. 2026 DESIGNED BY: JG DRAWN BY: KNS BUILDING NO.: 2600756 PROJECT NO.:										
SHEET REF.:				S-006						
SHEET NO.:				1 OF XX						