



LITTLE ROCK A.F.B.
ARKANSAS


ARCHITECT:

CONSULTANTS:

Project Status
**NOT FOR
CONSTRUCTION**

No.	Revision/Issue	Date	BY	APP'D

PROJECT TITLE CCR For Repair Airmen Dormitory B718		SHEET TITLE LIFE SAFETY PLAN-SECOND FLOOR	
DRAWN BY		LEAD DESIGNER	
TECH REVIEWER		PROJECT NUMBER NKAK 22-1076	
DESIGNED BY		SHEET T-104	
DATE 07-17-2025			
SCALE As indicated		4 OF 33	

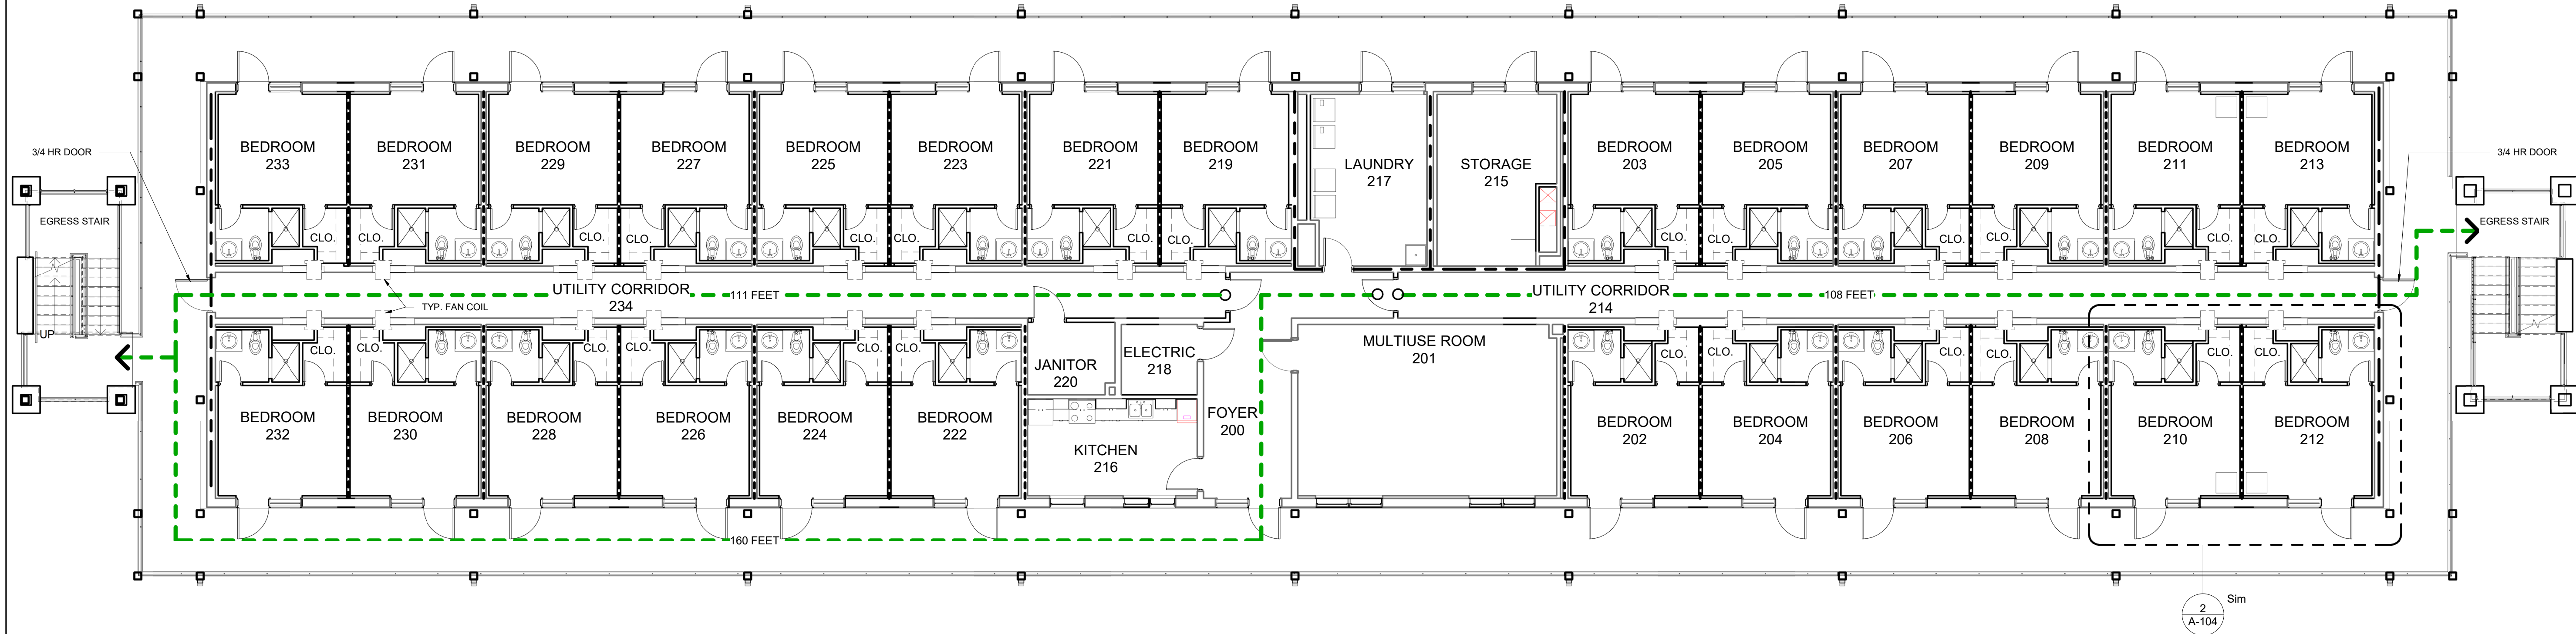

1 **SECOND FLOOR-LIFE SAFETY PLAN**
1/8" = 1'-0"

LIFE SAFETY LEGEND:

