



LITTLE ROCK A.F.B.
ARKANSAS

ARCHITECT:

CONSULTANTS:

Project Status



NOT FOR
CONSTRUCTION

No.	Revision/Issue	Date	BY	APP'D

PROJECT TITLE
CCR For Repair Airmen
Dormitory B718

SHEET TITLE
LIFE SAFETY PLAN-THIRD
FLOOR

TECH REVIEWER	PROJECT NUMBER NKAK 22-1076
DESIGNED BY	SHEET T-105
DATE 07-17-2025	5 OF 33
SCALE As indicated	

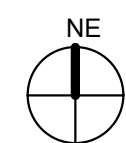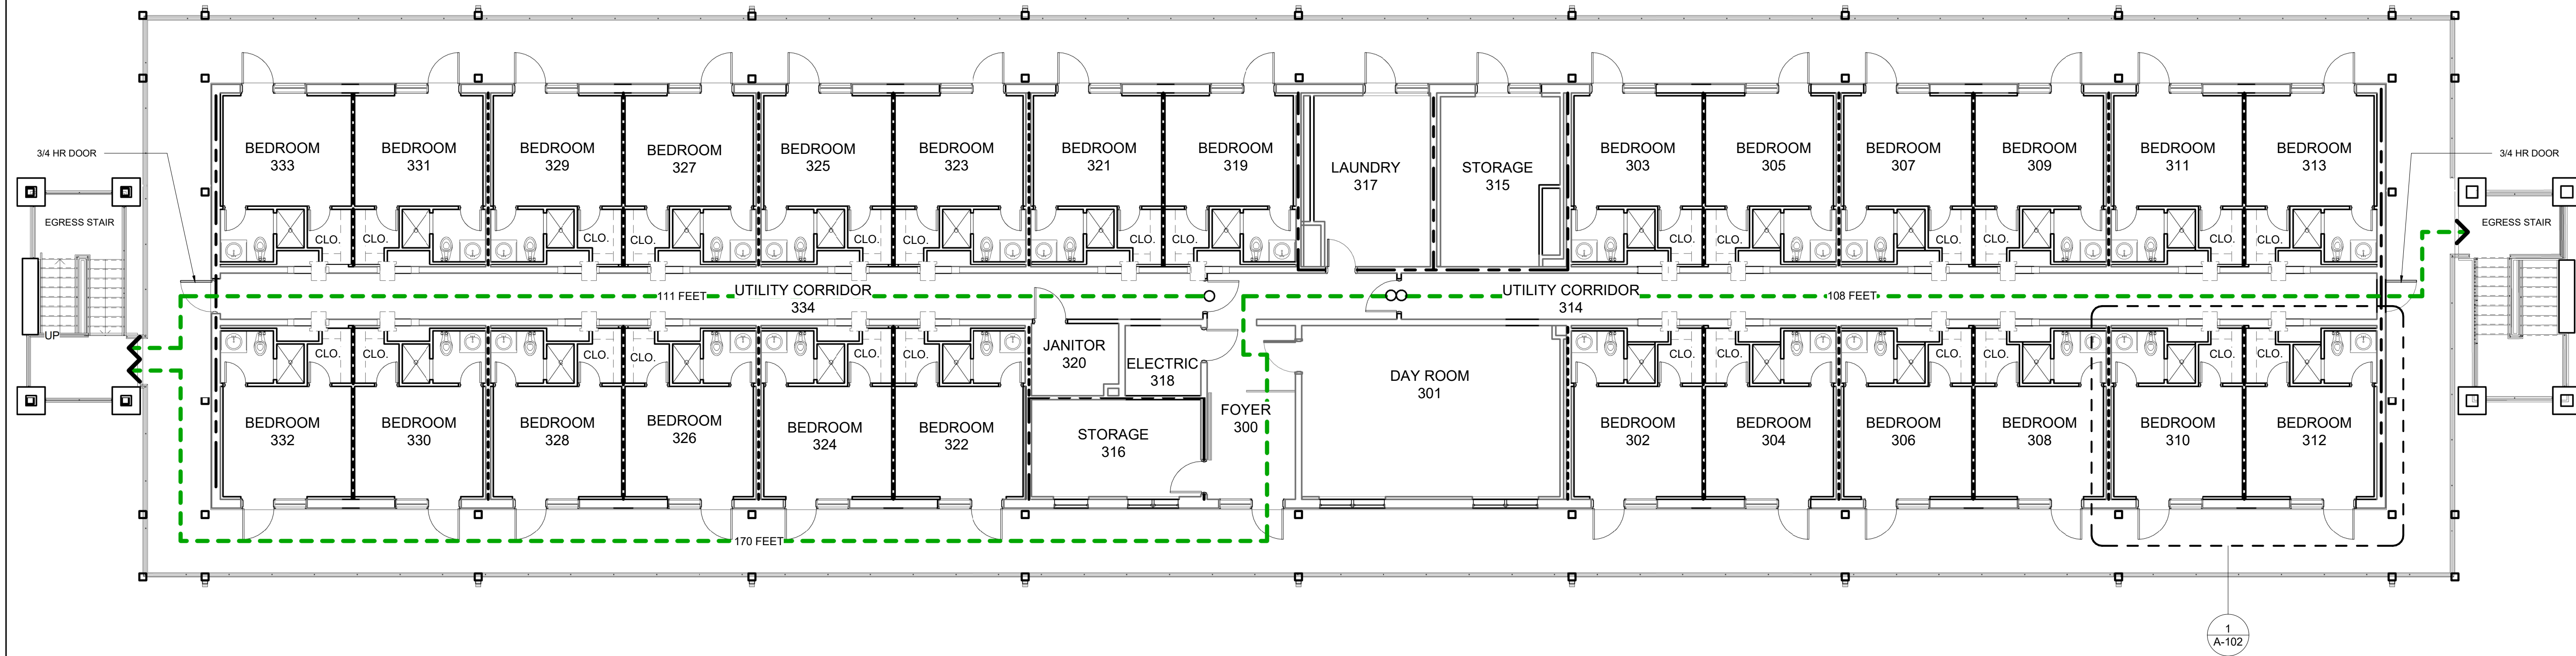

1 THIRD FLOOR-LIFE SAFETY PLAN

LIFE SAFETY LEGEND:

