


- SHEET NOTES:**
1. ALL DARK AND DASHED EQUIPMENT, DUCTWORK, PIPING AND ASSOCIATED SUPPORTS ARE TO BE REMOVED IN ITS ENTIRETY AND EXISTING PENETRATIONS PATCHED. DUCTWORK AND PIPING SHOWN LIGHTLY IS TO REMAIN.
 2. DISCONNECT AND REMOVE ALL EXISTING DUCTWORK, PIPING AND EQUIPMENT UNLESS NOTED OTHERWISE.


- KEYNOTES: #**
1. DISCONNECT AND REMOVE EXISTING PROPELLER EXHAUST FAN AND ASSOCIATED HOUSING, CONTROLS, LOUVER AND SUPPORTS.
 2. DISCONNECT INTAKE DAMPER AND ASSOCIATED HOUSING, CONTROLS, LOUVER AND SUPPORTS.
 3. DEMO EXISTING SUPPLY DUCT UP TO SUPPLY GRILLE. COORDINATE TO PATCH ABANDONED OPENING TO MATCH EXISTING.
 4. DEMO EXISTING THERMOSTAT AND HUMIDISTAT AND ASSOCIATED WIRING.
 5. EXISTING EXHAUST FAN AND ASSOCIATED LOUVER, DUCTWORK AND CONTROLS TO REMAIN.
 6. DISCONNECT AND REMOVE EXISTING HEAT PUMP INDOOR UNIT AND ASSOCIATED PIPING.
 7. DISCONNECT AND REMOVE EXISTING REFRIGERANT PIPING BETWEEN THE MINI-SPLIT INDOOR UNIT AND THE OUTDOOR CONDENSING UNIT AND ALL ASSOCIATED SUPPORTS.

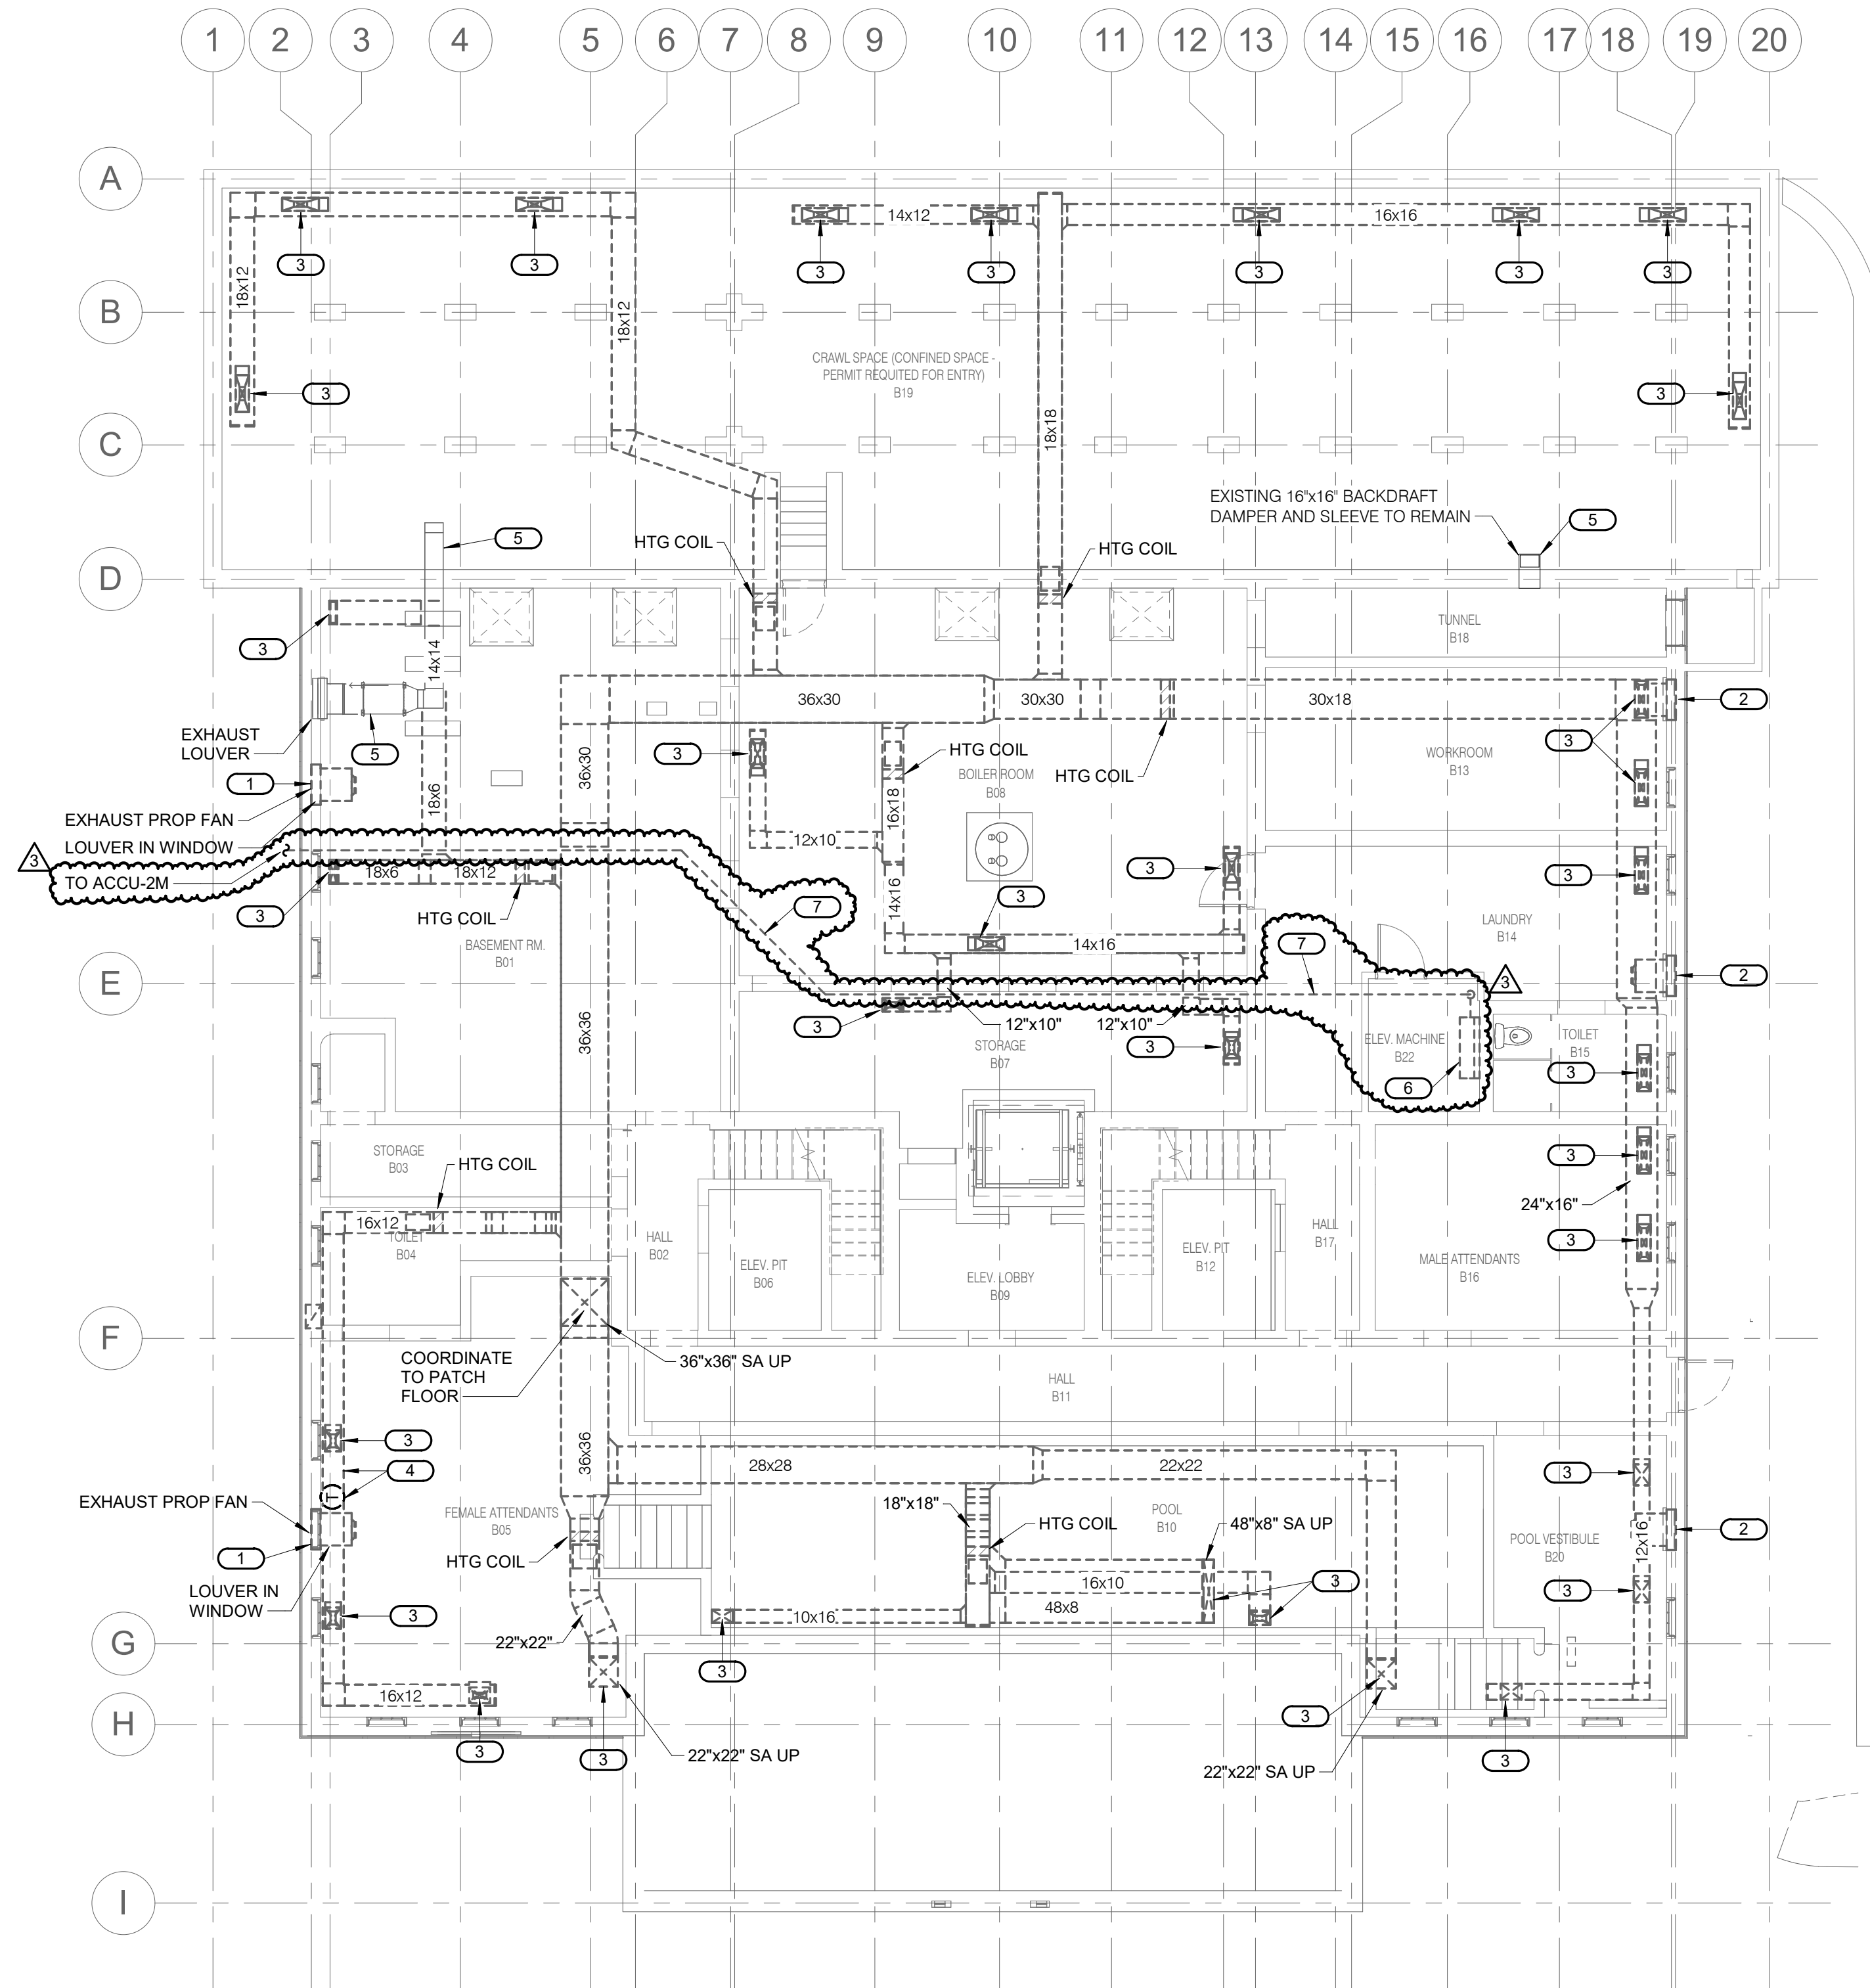


1 BASEMENT MECHANICAL DEMOLITION PLAN

1/8" = 1'-0"

0 2 4 6 8 16 32
SCALE OF FEET

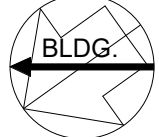

SI-08 05.27.2026

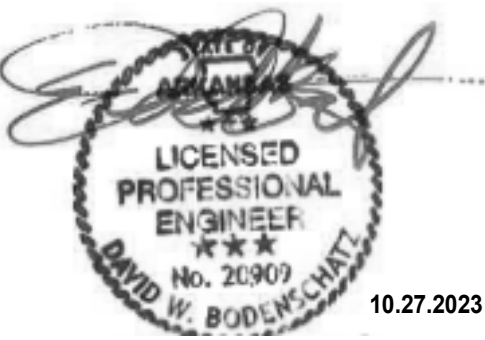

A/E FIRMS PRIME/ARCH: STRATA ARCHITECTURE 1701 OAK STREET, SUITE 100 KANSAS CITY, MO T: 816.474.0900 MEP/ENG: IMEG CORP. 1600 BALTIMORE STREET, SUITE 300 KANSAS CITY, MO T: 816.842.8437	DESIGNED: SGB	SUB SHEET NO. 01 MX1.0	TITLE OF SHEET MAURICE BATHHOUSE BASEMENT MECHANICAL DEMOLITION PLAN REHABILITATE BATHHOUSES HOT SPRINGS NATIONAL PARK	DRAWING NO. 626 180065 PMIS/PKG NO. 318674 SHEET 136 OF 286
	CADD: WMM			
	TECH. REVIEW: SGB			
	DATE: 10.27.2023			