



- SHEET NOTES:**
- ALL DARK AND DASHED EQUIPMENT, DUCTWORK, PIPING AND ASSOCIATED SUPPORTS ARE TO BE REMOVED IN ITS ENTIRETY AND EXISTING PENETRATIONS PATCHED.
 - DISCONNECT AND REMOVE ALL EXISTING DUCTWORK, PIPING AND EQUIPMENT UNLESS NOTED OTHERWISE.

- KEYNOTES: #**
- DISCONNECT AND REMOVE EXISTING PROPELLER EXHAUST FAN AND ASSOCIATED HOUSING, LOUVER, CONTROLS, AND SUPPORTS.
 - DISCONNECT AND REMOVE EXISTING INTAKE LOUVER, DAMPER AND ASSOCIATED HOUSING, CONTROLS AND SUPPORTS.
 - DISCONNECT AND REMOVE EXISTING RADIATOR AND ASSOCIATED PIPING. CO RESERVES FIRST RIGHT OF REFUSAL.
 - DISCONNECT AND REMOVE EXISTING HISTORIC THERMOSTAT. OWNER RESERVES FIRST RIGHT OF REFUSAL.
 - REMOVE EXISTING DUCT AND GRILLE. SALVAGE AND CLEAN GRILLE FOR REINSTALLATION.
 - DISCONNECT AND REMOVE EXISTING DUCTWORK AND ASSOCIATED SUPPORTS.
 - DISCONNECT AND REMOVE EXISTING PIPING AND ASSOCIATED SUPPORTS.

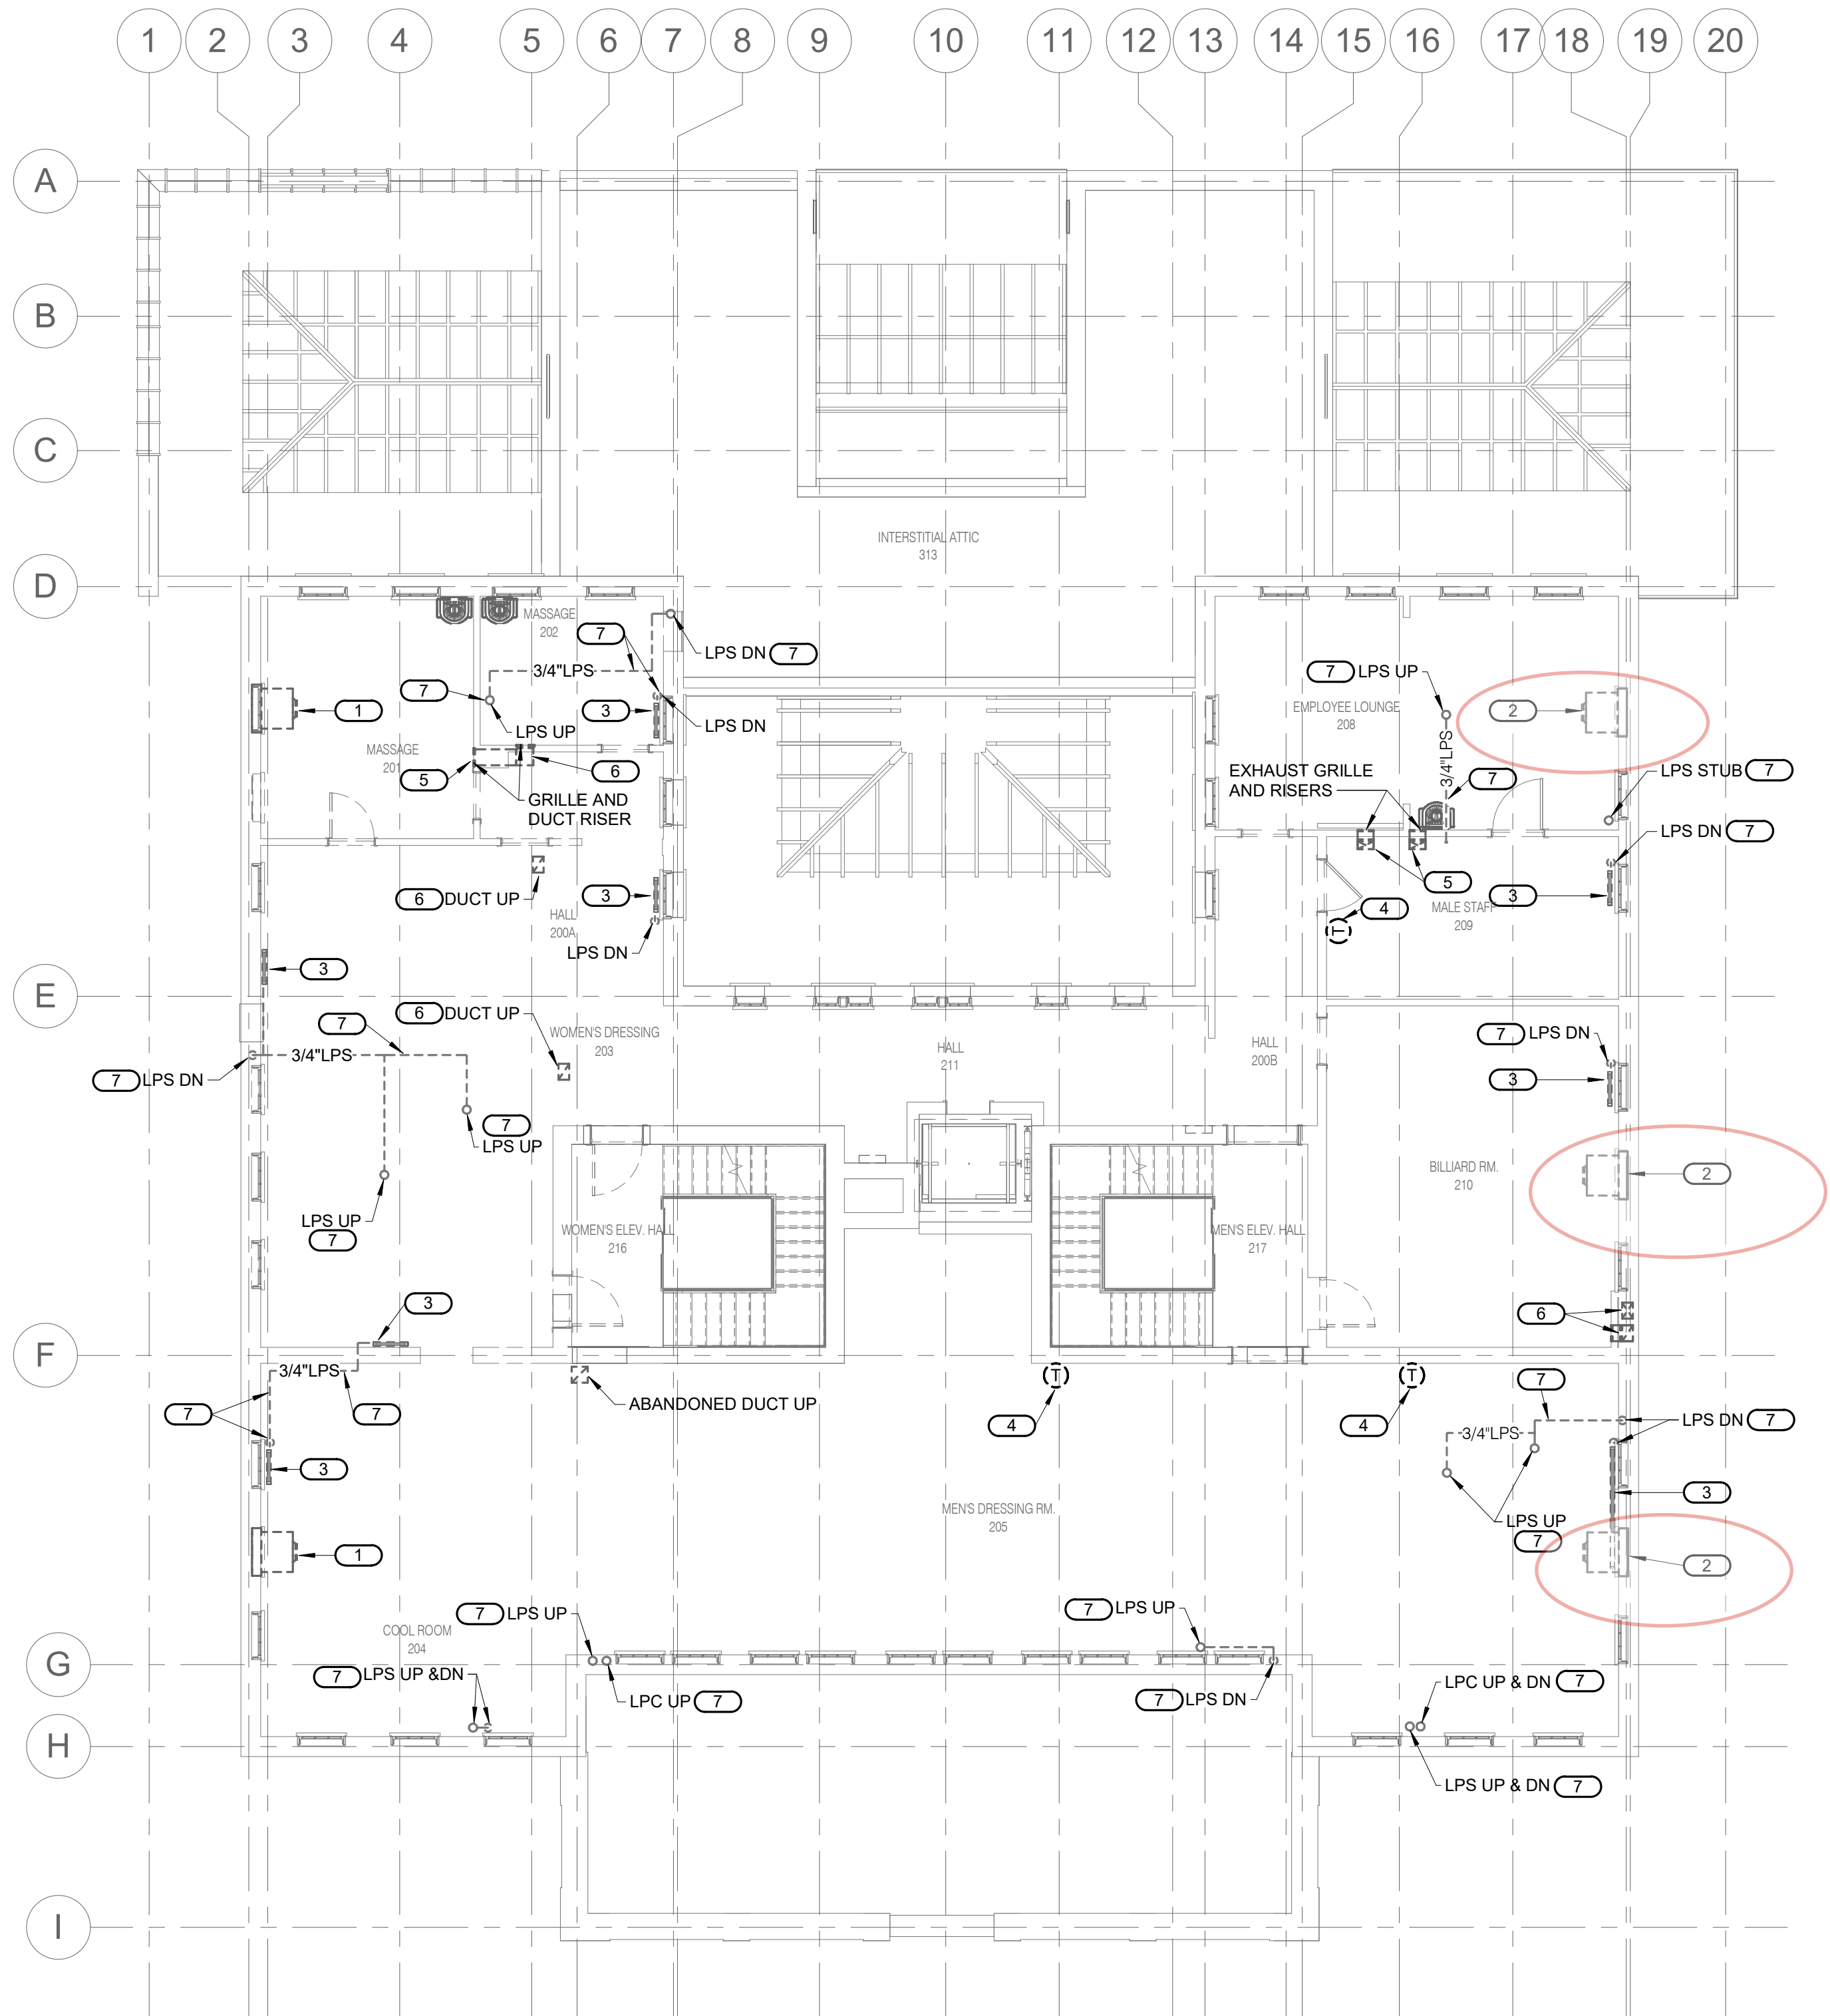

1
MX1.2 SECOND FLOOR MECHANICAL DEMOLITION PLAN
1/8" = 1'-0"

0 2 4 6 8 16 32
SCALE OF FEET

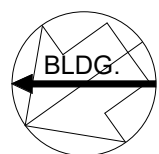

10.27.2023

A/E FIRMS
PRIME/ARCH:
STRATA ARCHITECTURE
1701 OAK STREET,
SUITE 100
KANSAS CITY, MO
T: 816.474.0900
MEP/ENG:
IMEG CORP.
1600 BALTIMORE STREET,
SUITE 300
KANSAS CITY, MO
T: 816.842.8437

DESIGNED:
SGB
CADD:
WMM
TECH. REVIEW:
SGB
DATE:
10.27.2023

SUB SHEET NO.

01
MX1.2

TITLE OF SHEET
MAURICE BATHHOUSE
SECOND FLOOR
MECHANICAL DEMOLITION
PLAN
REHABILITATE BATHHOUSES
HOT SPRINGS NATIONAL PARK

DRAWING NO.
626
180065
PMIS/PKG NO.
318674
SHEET
138 OF 286