
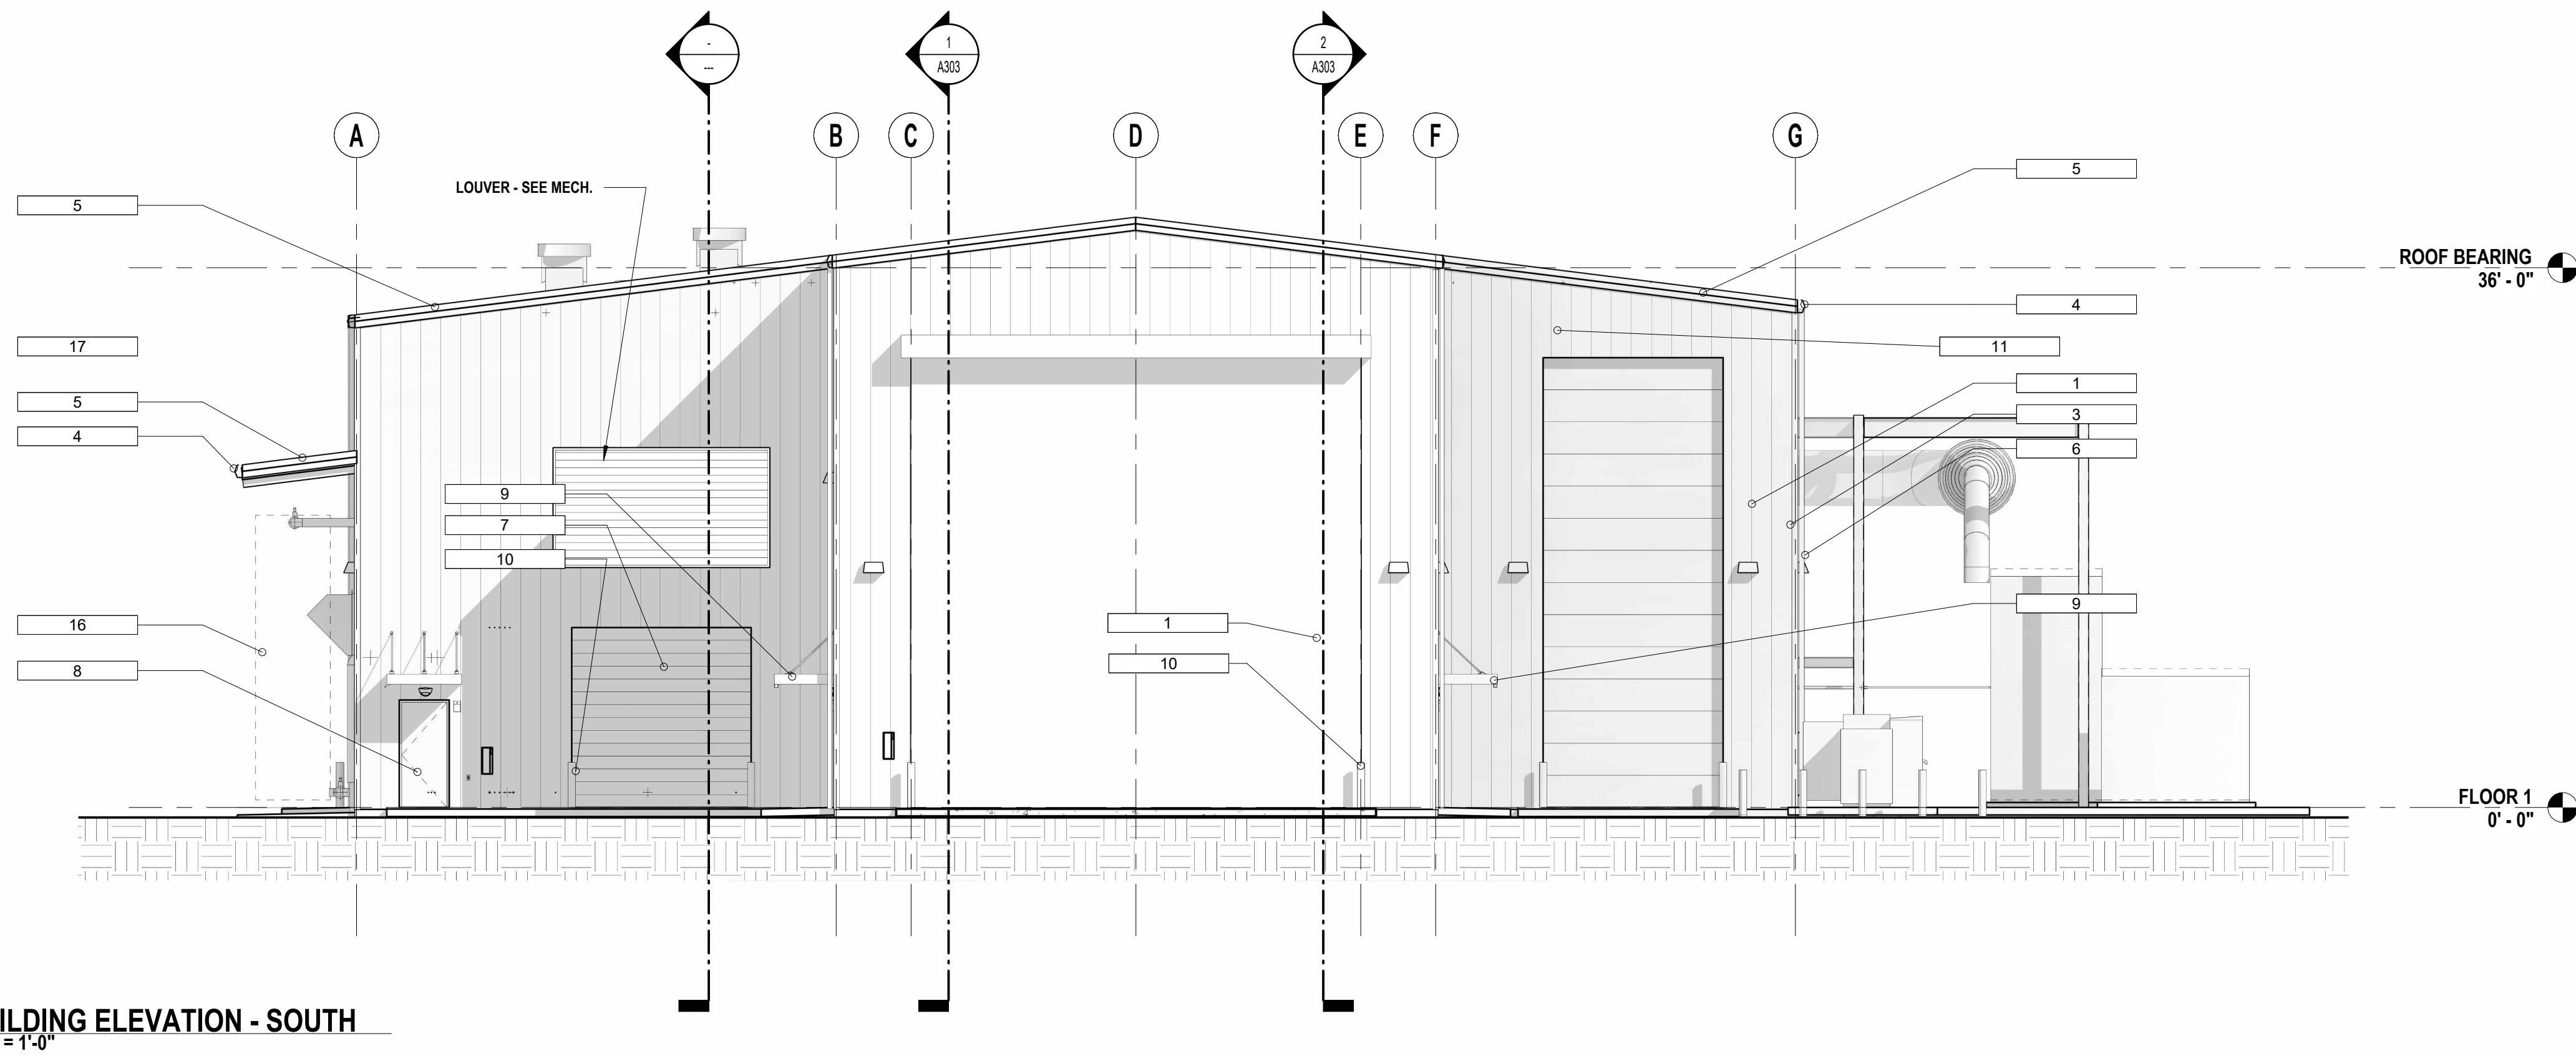


9/17/2024 1:37:11 PM C:\Mac\Home\Documents\Johnson\LOCAL FILES\24-007 Blast Facility\Lexicon Blast Facility_ Revised Location2\LOCAL5.rvt

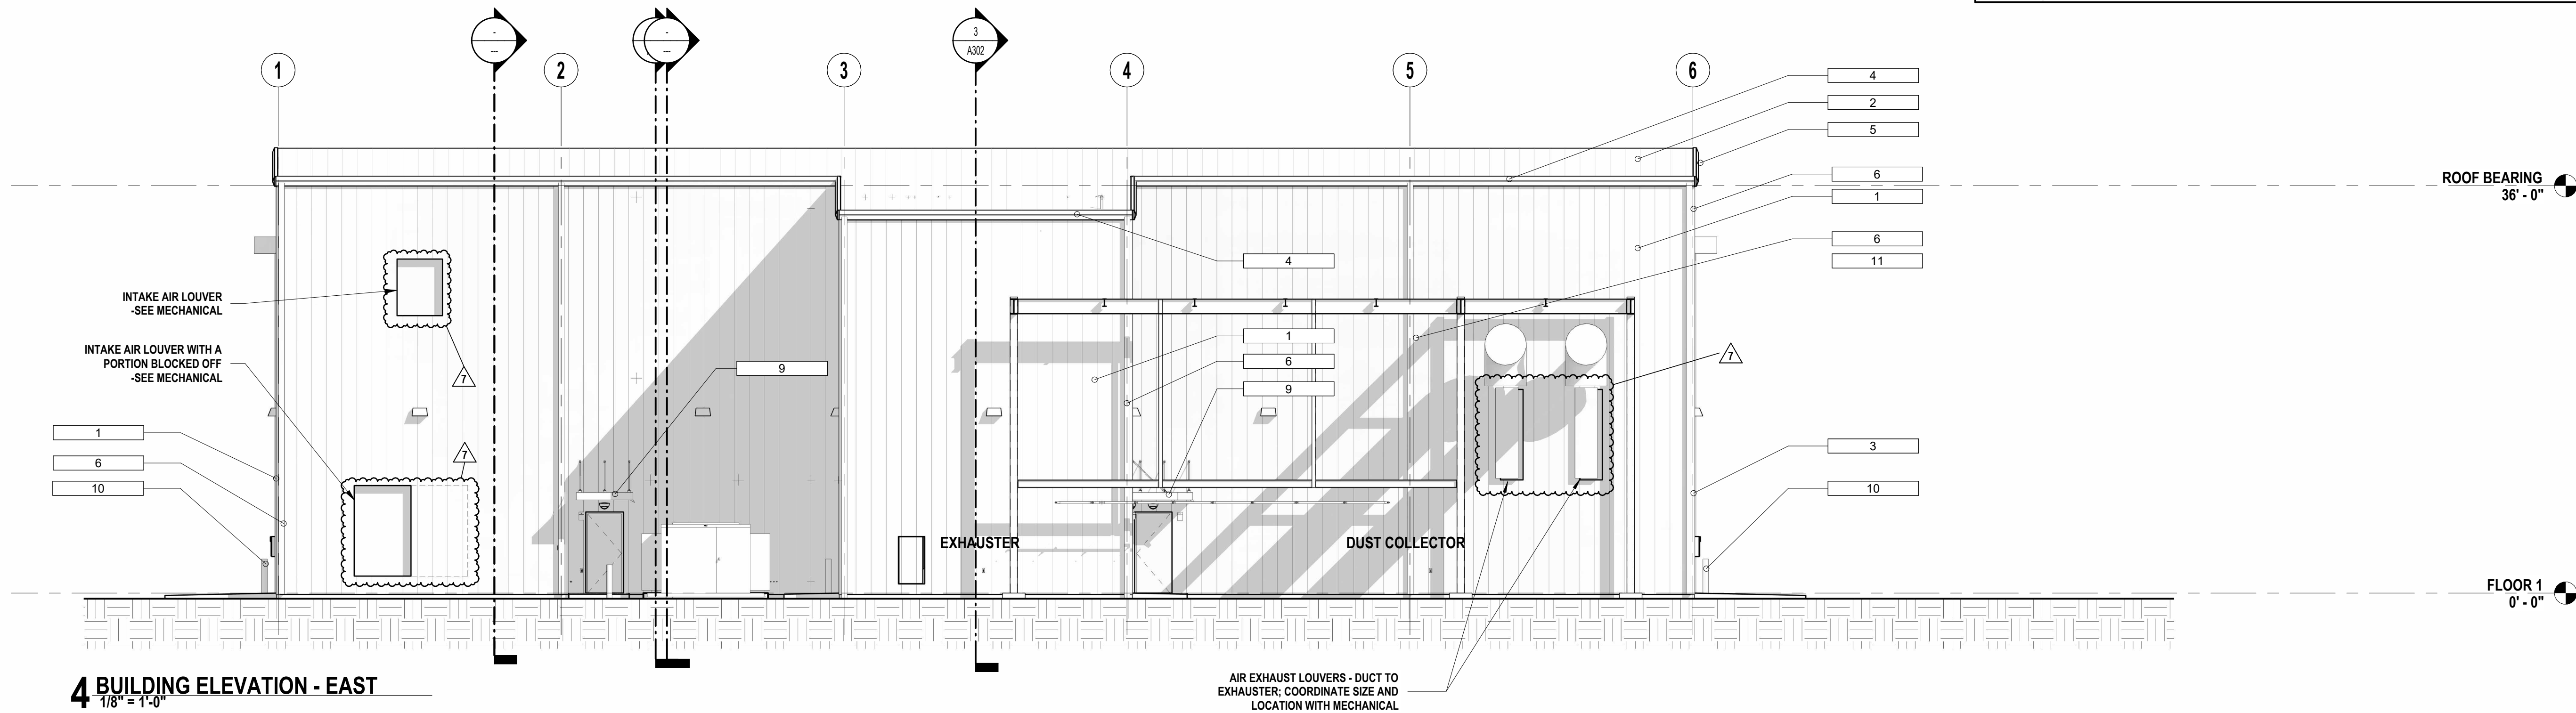

EXTERIOR MATERIALS	
NUM.	MATERIAL
1	METAL BUILDING WALL PANELS
2	METAL BUILDING ROOF PANELS
3	METAL BUILDING CORNER TRIM
4	METAL BUILDING GUTTER SYSTEM
5	METAL BUILDING RAKE FLASHING
6	PREFINISHED METAL DOWNSPOUTS
7	OVERHEAD COILING DOOR - SEE SCHEDULE
8	EXTERIOR PERSONNEL DOOR - SEE SCHEDULE
9	PREFINISHED METAL ROD SUPPORTED AWNING
10	STEEL PIPE BOLLARD
11	EXTERIOR LIGHT FIXTURE - SEE ELECTRICAL
13	EXHAUST LOUVER DUCT CONNECTION - SEE MECHANICAL
16	COMPRESSOR STORAGE TANK - SEE MECHANICAL
17	DUST COLLECTOR DUCTWORK SUPPORT - SEE STRUCTURAL