



WILLIAMS & DEAN
ARCHITECTURE | INTERIOR DESIGN

18 CORPORATE HILL DRIVE, SUITE 210
LITTLE ROCK, AR 72205
P: 501.224.1900
WWW.WILLIAMSDEAN.COM

NEW BLAST FACILITY FOR
LEXICON INC.
8900 FOURCHE DAM PIKE
LITTLE ROCK, ARKANSAS

:STAMP



**CONSTRUCTION
DOCUMENTS**
:SHEET TITLE
BUILDING SECTIONS

:REVISIONS


NO.	DESCRIPTION	DATE
1	REVISION 1	1/22/25
7	WALL LAYOUT	9/21/26

1 NOVEMBER 24 :ISSUE DATE


24-007 :PROJECT NUMBER

:SHEET NUMBER

A303

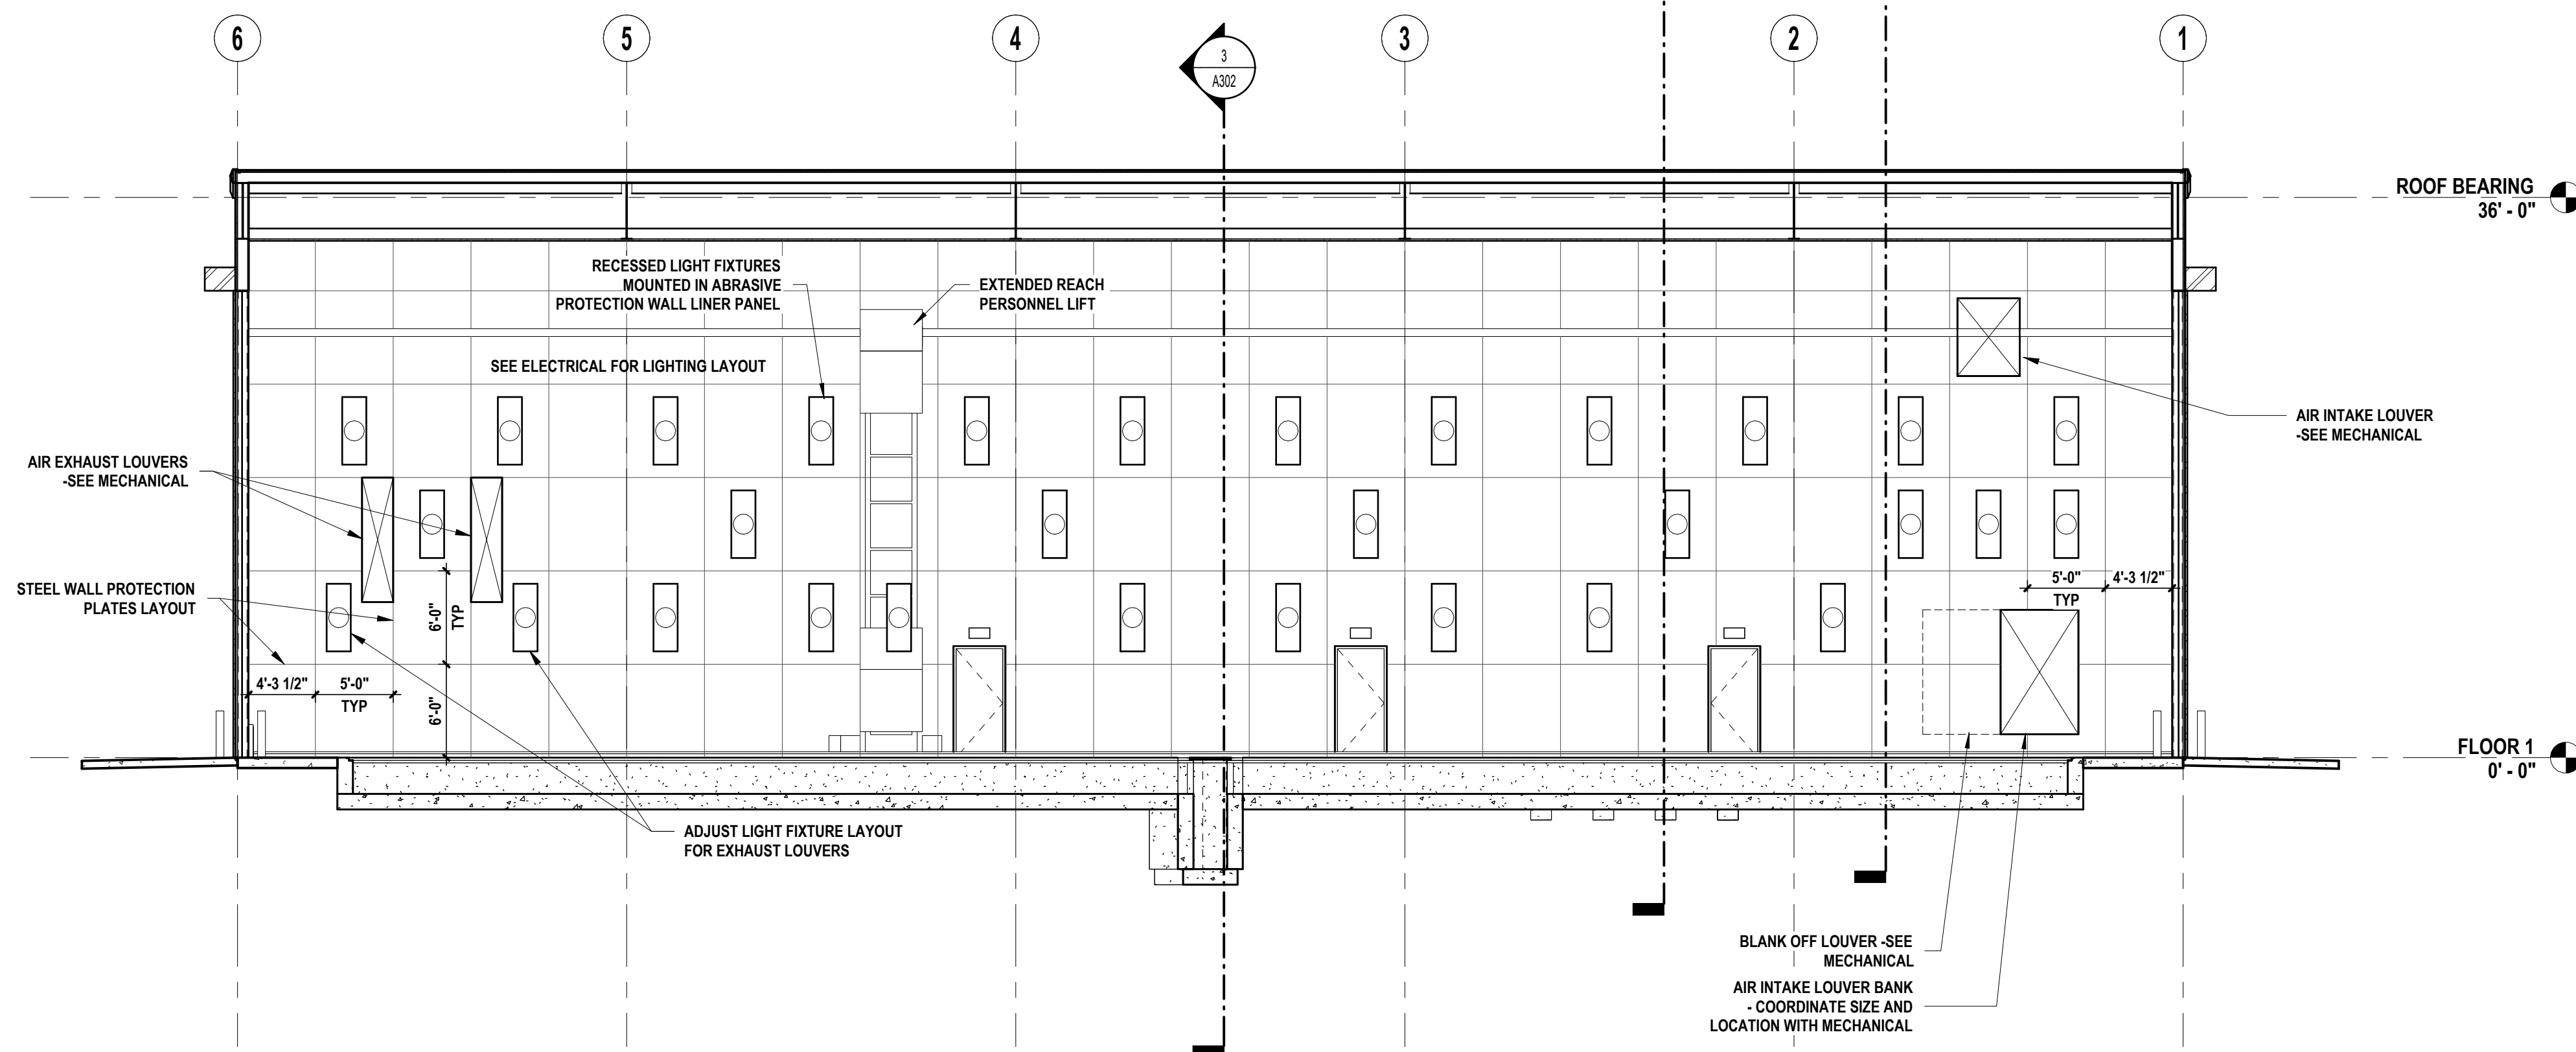

2 BUILDING SECTION - LONGITUDINAL EAST WALL
1/8" = 1'-0"

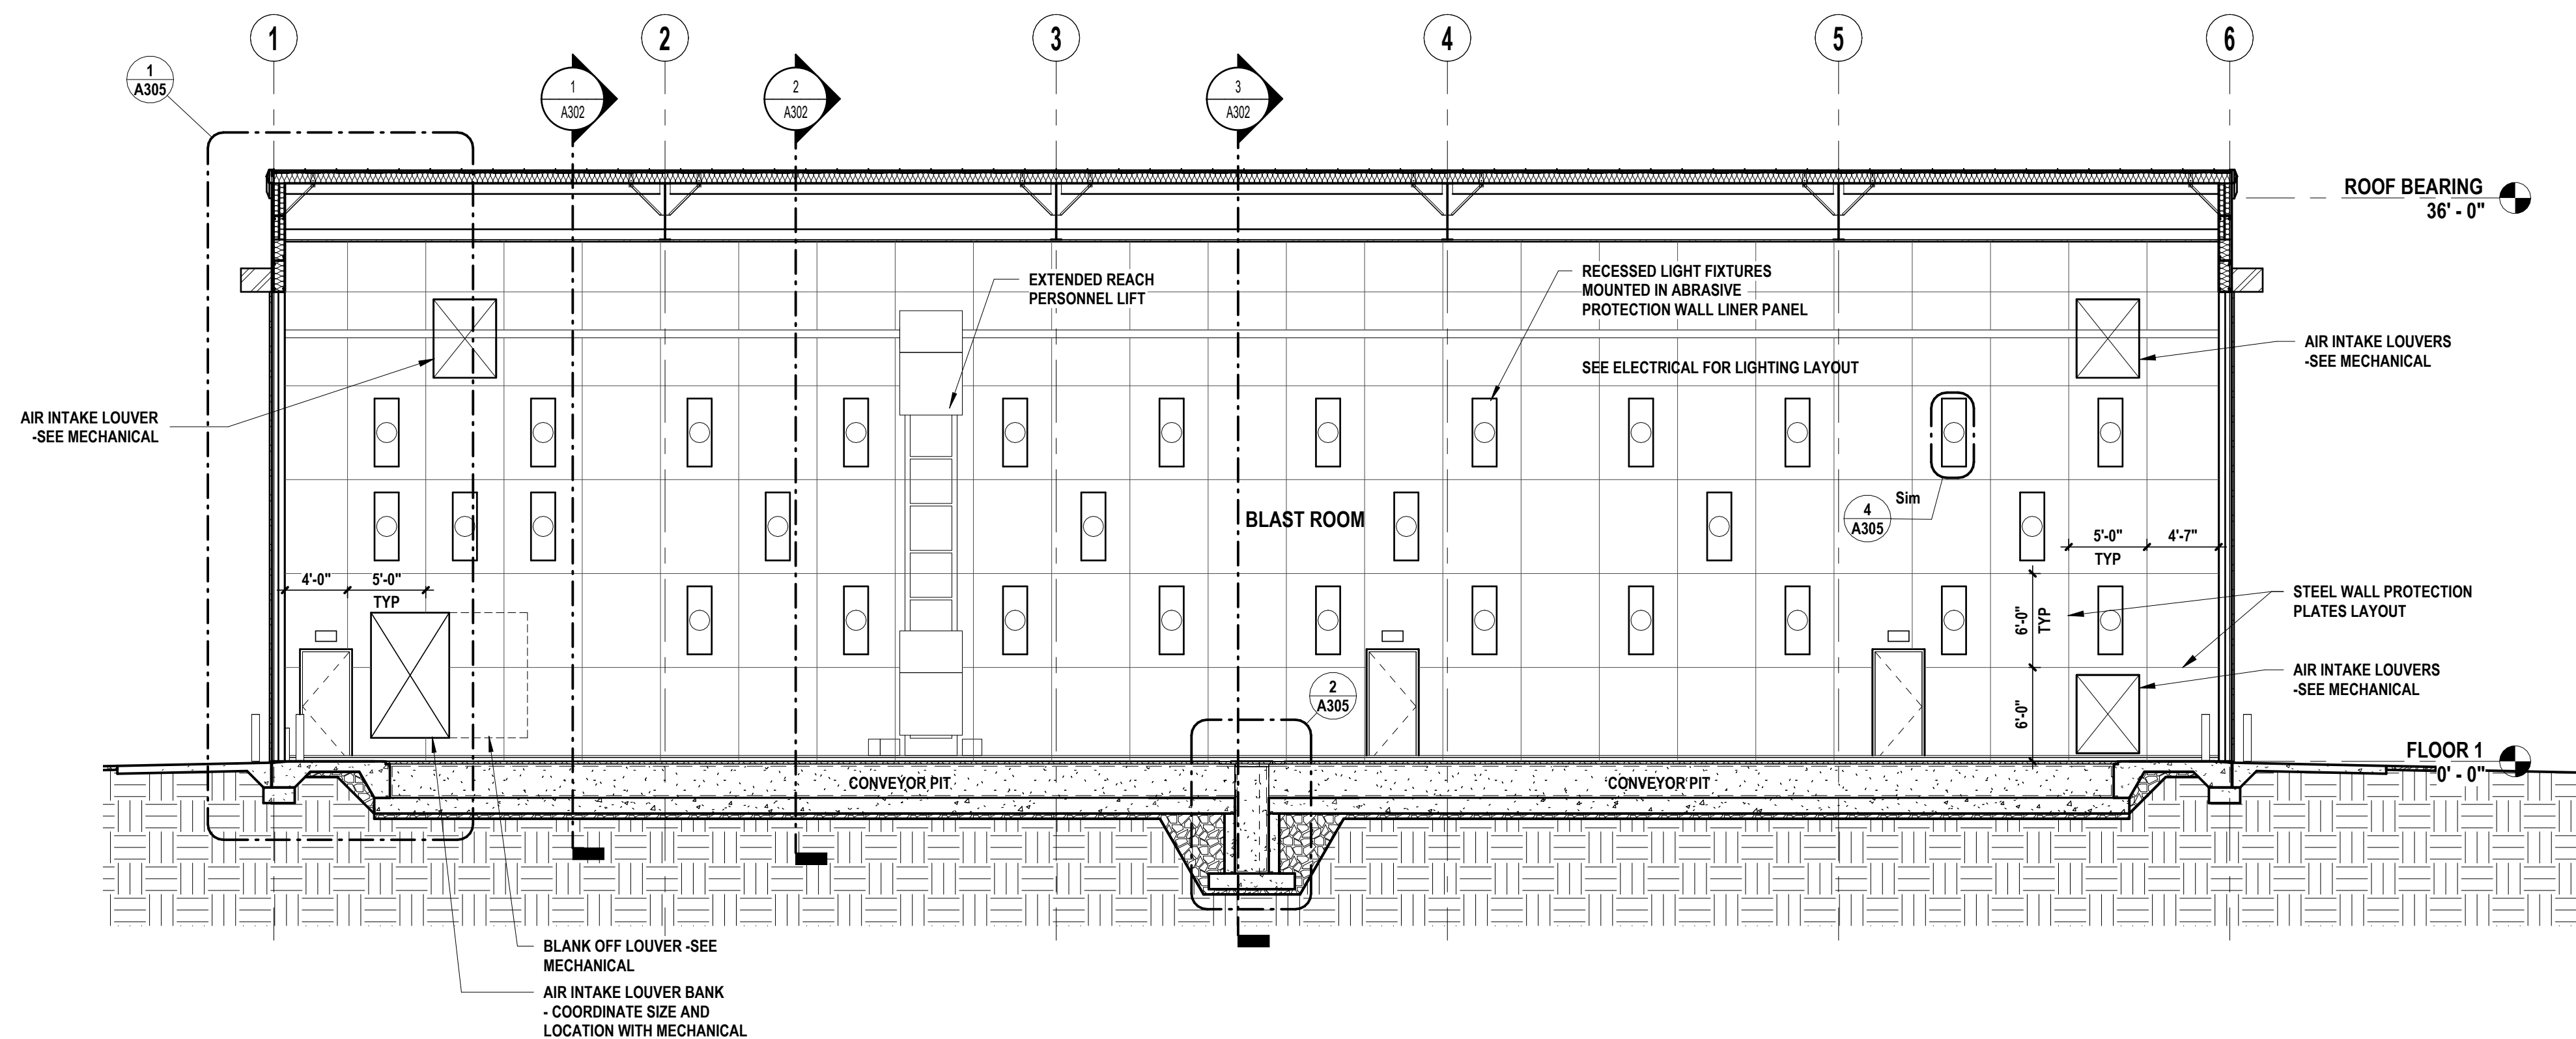

1 BUILDING SECTION - LONGITUDINAL WEST WALL
1/8" = 1'-0"