




4/24/2026 2:21:14 PM Autodesk Docs\\Baxter and Vantive- Mountain Home\\BAXTER_VANTIVE_Mountain Base File_ARCH_25.vnt

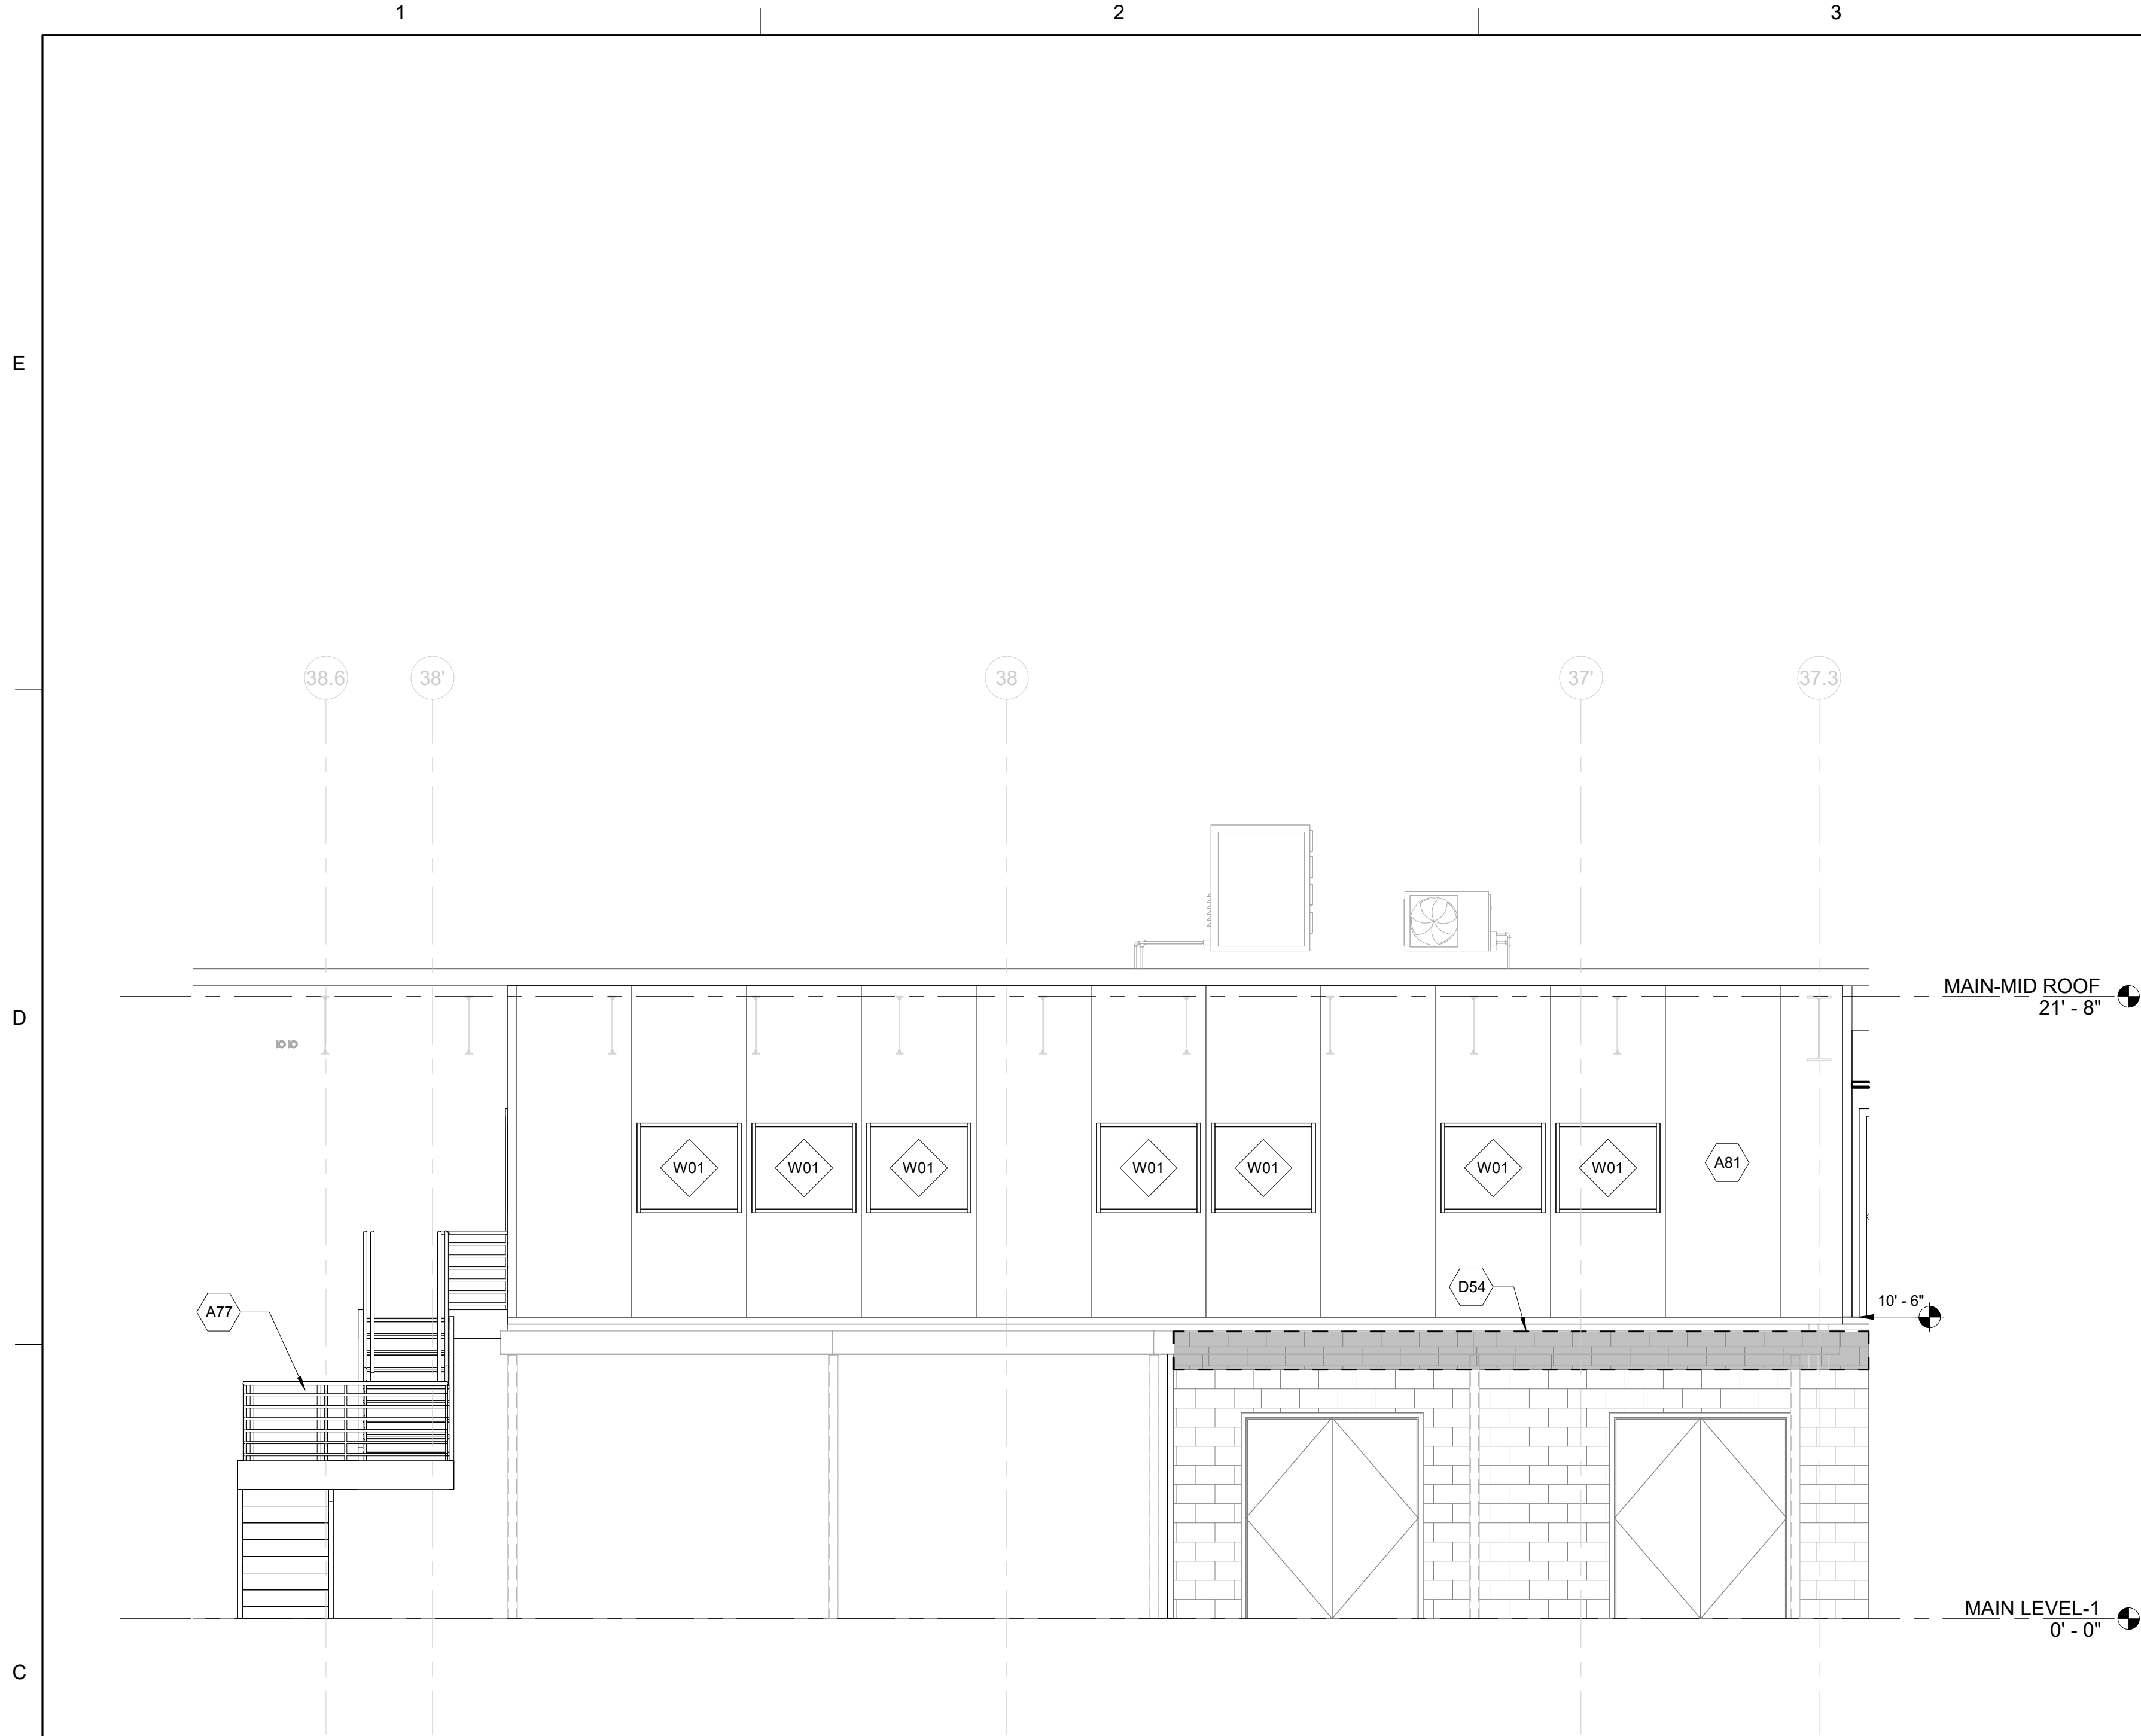

C1 SHIPPING OFFICE - ELEVATION 1
SCALE: 1/4" = 1'-0"

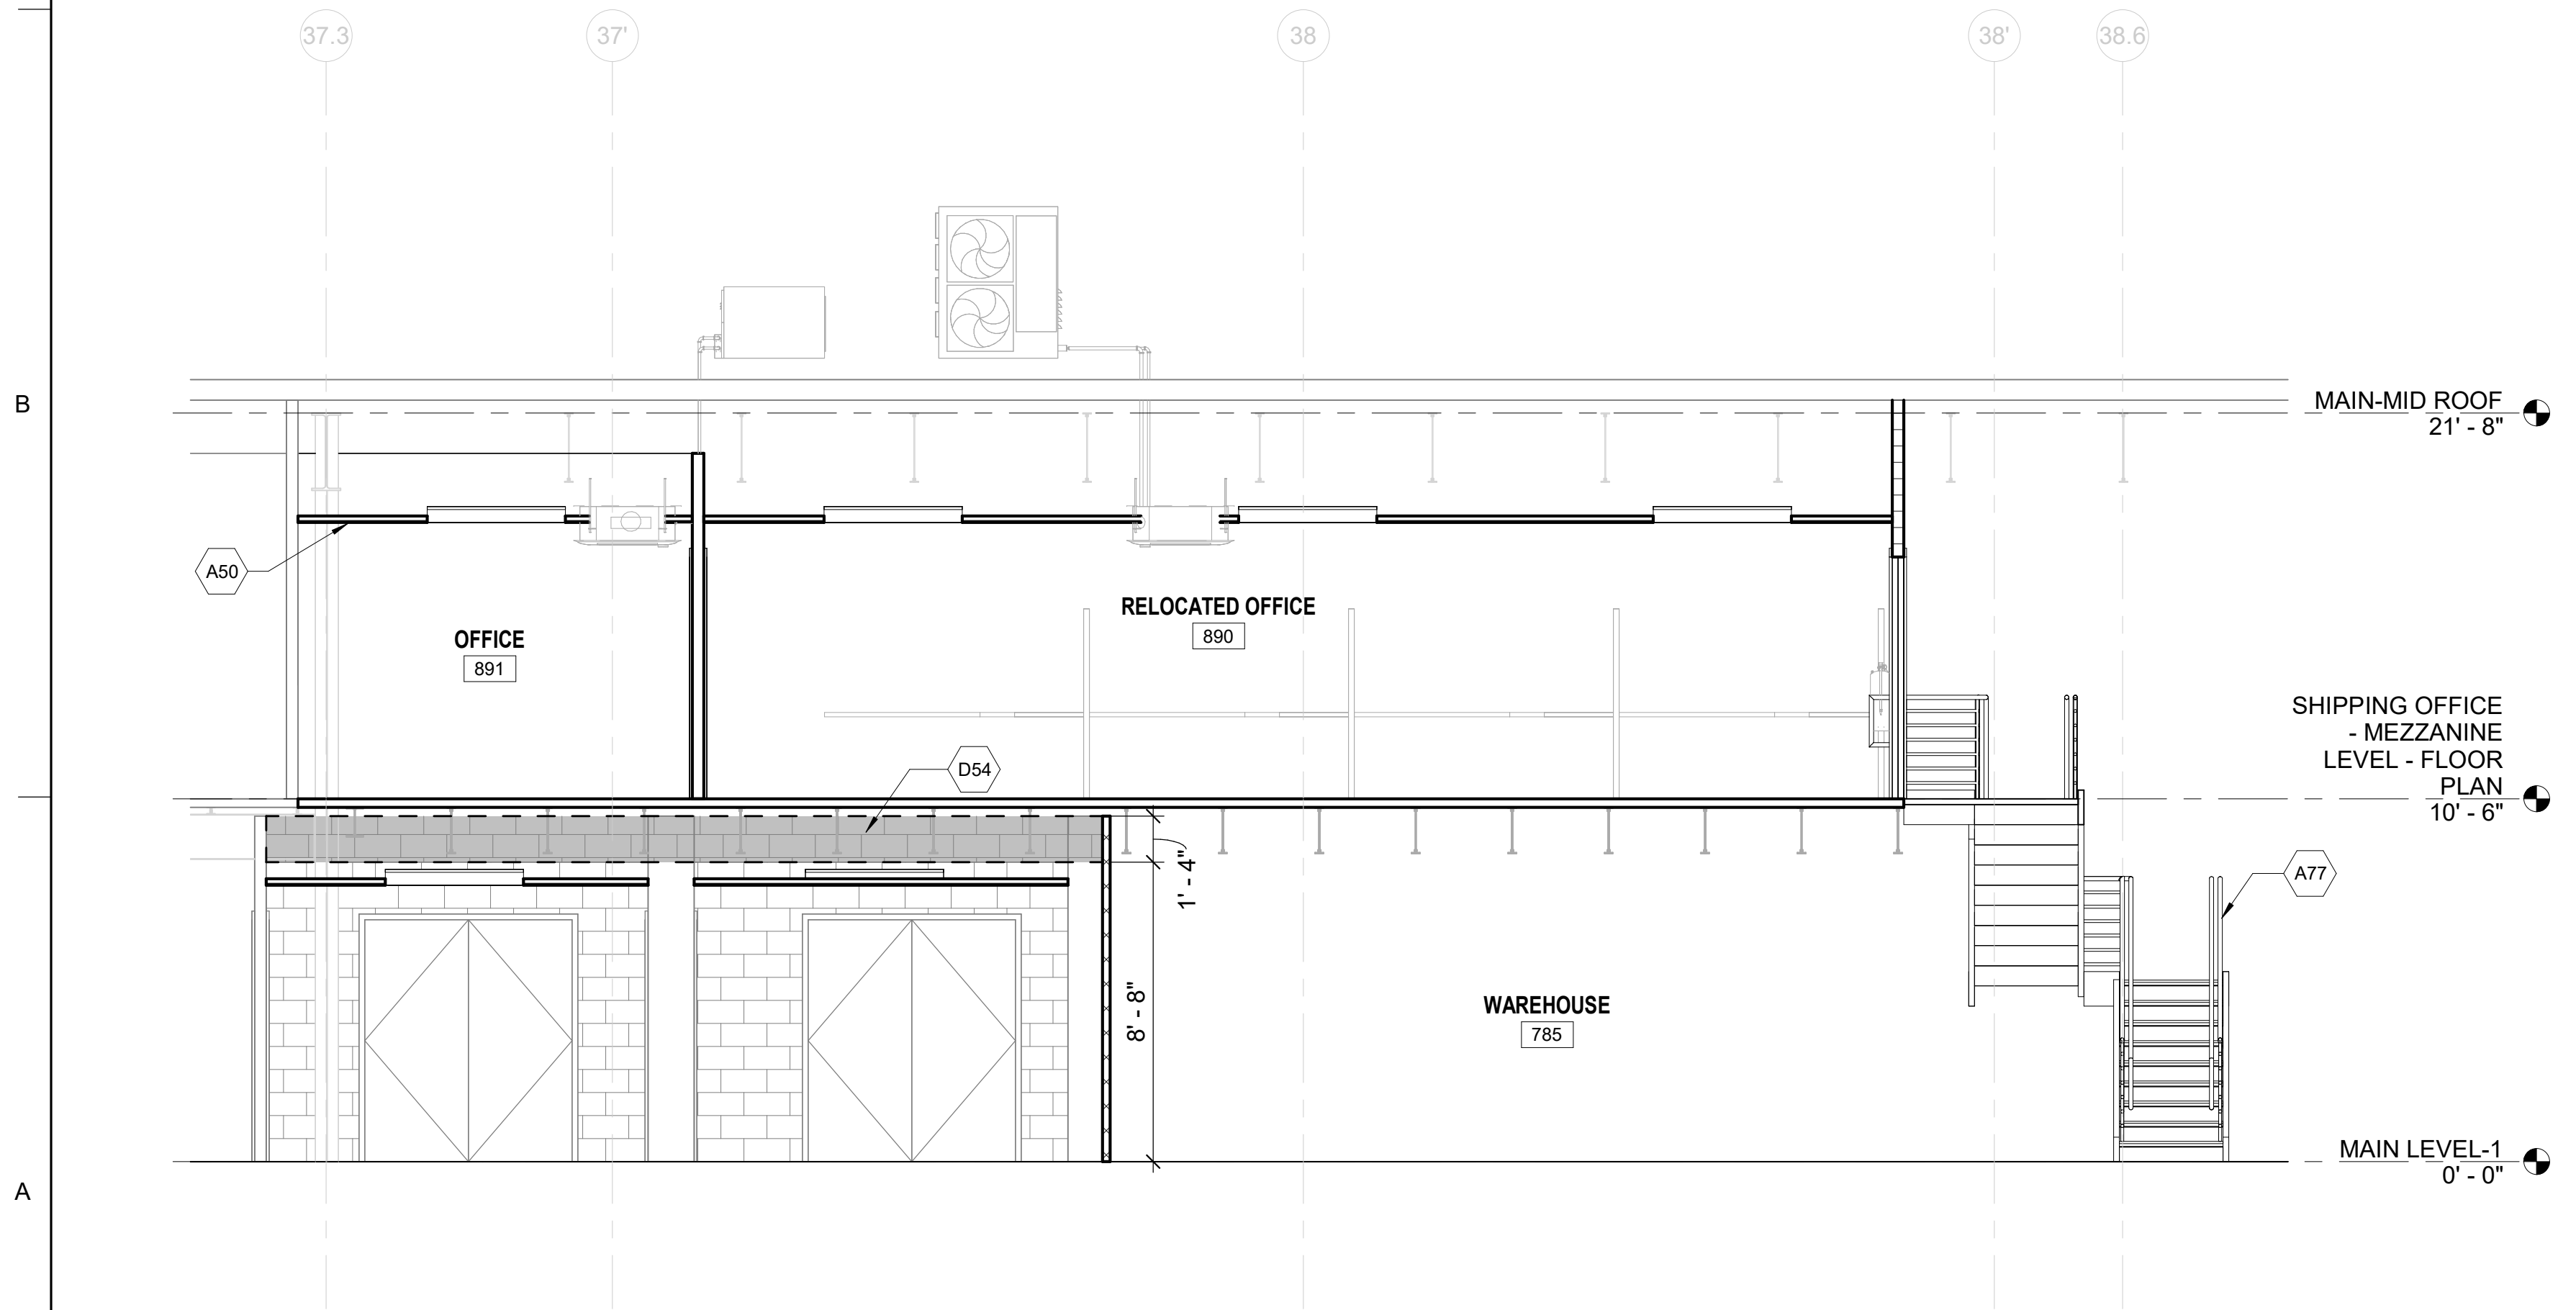

A1 SHIPPING OFFICE - SECTION
SCALE: 1/4" = 1'-0"

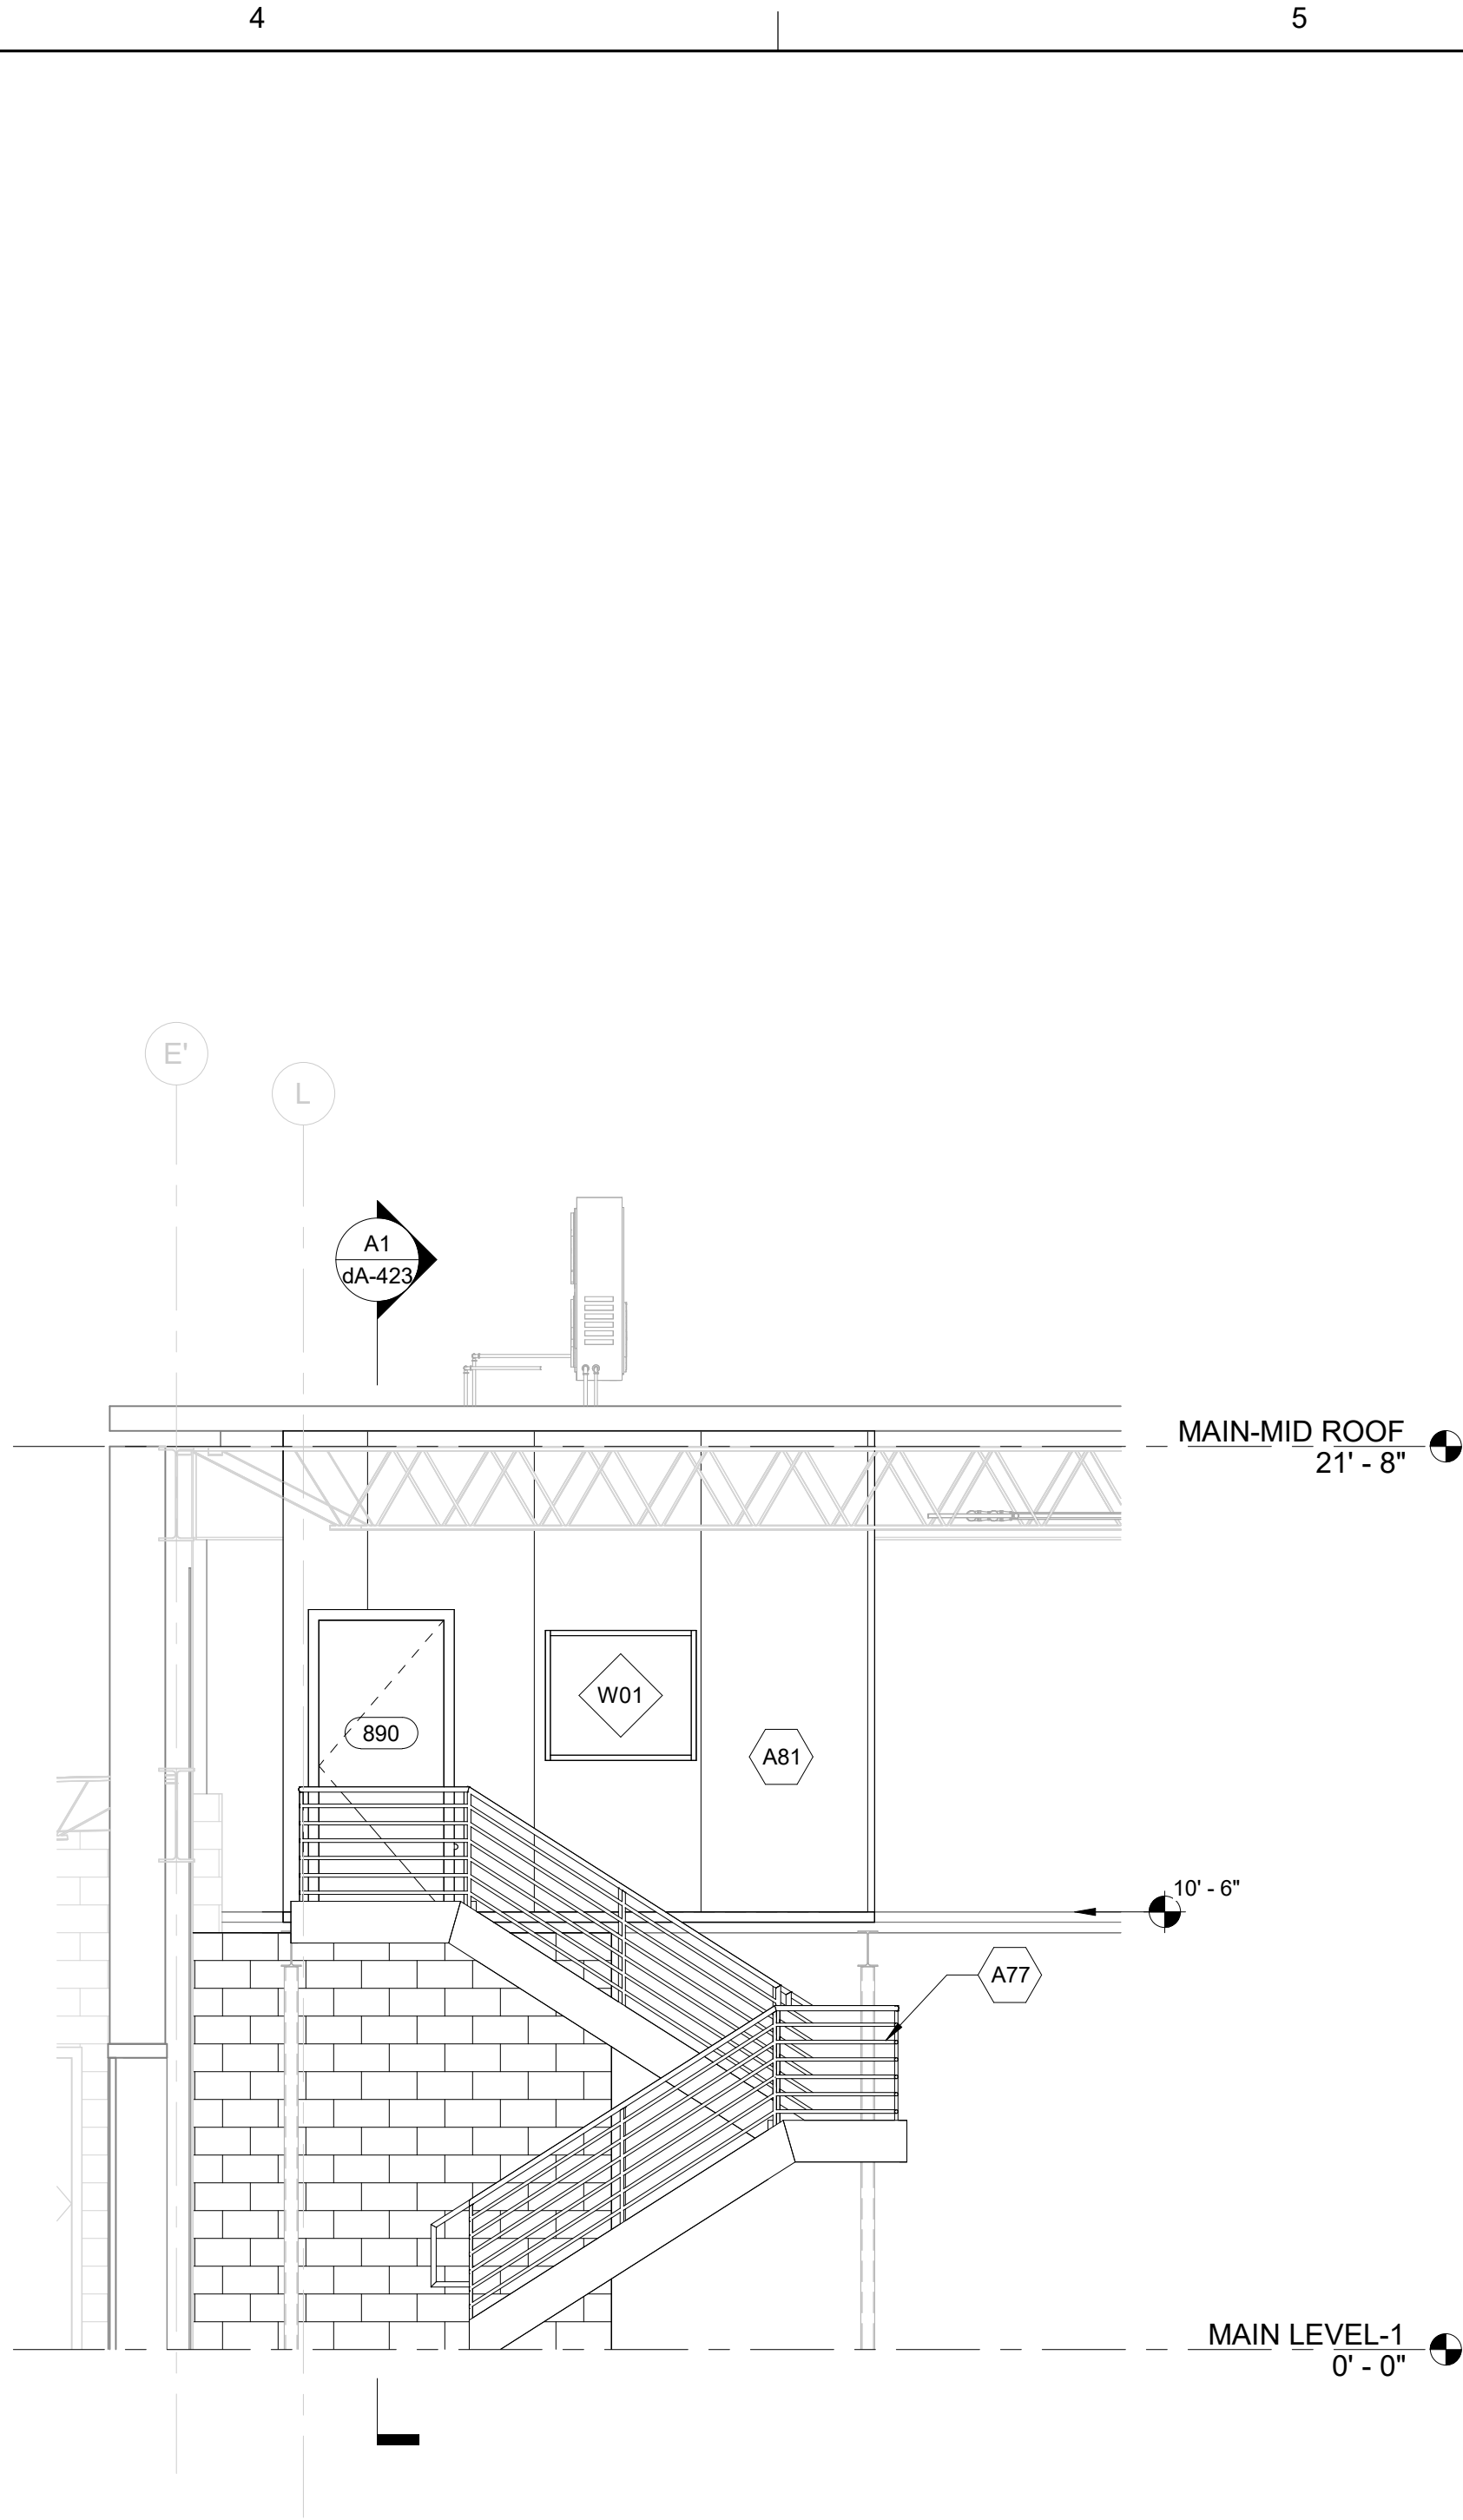

C4 SHIPPING OFFICE - ELEVATION 2
SCALE: 1/4" = 1'-0"

SHEET NOTES

- SEE A-002 FOR ADDITIONAL INFORMATION ON FIXTURE MOUNTING HEIGHTS. ALL REQUIRED ADA CLEARANCES ARE TO FACE OF FINISH.
- ALL DIMENSIONS IN THIS SHEET ARE TO FACE OF FINISH UNLESS OTHERWISE NOTED.
- COORDINATION OF BLOCKING REQUIREMENTS FOR WALL-MOUNTED SPECIALTIES BY CONTRACTOR.
- ACCESS PANELS, VISIBLE COVERS OR ENCASEMENTS, VISIBLE ELECTRICAL PANELS, ETC, SHALL BE PAINTED TO MATCH ADJACENT SURFACES.
- G.C. IS RESPONSIBLE FOR MEETING LOCAL ACCESSIBILITY REQUIREMENTS FOR ALL WALL FINISHES AND SIGNAGE.
- SEE SPECIFICATION SHEET FOR PAINT AND OTHER FINISHES.



3500 Parkway Lane
Suite 500
Peachtree Corners
Georgia 30092

Copyright © 2025 by Pond & Company. All rights reserved. No copying or duplication of these documents is allowed without the expressed written agreement of Pond & Company.

EOR/AOR SEAL

COA SEAL

CLIENT INFORMATION

Vantive

PROJECT NAME

VANTIVE TUBING
CLEAN ROOM

1900 AR-201
MOUNTAIN HOME,
ARKANSAS 72653

KEYNOTES

KEY #	KEYNOTE DESCRIPTION
A50	ACT CEILING.
A77	REFER TO STRUCTURAL DRAWINGS FOR RELOCATED STAIR.
A81	RELOCATED CLEAN ROOM IMP PANELS FOR NEW OFFICE MEZZANINE.
D54	REMOVE TOP TWO COURSES OF CMU TO LOWER EXISTING CMU WALL FROM 10'-0" TO 8'-8". REFER TO STRUCTURAL DRAWINGS FOR DETAILS.

DRAWING ISSUE

24APRIL26
27FEB26
DATE

ISSUED FOR BID, EQ BID
ISSUED FOR BID
DESCRIPTION

G
D
MARK

DESIGNED BY: TB
DRAWN BY: MP
CHECKED BY: JS
SUBMITTED BY: JM
DATE: 04/24/2026
PROJECT #: 1241011


SHEET TITLE

SHIPPING OFFICE
- SECTION &
ELEVATION

SHEET NUMBER

dA-423

ORIGINAL SHEET SIZE:
36" X 42"

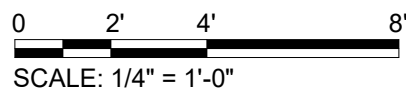

SCALE: 1/4" = 1'-0"

ISSUED FOR BID