


4/24/2026 2:21:24 PM Autodesk Docs/Baker and Vantive- Mountain Home/BAXTER_VANTIVE_Master Base File_ARCH_125.rvt

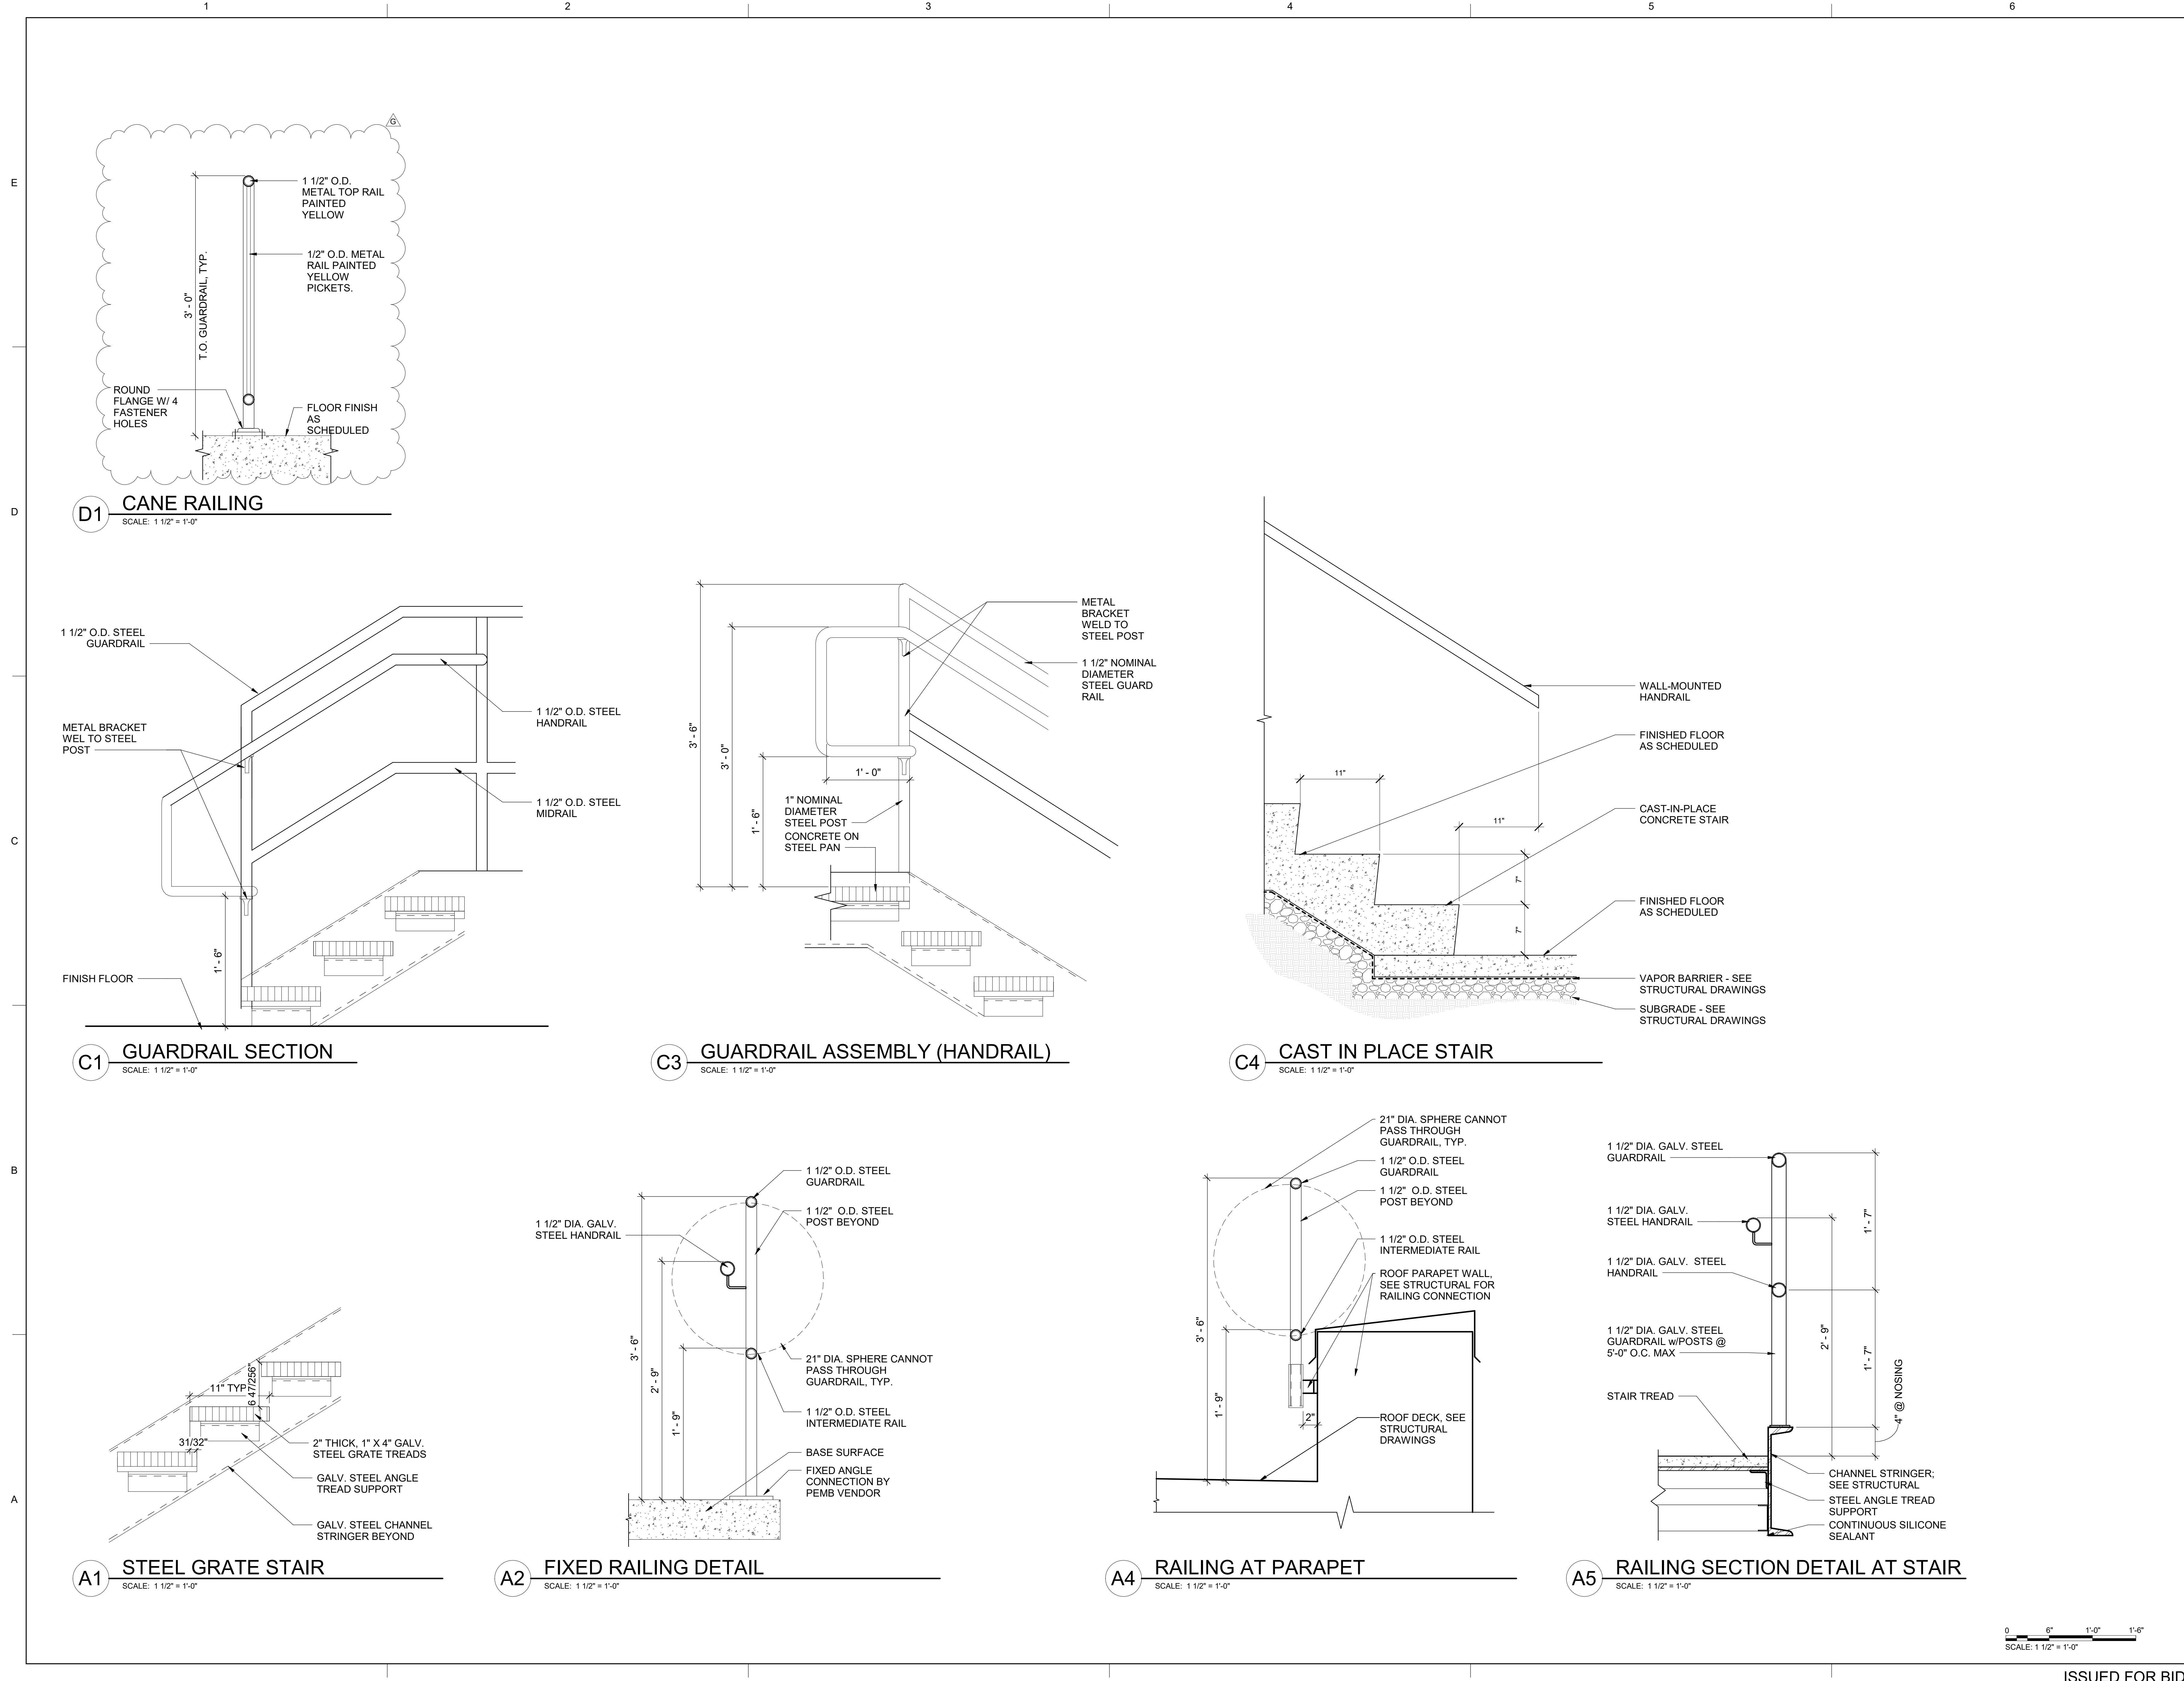

POND
3500 Parkway Lane
Suite 500
Peachtree Corners
Georgia 30092
Copyright © 2025 by Pond & Company. All rights reserved. No copying or duplication of these documents is allowed without the expressed written agreement of Pond & Company.

EOR/AOR SEAL

COA SEAL

CLIENT INFORMATION

PROJECT NAME

VANTIVE TUBING CLEAN ROOM

1900 AR-201
MOUNTAIN HOME,
ARKANSAS 72653

DRAWING ISSUE

24APRIL26	27FEB26	24APRIL26	14NOV25	DATE
ISSUED FOR BID	ISSUED FOR BID	ISSUED FOR BID	ISSUED FOR REVIEW	DESCRIPTION
G	D	D	B	MARK

DESIGNED BY: TB
DRAWN BY: MP
CHECKED BY: JS
SUBMITTED BY: JM
DATE: 04/24/2026
PROJECT #: 1241011

SHEET TITLE

AREA 565 - STAIR DETAILS

SHEET NUMBER

dA-571

ORIGINAL SHEET SIZE:
36" X 42"

ISSUED FOR BID