


4/24/2026 3:31:25 PM Autodesk Docs/Baxter and Vantive- Mountain Home/BAXTER_VANTIVE_Mountain Base File_MECH-ELEC-FP_v05.rvt

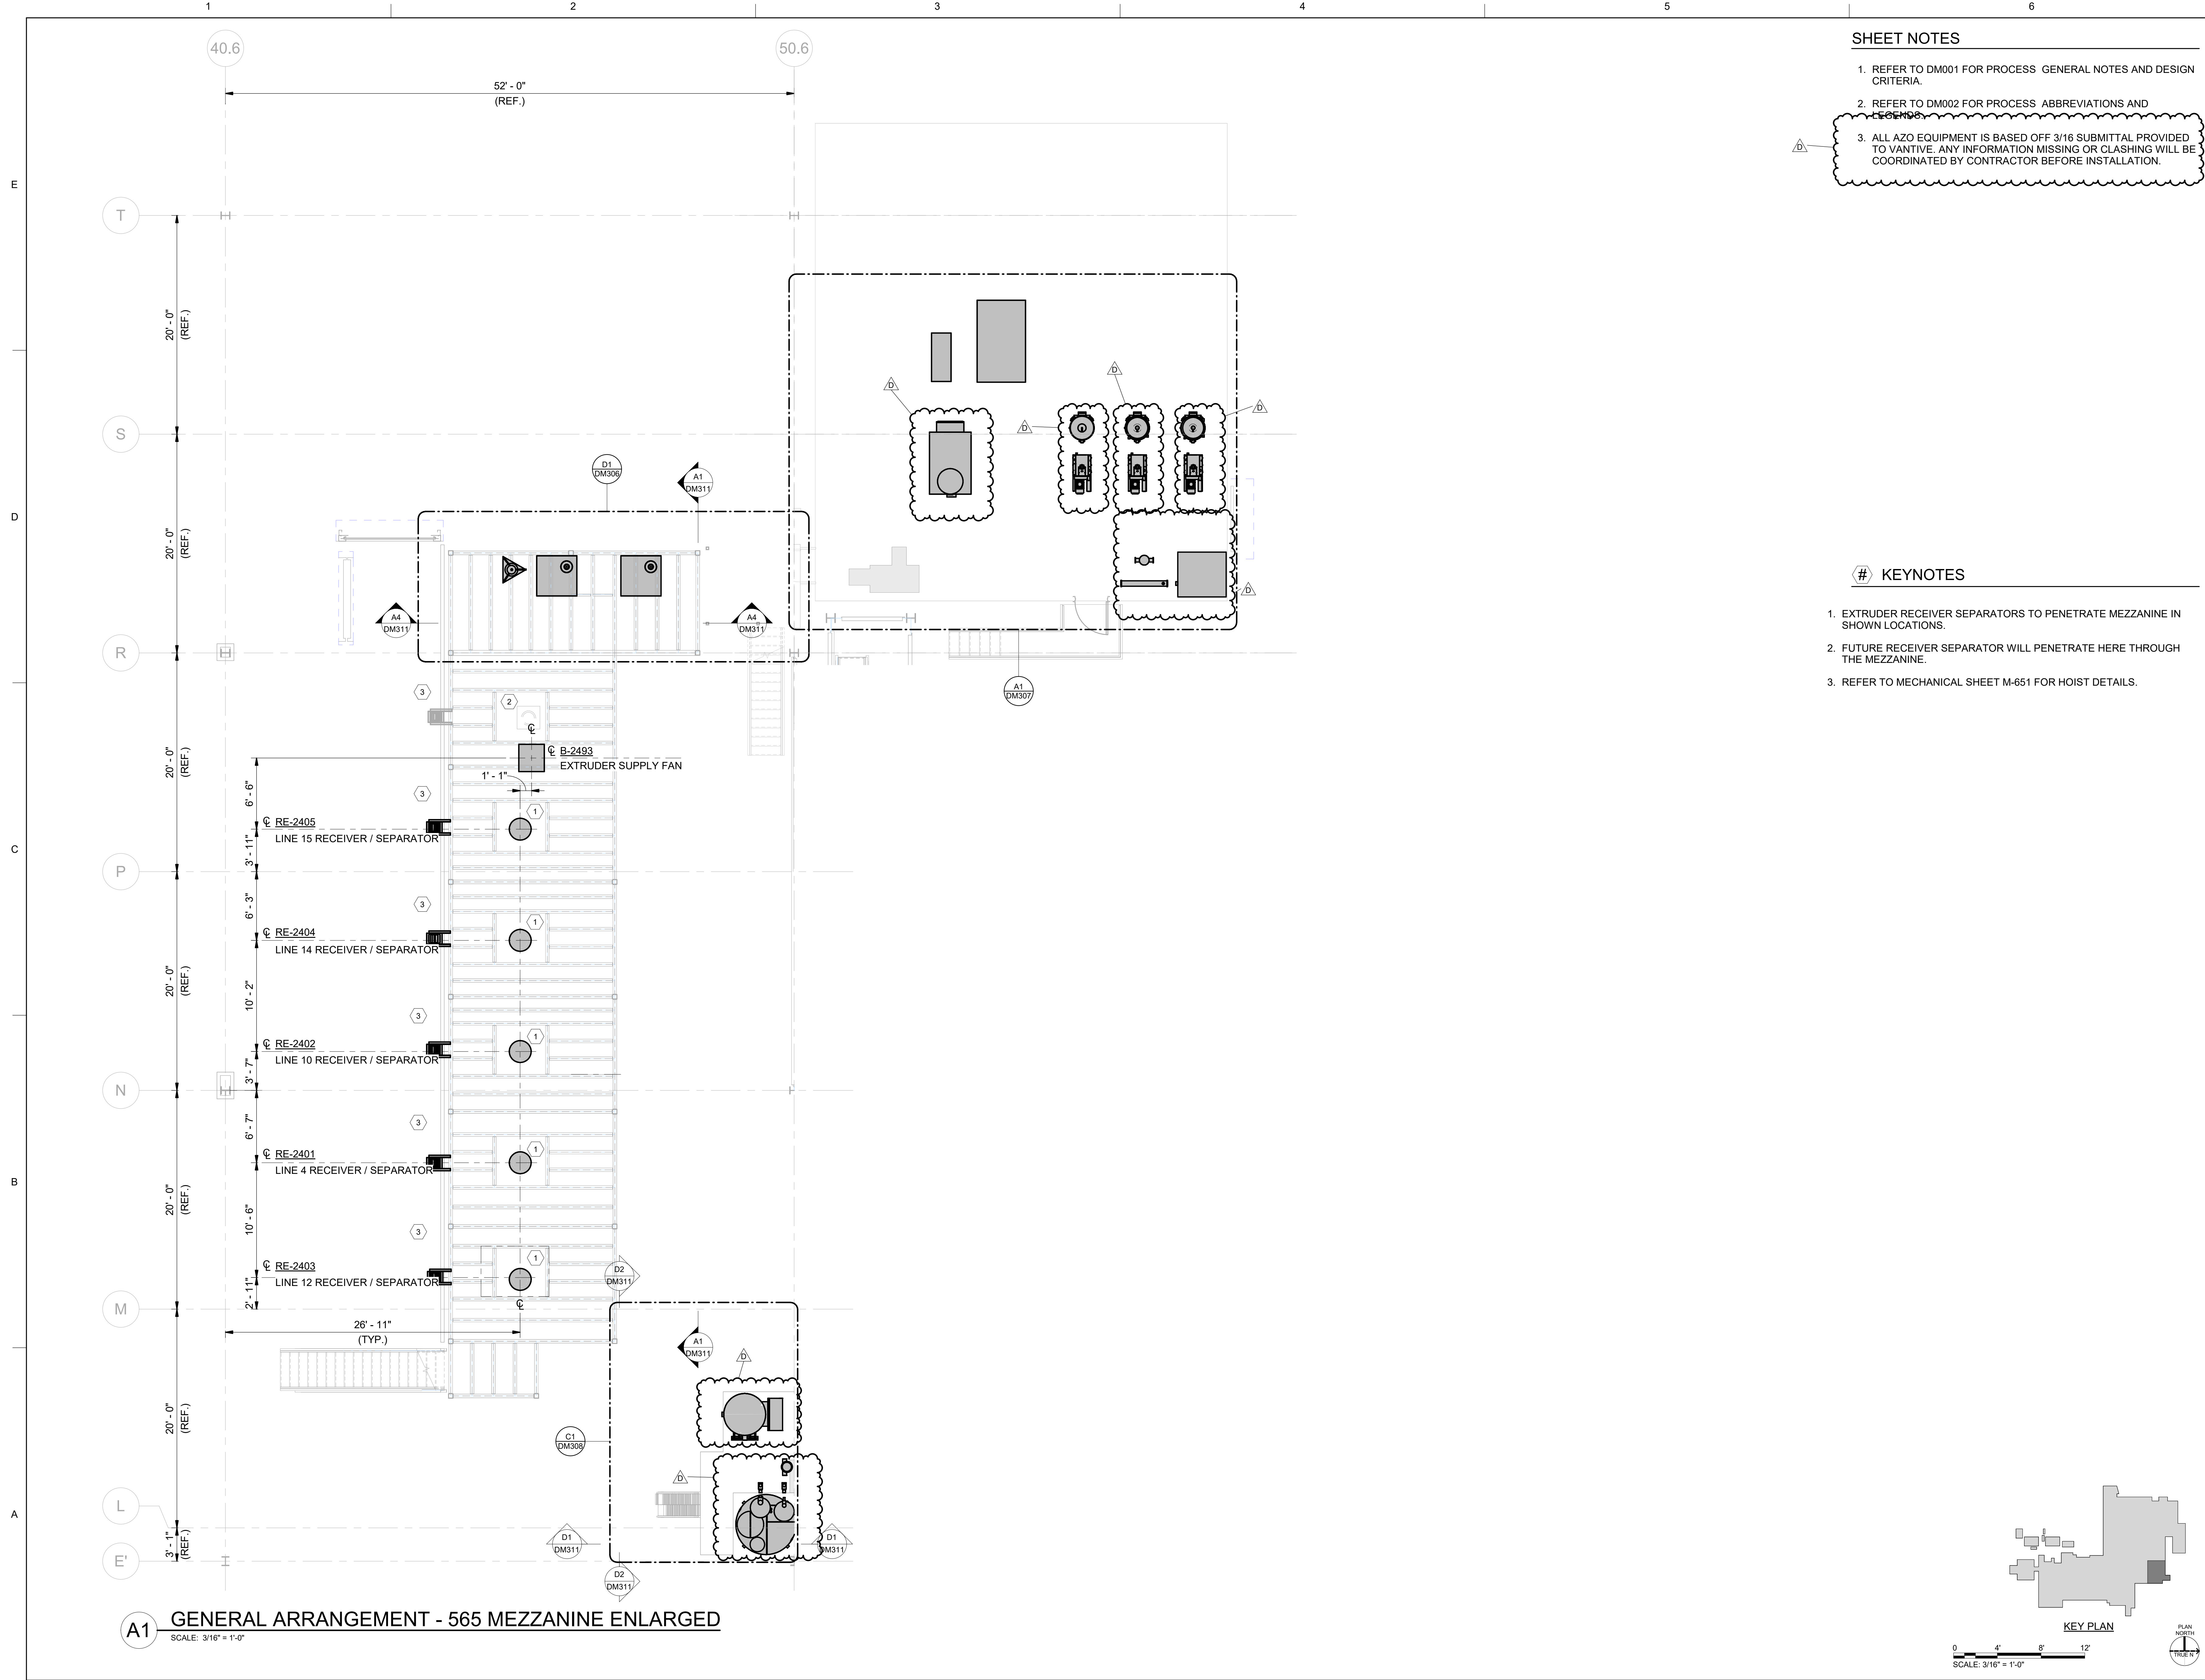

SHEET NOTES

1. REFER TO DM001 FOR PROCESS GENERAL NOTES AND DESIGN CRITERIA.
2. REFER TO DM002 FOR PROCESS ABBREVIATIONS AND SYMBOLS.
3. ALL AZO EQUIPMENT IS BASED OFF 3/16 SUBMITTAL PROVIDED TO VANTIVE. ANY INFORMATION MISSING OR CLASHING WILL BE COORDINATED BY CONTRACTOR BEFORE INSTALLATION.

KEYNOTES

1. EXTRUDER RECEIVER SEPARATORS TO PENETRATE MEZZANINE IN SHOWN LOCATIONS.
2. FUTURE RECEIVER SEPARATOR WILL PENETRATE HERE THROUGH THE MEZZANINE.
3. REFER TO MECHANICAL SHEET M-651 FOR HOIST DETAILS.



3500 Parkway Lane
Suite 500
Peachtree Corners
Georgia 30092

Copyright © 2026 by Pond & Company. All rights reserved. No copying or duplication of these documents is allowed without the expressed written agreement of Pond & Company.

EOR/AOR SEAL

COA SEAL

CLIENT INFORMATION



PROJECT NAME

VANTIVE
TUBING
CLEAN ROOM

1900 AR-201
MOUNTAIN HOME,
ARKANSAS 72653

DRAWING ISSUE

DATE	DESCRIPTION
04/24/2026	ISSUED FOR BID, EO BID
01/23/2026	CLARIFICATIONS
07/23/2025	ISSUED FOR APPROVAL
11/14/2025	ISSUED FOR REVIEW

MARK	DESCRIPTION
D	ISSUED FOR BID, EO BID
C	CLARIFICATIONS
A	ISSUED FOR APPROVAL

DESIGNED BY:	JC
DRAWN BY:	JS
CHECKED BY:	JC
SUBMITTED BY:	CL
DATE:	04/24/2026
PROJECT #:	1241011

SHEET TITLE

GENERAL
ARRANGEMENT -
565 MEZZANINE
ENLARGED PLAN

SHEET NUMBER

DM305

ORIGINAL SHEET SIZE:
36" X 42"

KEY PLAN

SCALE: 3/16" = 1'-0"



ISSUED FOR BID