



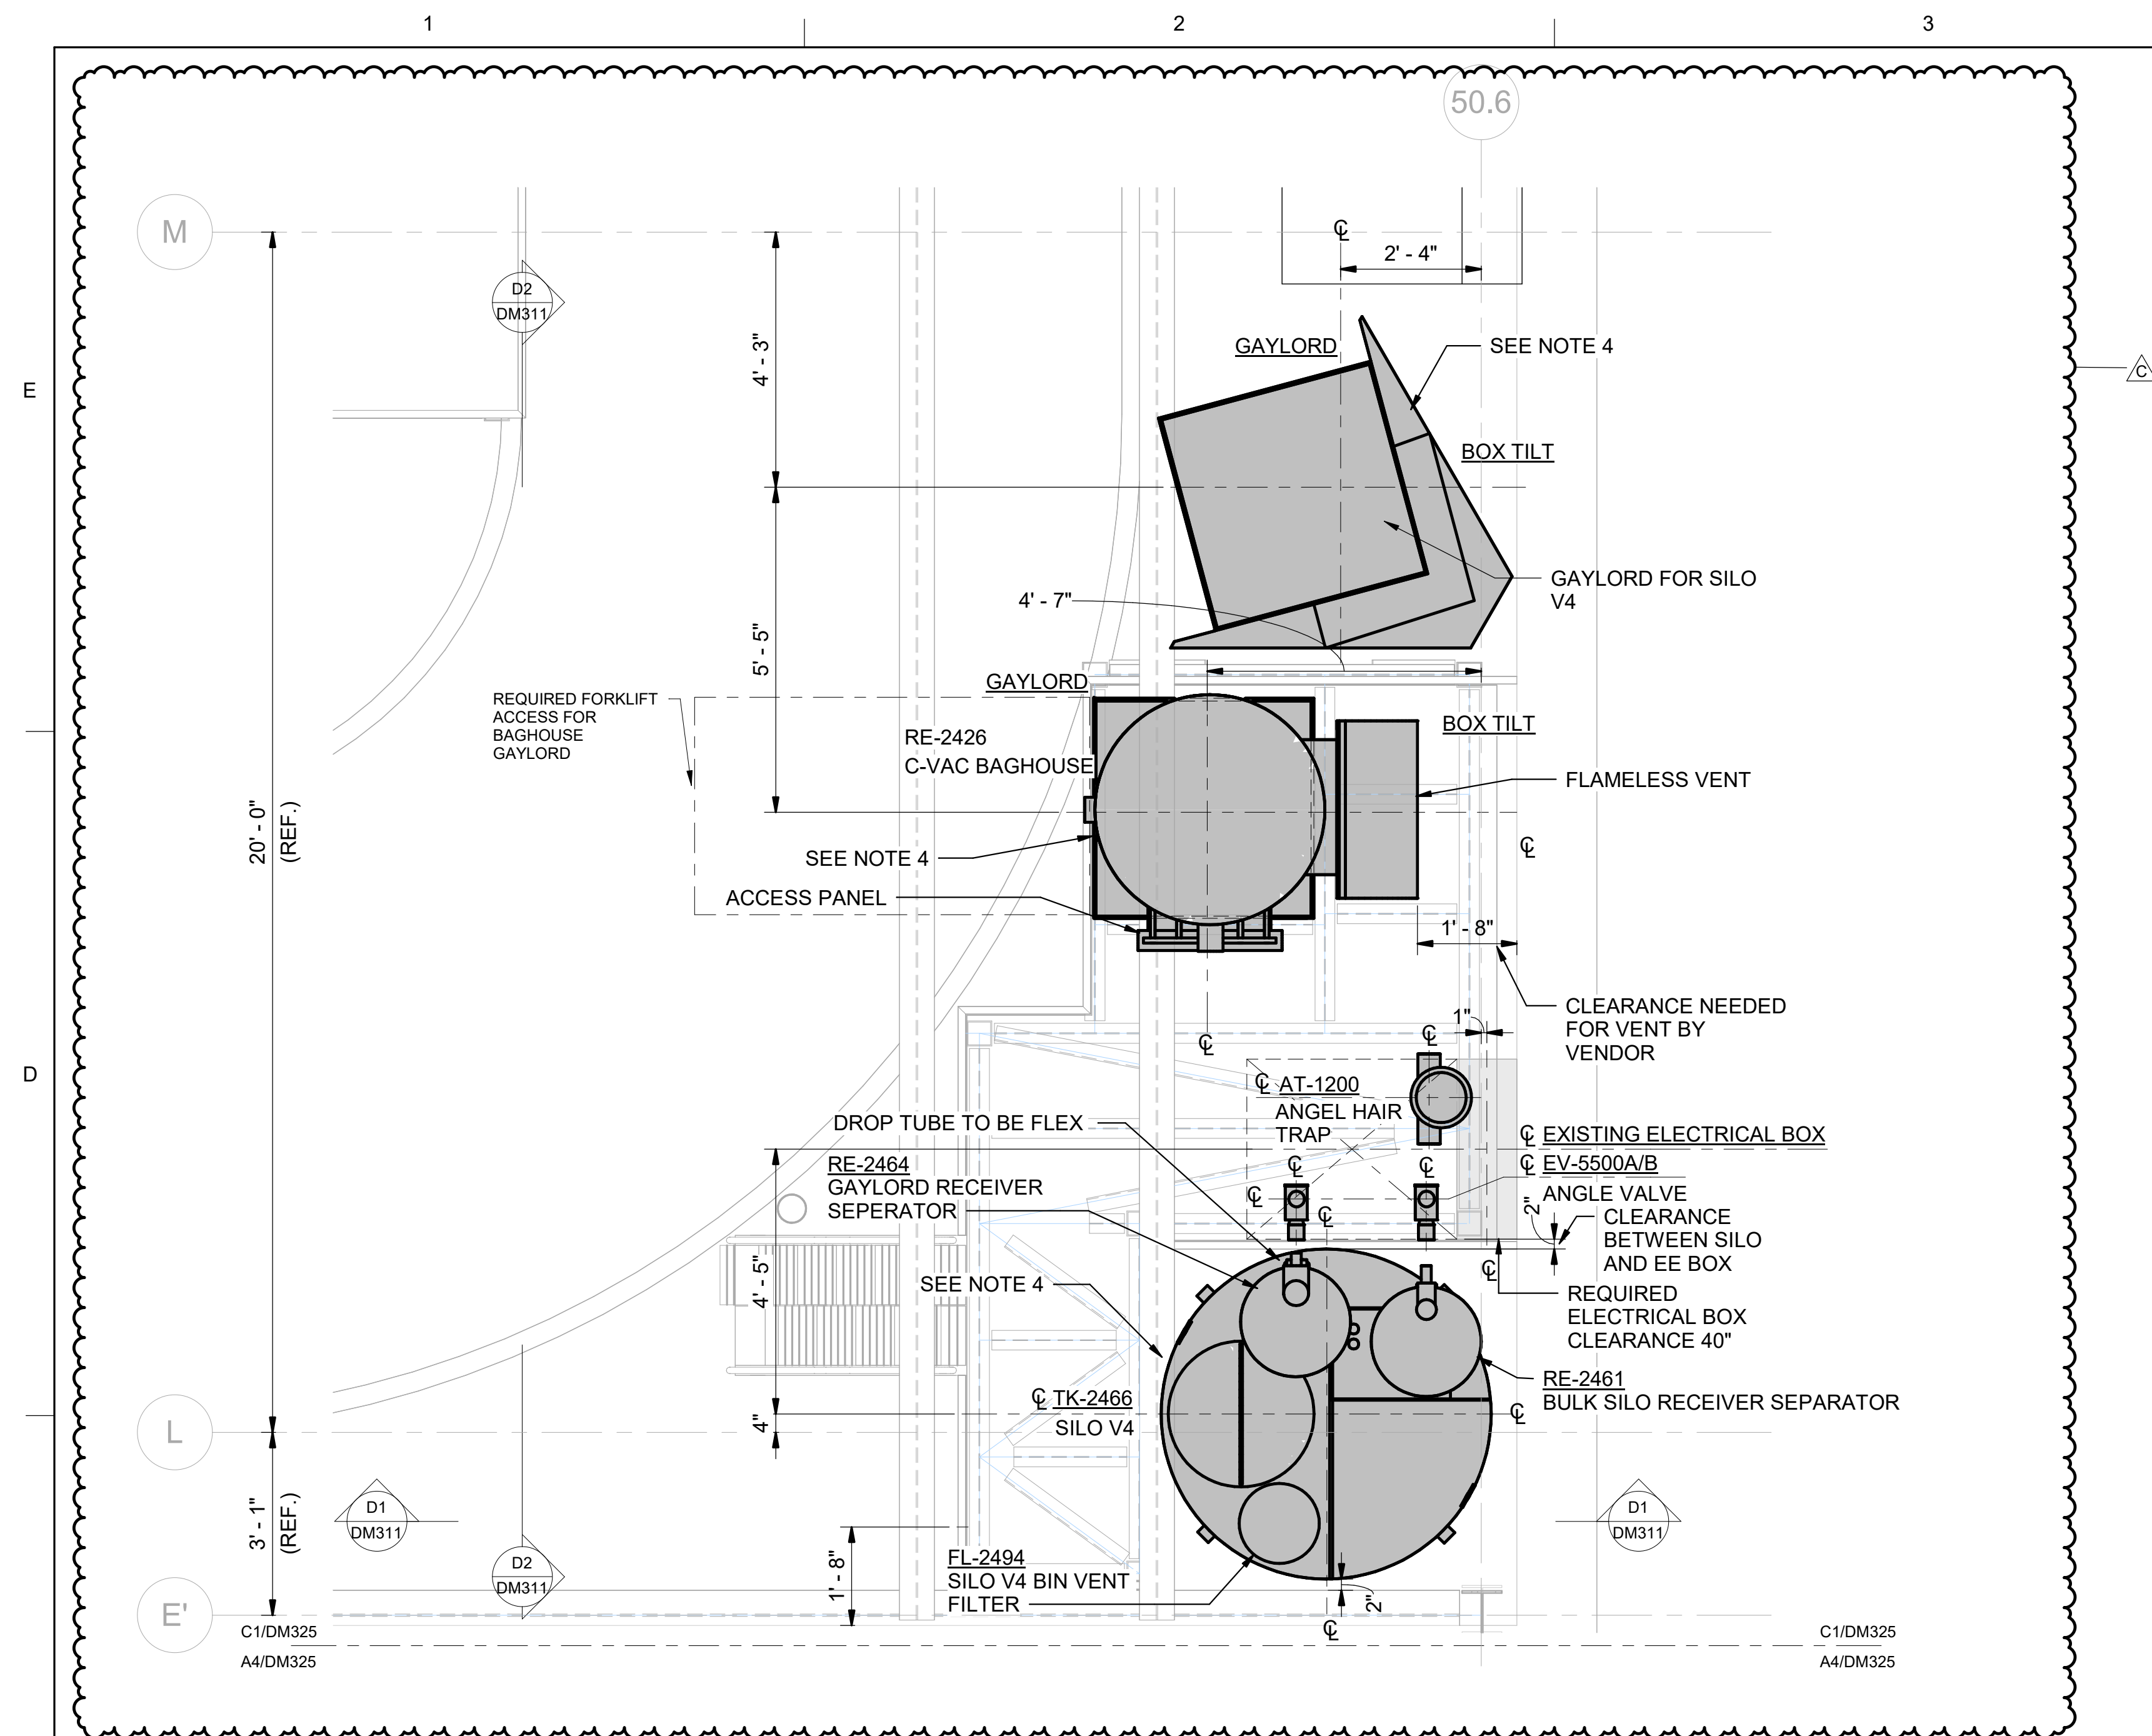

C1 ENLARGED PLAN - 565 CENTRALVAC BAG HOUSE & SILO V4 AREA
SCALE: 1/2" = 1'-0"

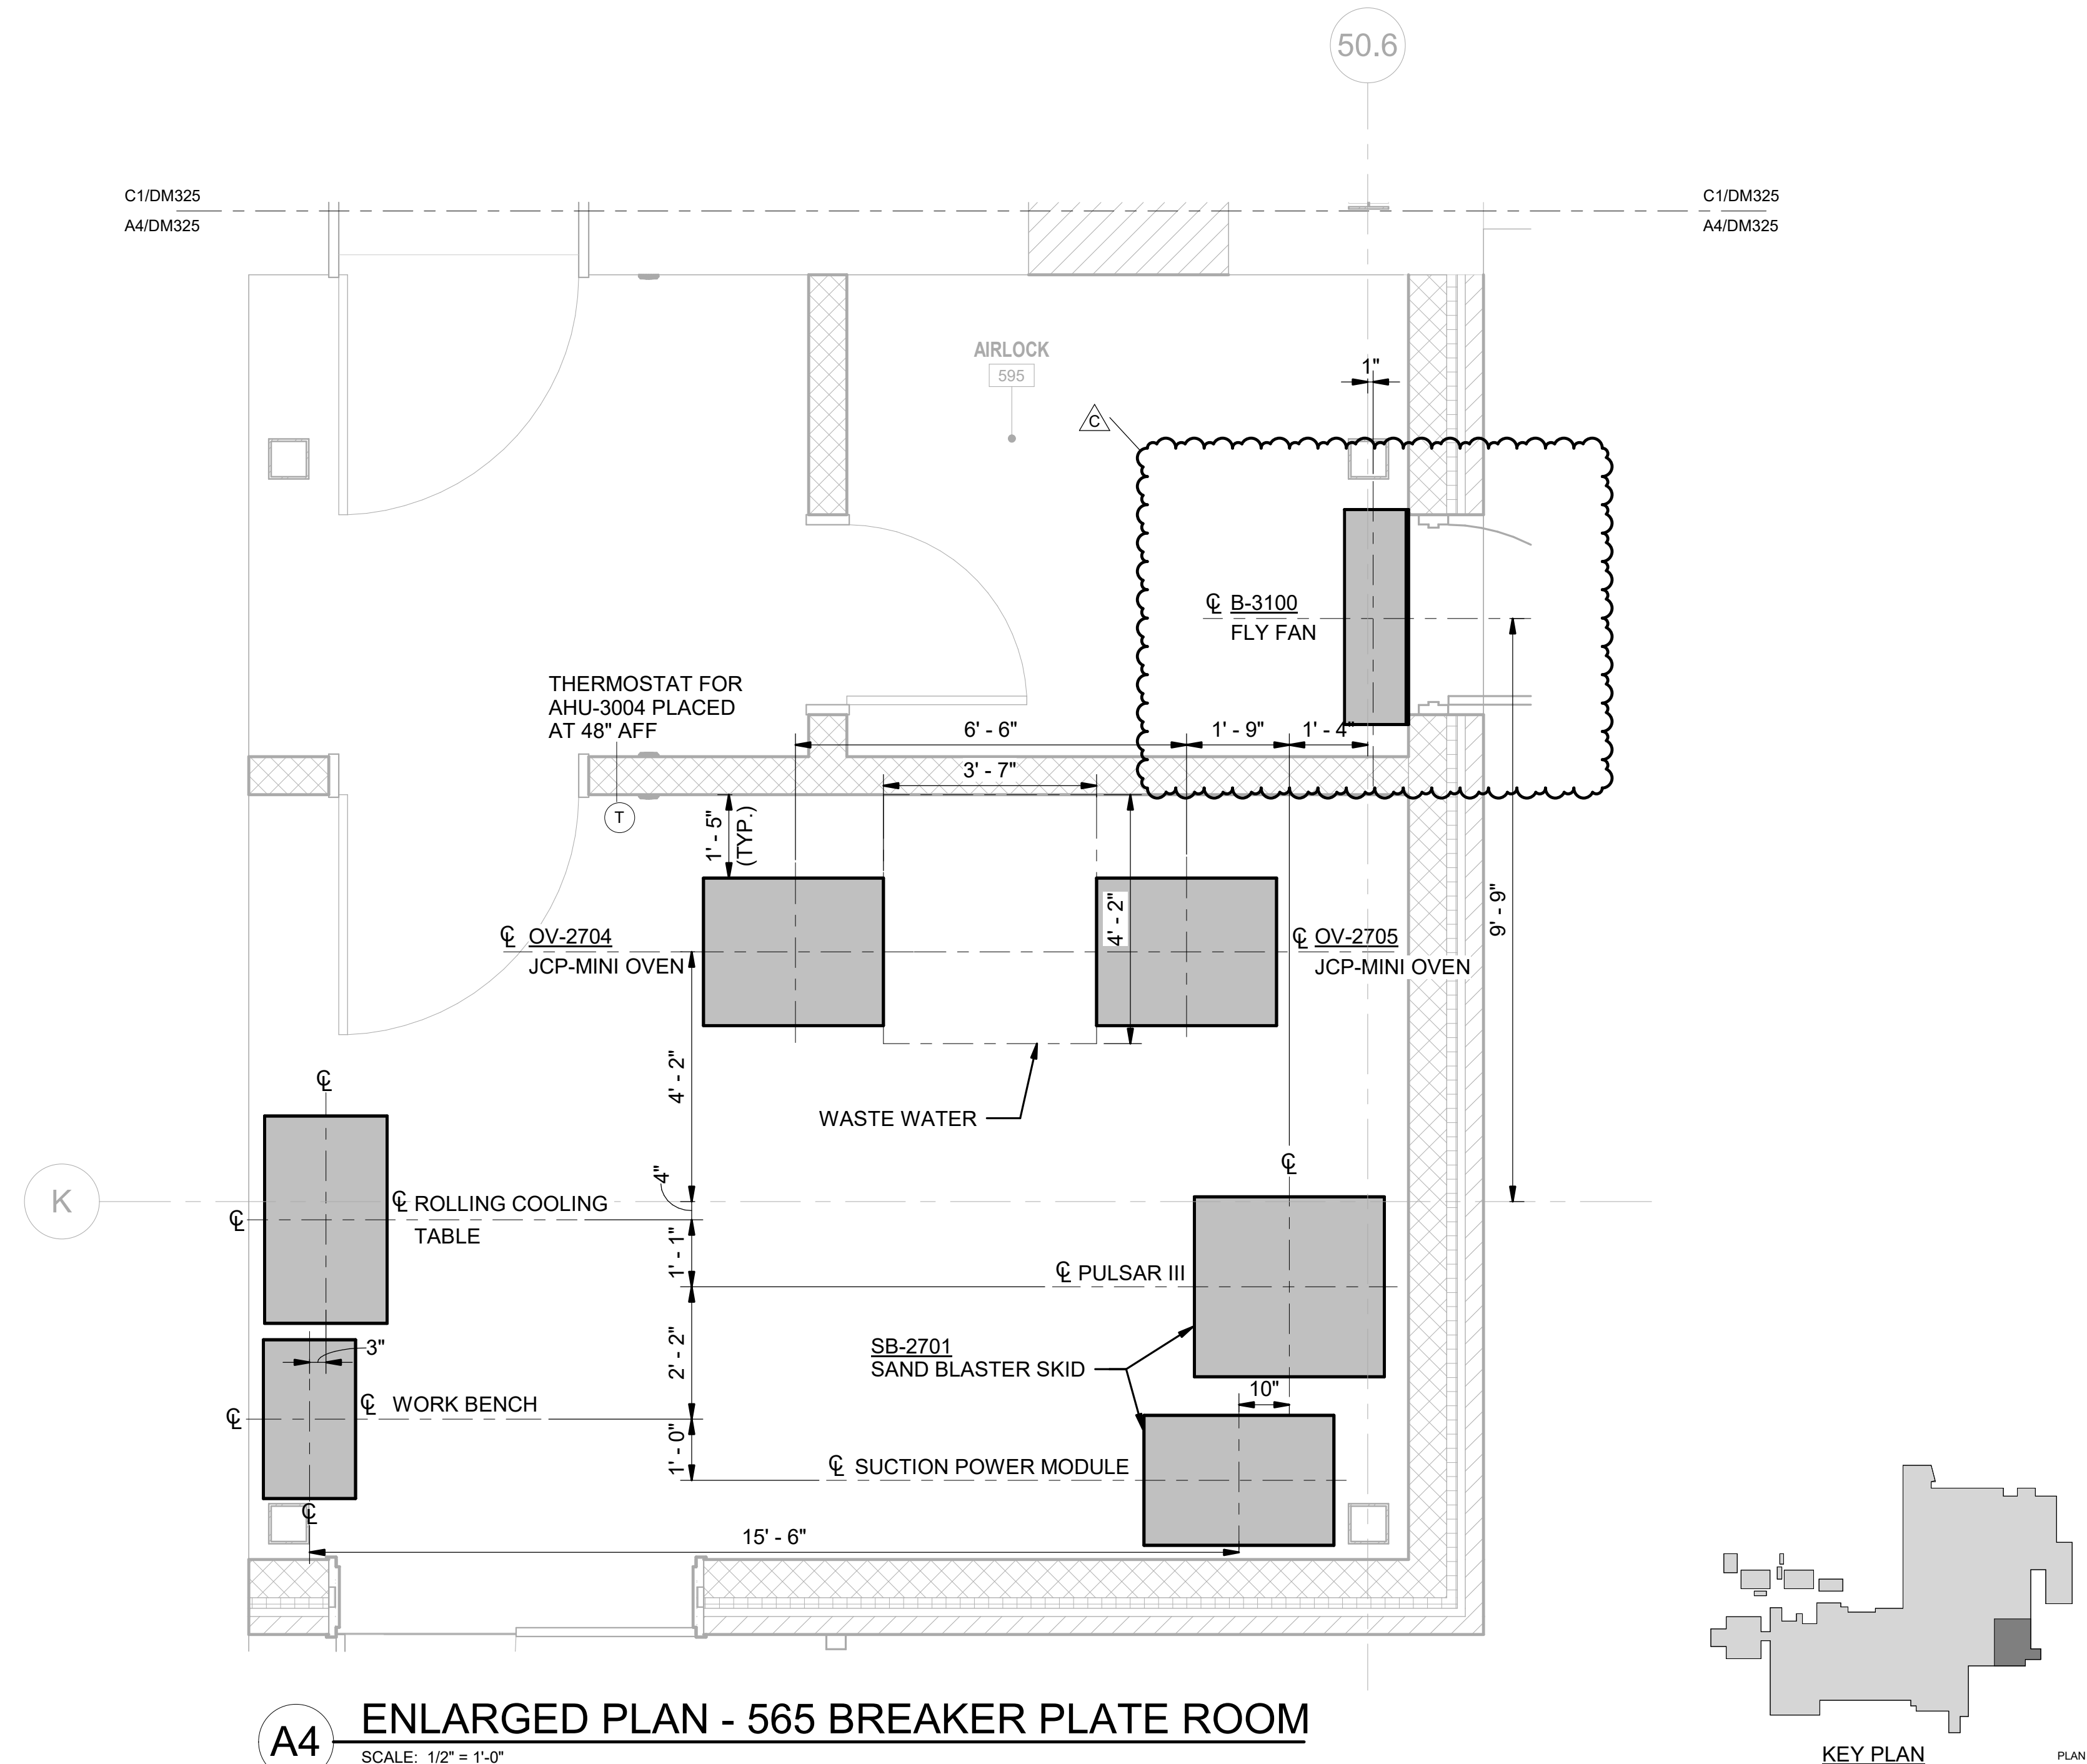

A4 ENLARGED PLAN - 565 BREAKER PLATE ROOM
SCALE: 1/2" = 1'-0"

SHEET NOTES

1. REFER TO DM001 FOR PROCESS GENERAL NOTES AND DESIGN CRITERIA.
2. REFER TO DM002 FOR PROCESS ABBREVIATIONS AND LEGENDS.
3. EQUIPMENT LOCATION IS FOR OWNER AND FABRICATOR APPROVAL ONLY.
4. ALL EQUIPMENT DIMENSIONS, MAINTENANCE SPACE AND CONNECTIONS ARE TO BE CONFIRMED BY THE CONTRACTOR PRIOR TO INSTALLATION. ALL CONNECTIONS TO EQUIPMENT AND PIPING AND/OR DUCT TO BE CONNECTED ARE TO BE CONFIRMED BY THE CONTRACTOR PRIOR TO INSTALLATION.
5. ALL AZO EQUIPMENT IS BASED OFF 3/16/2026 SUBMITTAL PROVIDED TO VANTIVE. ANY INFORMATION MISSING OR CLASHING WILL BE COORDINATED BY CONTRACTOR BEFORE INSTALLATION.
6. FLY FANS TO HAVE AN AUTOMATIC SHUTOFF WHEN TEMPERATURES ARE BELOW 45 DEGREES F.

POND

3500 Parkway Lane
Suite 500
Peachtree Corners
Georgia 30092

copyright © 2024 by Pond & Company. All rights reserved. No copying or duplication of these documents is allowed without the expressed written agreement of Pond & Company.

EOR/AOR SEAL

COA SEAL

CLIENT INFORMATION

PROJECT NAME

VANTIVE
TUBING
CLEAN ROOM

1900 AR-201
MOUNTAIN HOME,
ARKANSAS 72653

DRAWING ISSUE

DATE
04/24/2026
01/23/2026
12/19/2025

ISSUED FOR BID, EQ BID CLARIFICATIONS	ISSUED FOR APPROVAL	ISSUED FOR APPROVAL DESCRIPTION
--	---------------------	------------------------------------

MARK	A	B	C
------	---	---	---

DESIGNED BY: JC
DRAWN BY: JS
CHECKED BY: JC
SUBMITTED BY: CL
DATE: 04/24/2026
PROJECT #: 1241011

SHEET TITLE

GENERAL
ARRANGEMENT -
565 BREAKER
PLATE AREA
ENLARGED PLAN

SHEET NUMBER

DM308

ORIGINAL SHEET SIZE:
30" X 42"