

1

2

3

4

5

6


E

D

C

B

A

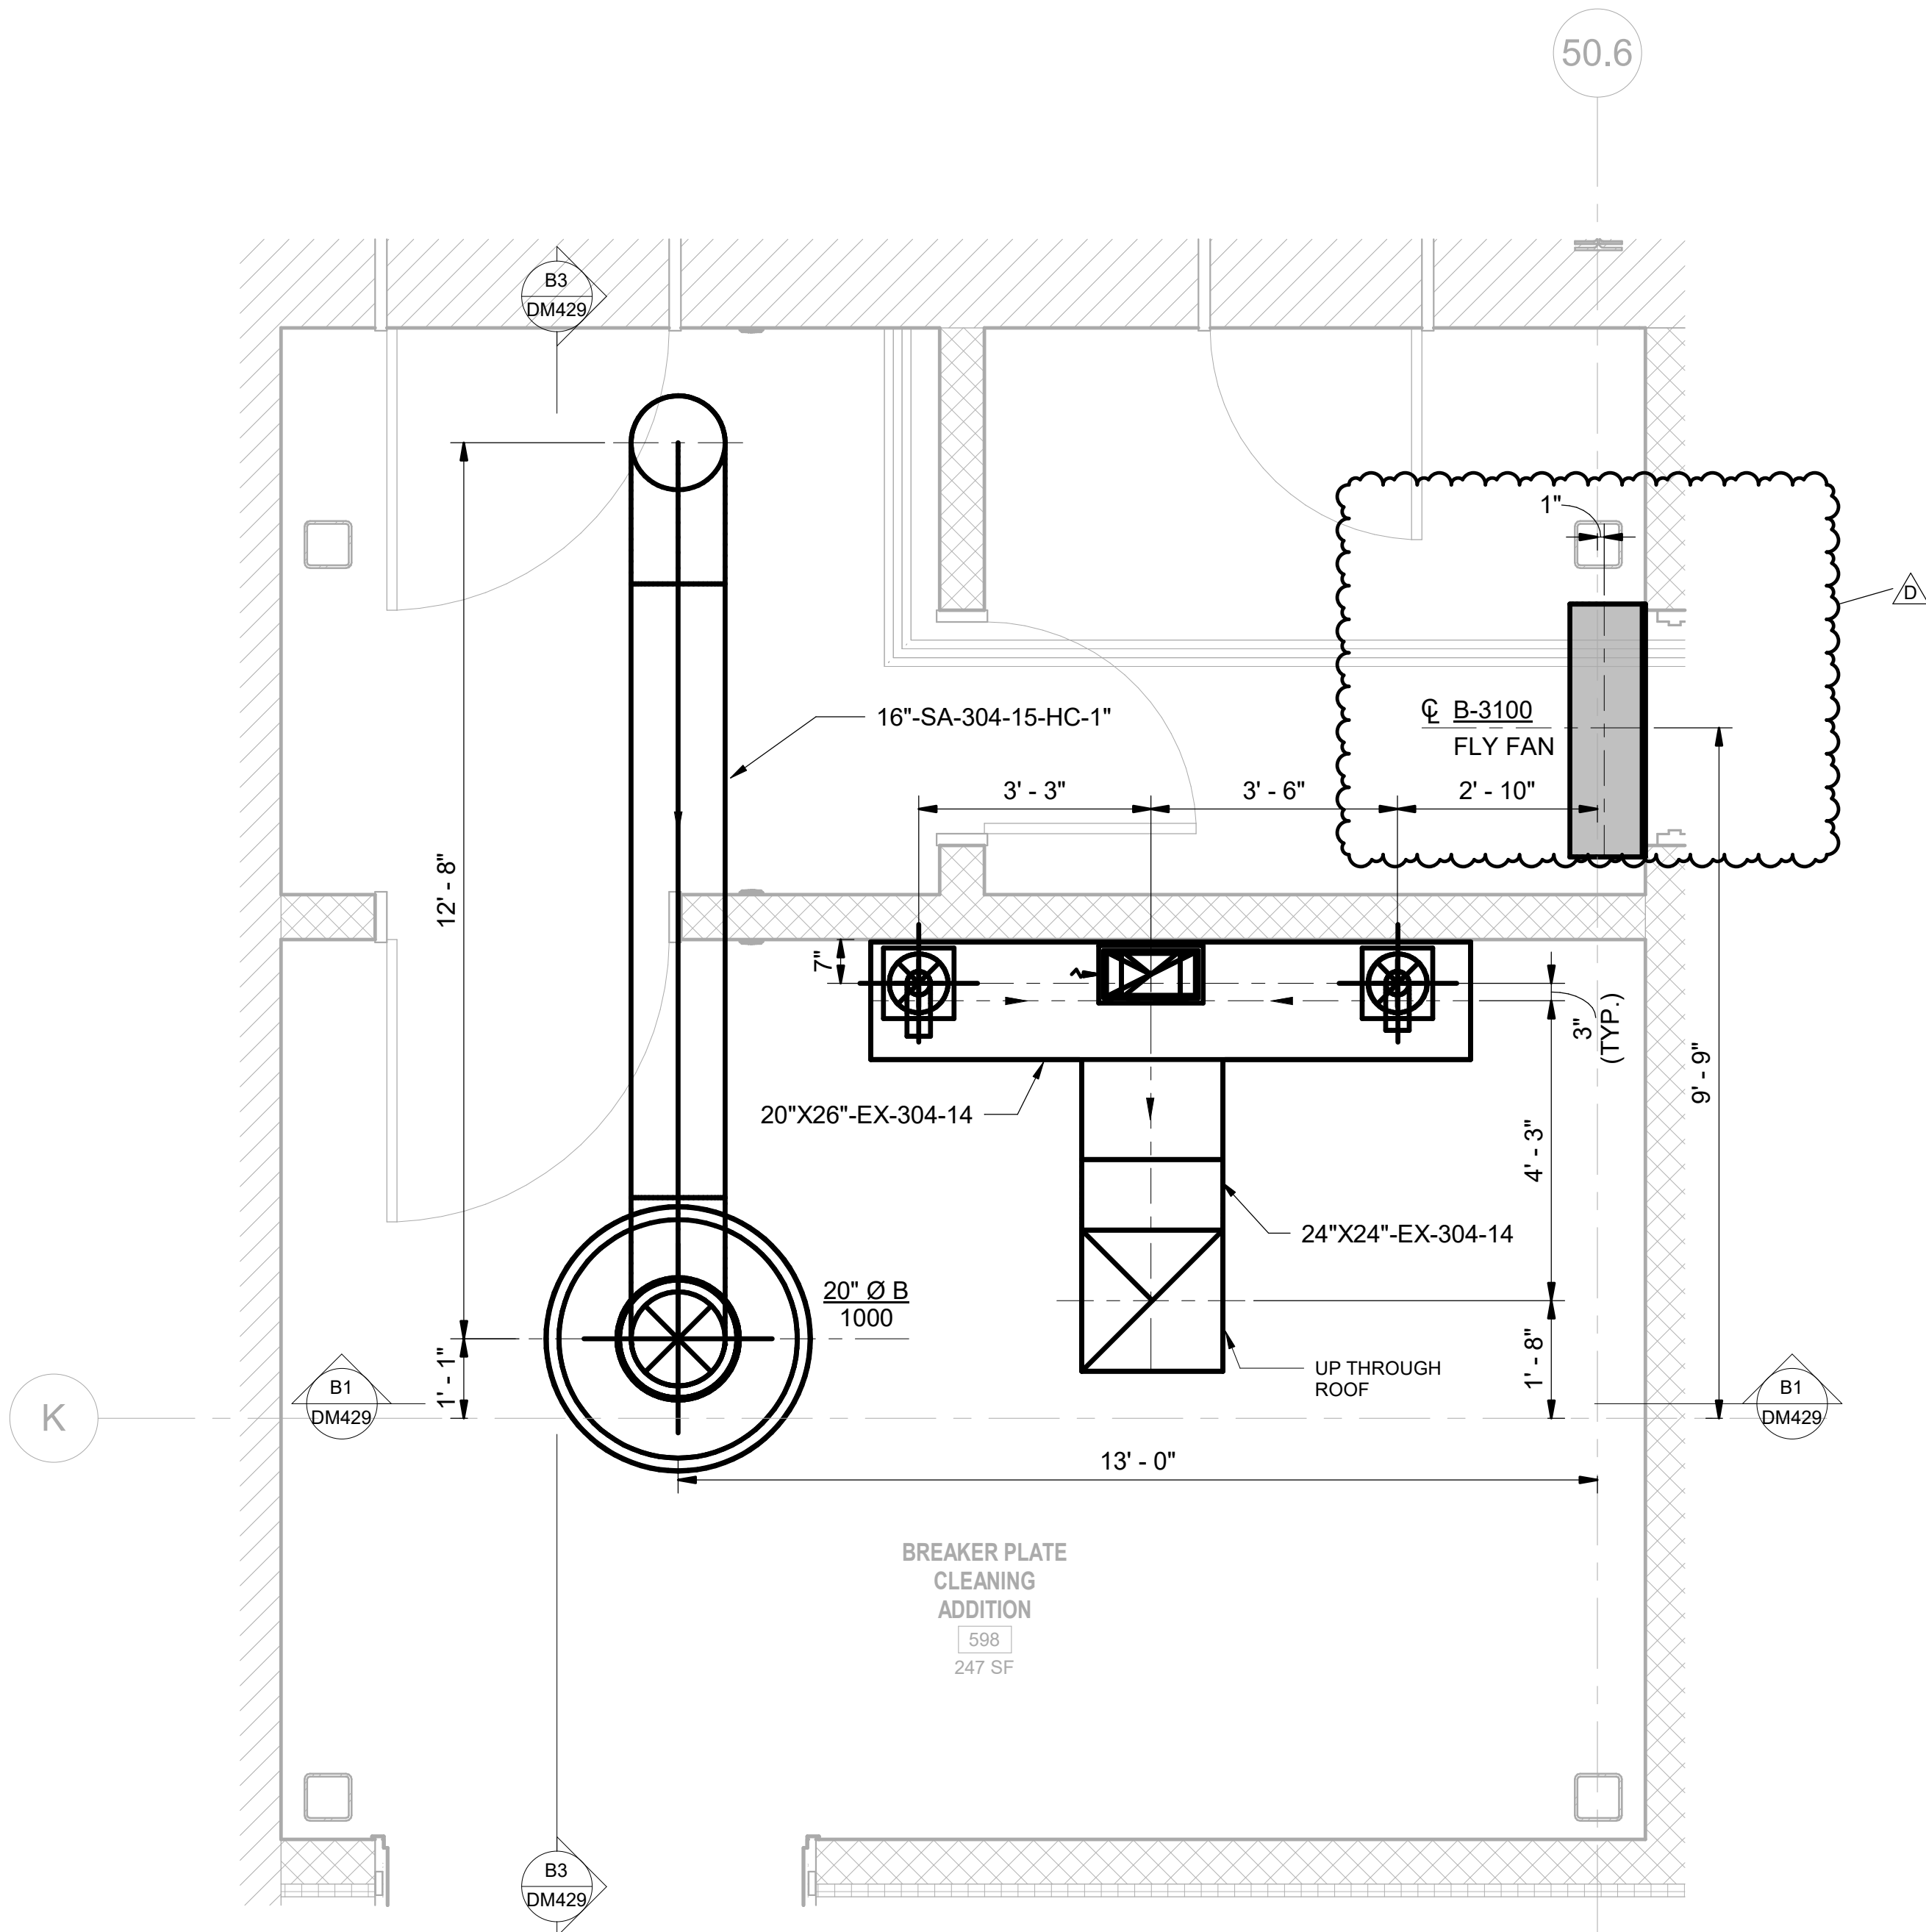

B1 DUCT - ENLARGED PLAN - 565 BREAKER PLATE
SCALE: 1/2" = 1'-0"

SHEET NOTES

1. REFER TO DM001 FOR PROCESS GENERAL NOTES AND DESIGN CRITERIA.
2. REFER TO DM002 FOR PROCESS ABBREVIATIONS AND LEGENDS.
3. FLY FANS TO HAVE AN AUTOMATIC SHUTOFF WHEN TEMPERATURES ARE BELOW 45 DEGREES F.

POND

3500 Parkway Lane
Suite 500
Peachtree Corners
Georgia 30092

Copyright © 2024 by Pond & Company. All rights reserved. No copying or duplication of these documents is allowed without the expressed written agreement of Pond & Company.

EOR/AOR SEAL

COA SEAL

CLIENT INFORMATION

Vantive

PROJECT NAME

**VANTIVE
TUBING
CLEAN ROOM**

1900 AR-201
MOUNTAIN HOME,
ARKANSAS 72653

DRAWING ISSUE

DATE	DESCRIPTION
04/24/2026	ISSUED FOR BID, EQ BID
01/23/2026	ISSUED FOR APPROVAL
11/14/2025	ISSUED FOR REVIEW

DATE	DESCRIPTION
04/24/2026	ISSUED FOR BID, EQ BID
01/23/2026	ISSUED FOR APPROVAL
11/14/2025	ISSUED FOR REVIEW

DATE	DESCRIPTION
04/24/2026	ISSUED FOR BID, EQ BID
01/23/2026	ISSUED FOR APPROVAL
11/14/2025	ISSUED FOR REVIEW

DESIGNED BY:	JC
DRAWN BY:	JS
CHECKED BY:	JC
SUBMITTED BY:	CL
DATE:	04/24/2026
PROJECT #:	1241011


SHEET TITLE

**DUCT -
ENLARGED PLAN -
565 BREAKER
PLATE**

SHEET NUMBER

DM422

ORIGINAL SHEET SIZE:
36" X 42"

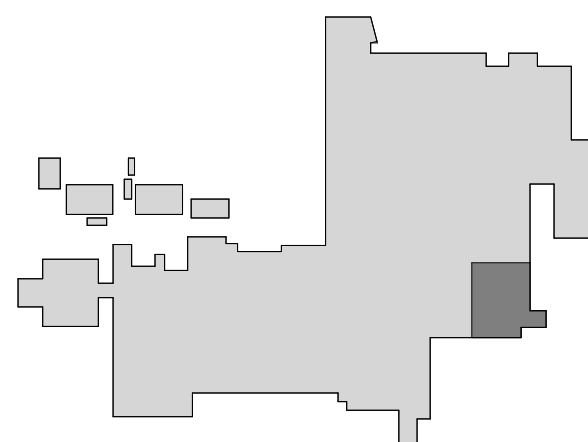

KEY PLAN
SCALE: 3/16" = 1'-0"
PLAN NORTH
TICKS 1"

ISSUED FOR BID