

SHEET NOTES

1. REFER TO DM001 FOR PROCESS GENERAL NOTES AND DESIGN CRITERIA.
2. REFER TO DM002 FOR PROCESS ABBREVIATIONS AND LEGENDS.
3. SEE DM304 - DM310 FOR ROOM 565 EQUIPMENT GENERAL ARRANGEMENTS.

POND3500 Parkway Lane
Suite 500
Peachtree Corners
Georgia 30092

Copyright © 2024 by Pond & Company. All rights reserved. No copying or duplication of these documents is allowed without the expressed written agreement of Pond & Company.

EOR/AOR SEAL

COA SEAL

CLIENT INFORMATION

Vantive

PROJECT NAME

**VANTIVE
TUBING
CLEAN ROOM**1900 AR-201
MOUNTAIN HOME,
ARKANSAS 72653

DRAWING ISSUE

DATE	DESCRIPTION
04/24/2026	ISSUED FOR BID, EQ BID
01/23/2026	ISSUED FOR APPROVAL
11/14/2025	ISSUED FOR REVIEW

DATE	DESCRIPTION
04/24/2026	ISSUED FOR BID, EQ BID
01/23/2026	ISSUED FOR APPROVAL
11/14/2025	ISSUED FOR REVIEW

DATE	DESCRIPTION
04/24/2026	ISSUED FOR BID, EQ BID
01/23/2026	ISSUED FOR APPROVAL
11/14/2025	ISSUED FOR REVIEW

DESIGNED BY:	JC
DRAWN BY:	JS
CHECKED BY:	JC
SUBMITTED BY:	CL
DATE:	04/24/2026
PROJECT #:	1241011

SHEET TITLE

**DUCT - SECTIONS
- 565 EXHAUST &
EXTRUDER
SUPPLY AIR**

SHEET NUMBER

DM428ORIGINAL SHEET SIZE:
36" X 42"0 4' 8' 12'
SCALE: 3/16" = 1'-0"

ISSUED FOR BID

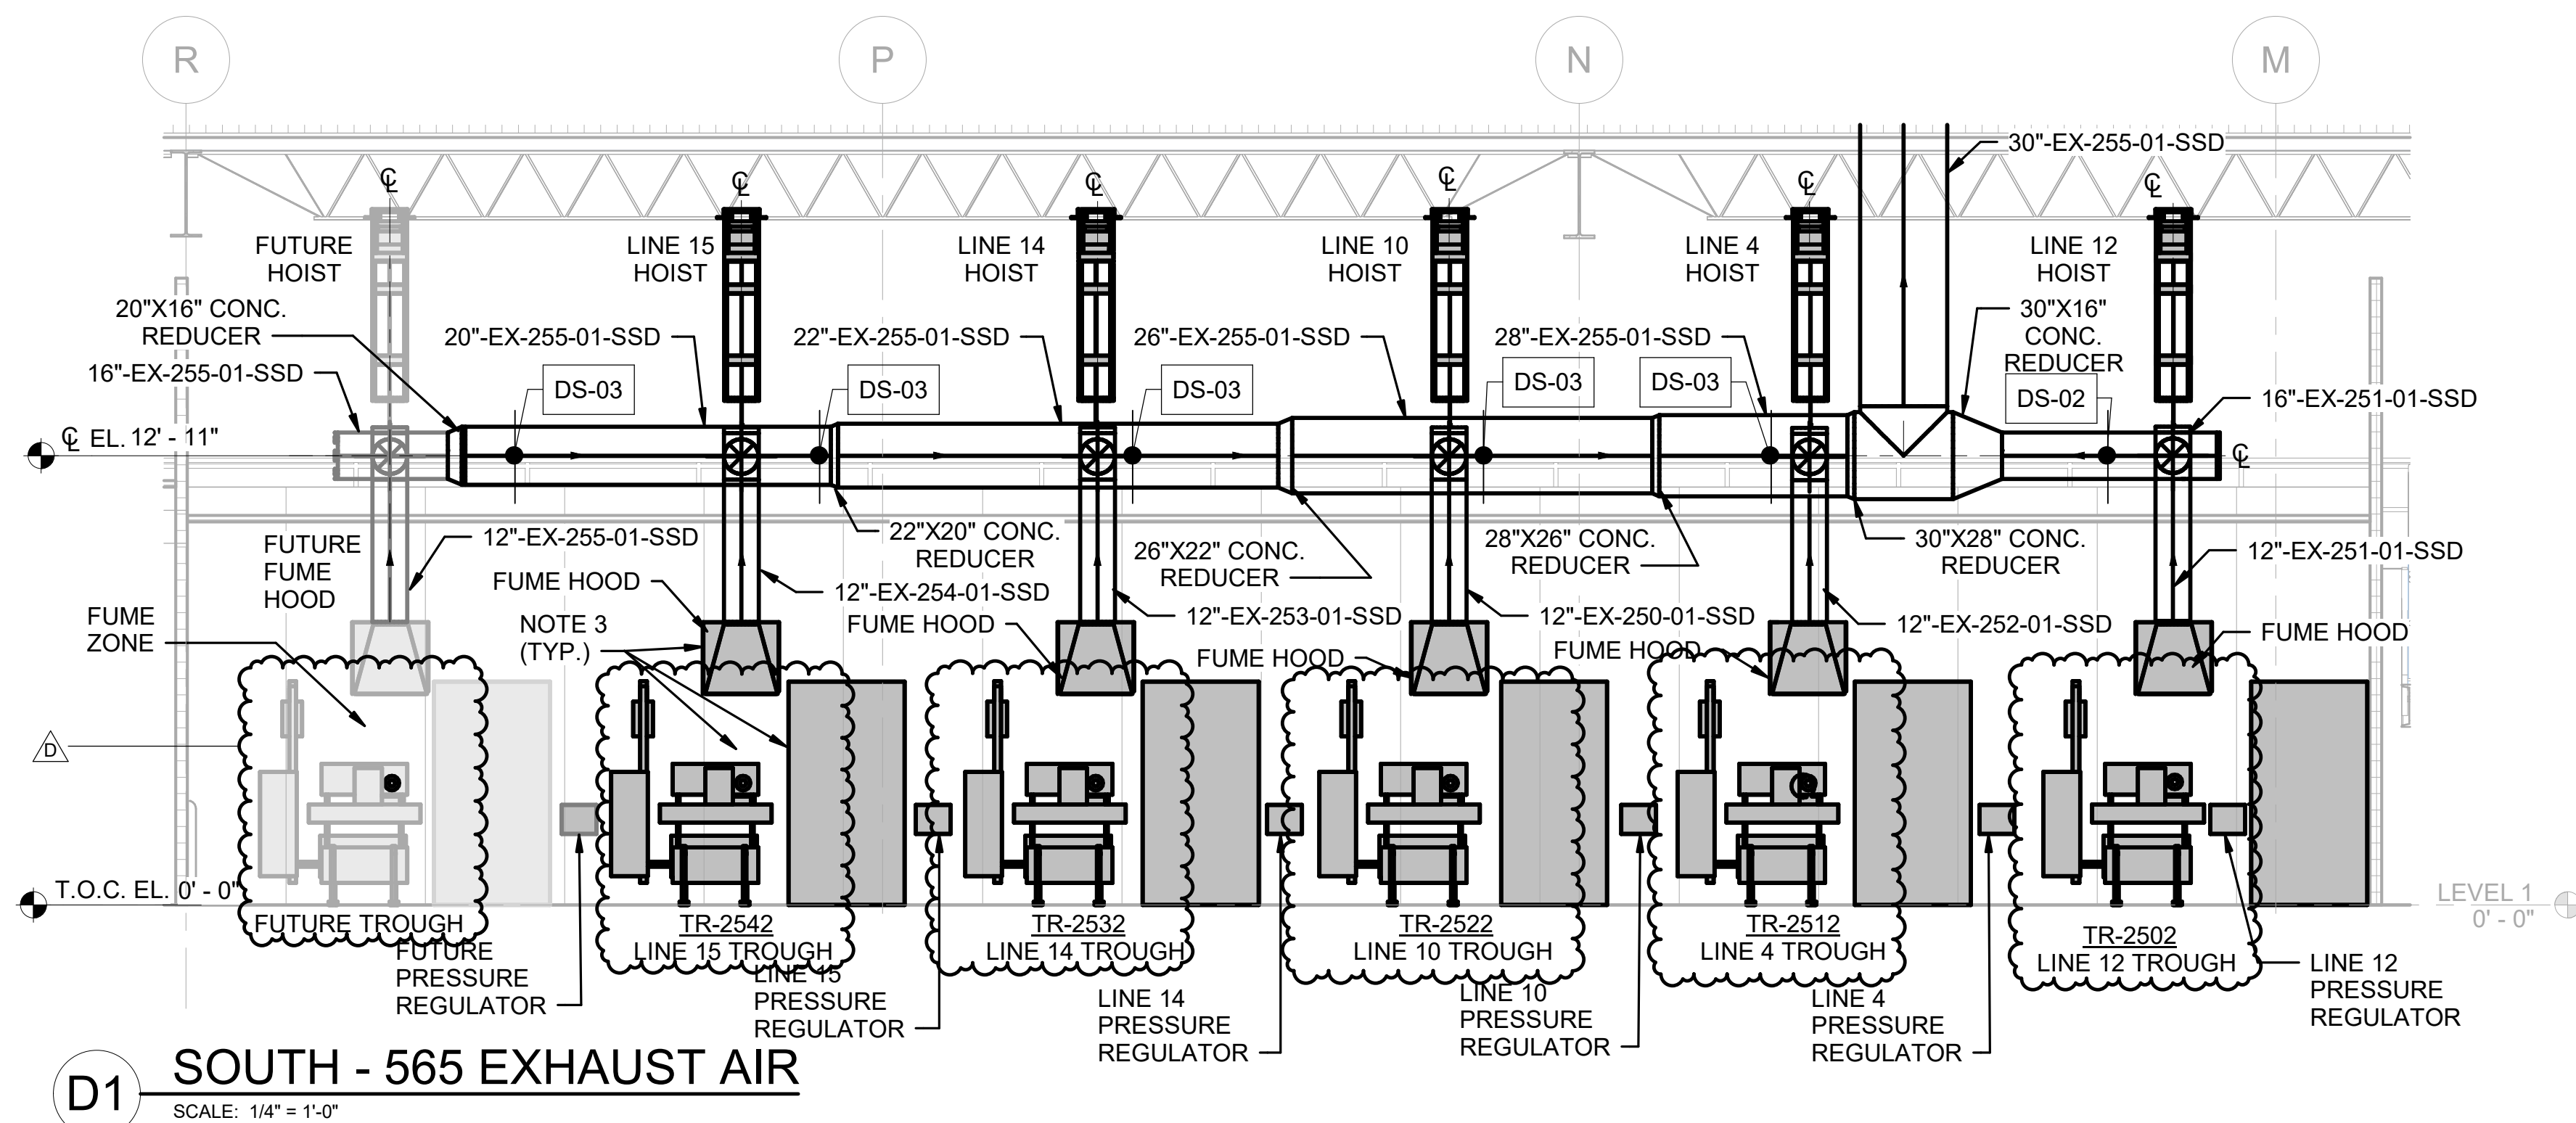
E

D

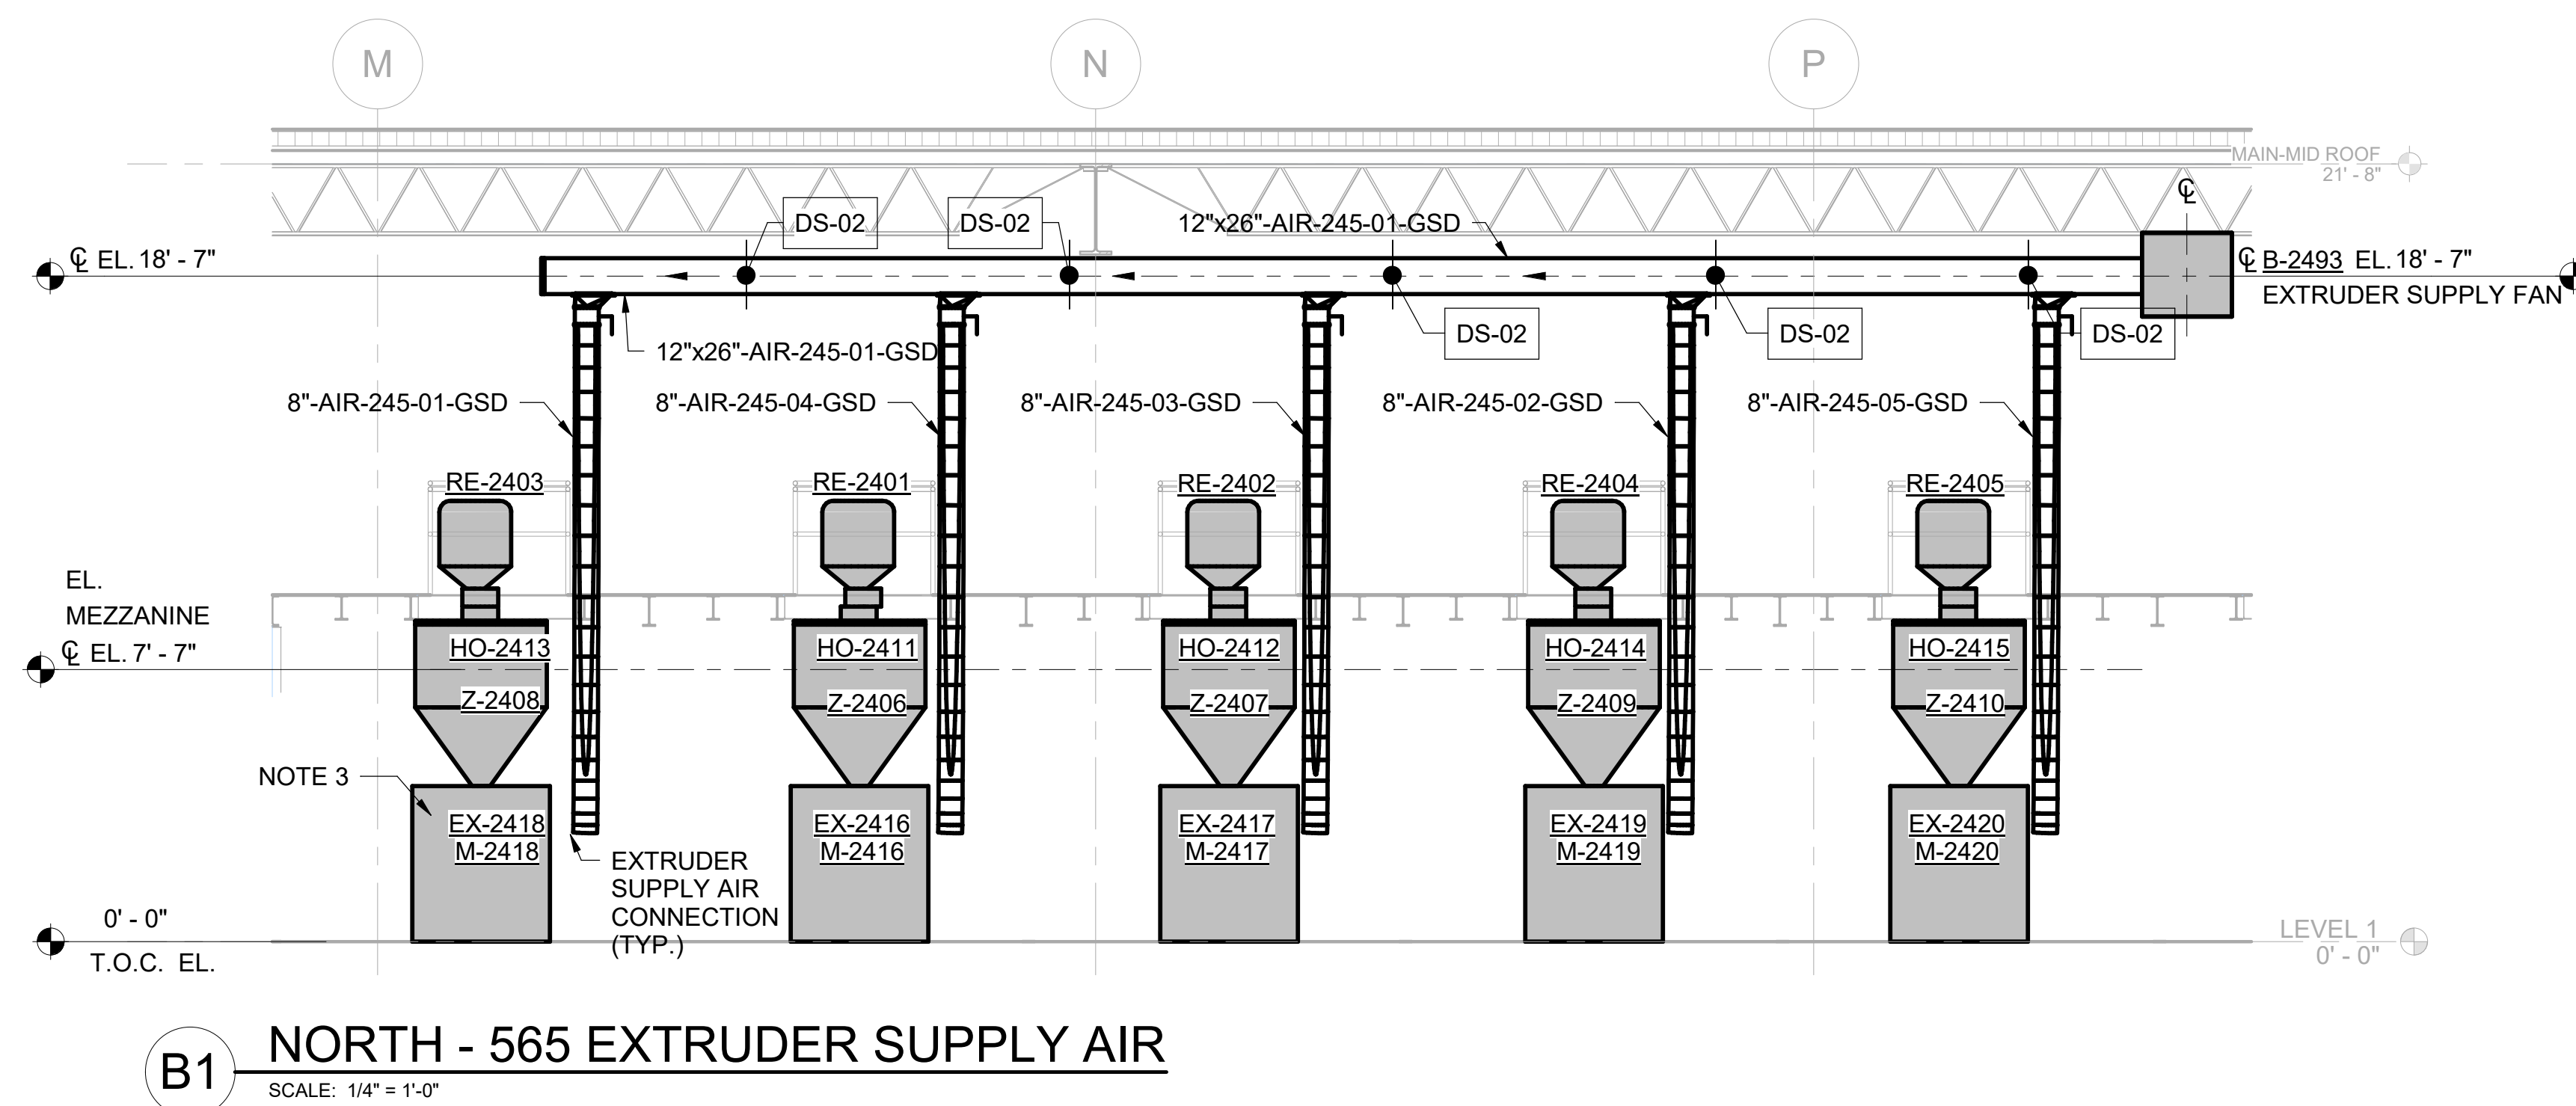
C

B

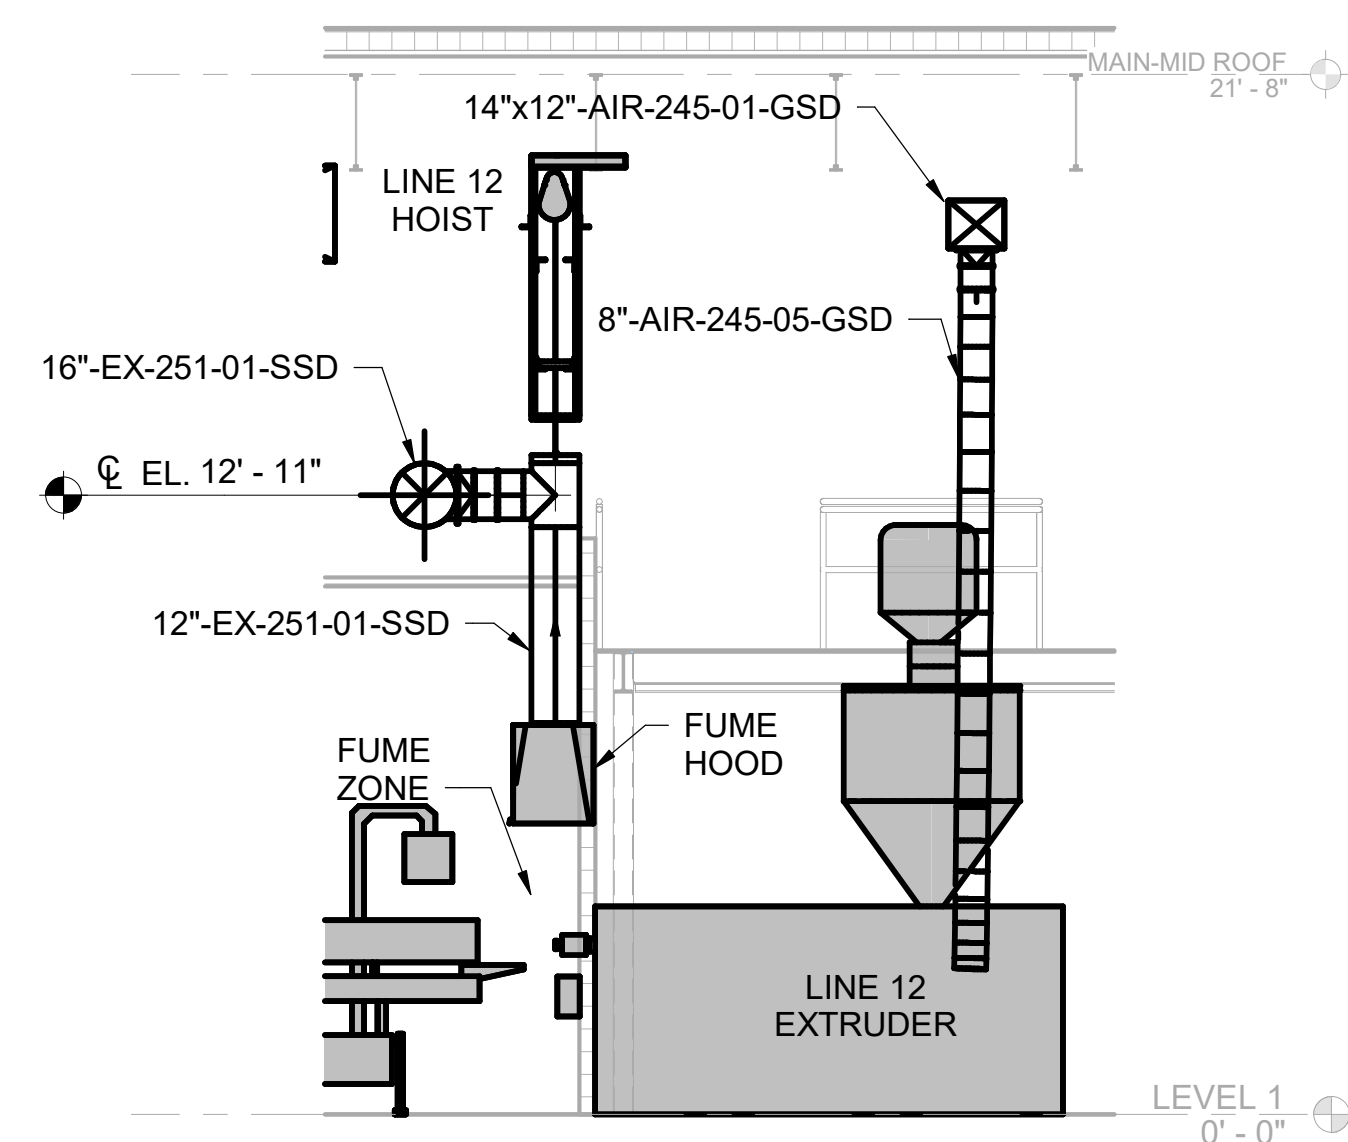
A

**D1 SOUTH - 565 EXHAUST AIR**

SCALE: 1/4" = 1'-0"

**B1 NORTH - 565 EXTRUDER SUPPLY AIR**

SCALE: 1/4" = 1'-0"

**A1 EAST - 565 EXHAUST AIR AND EXTRUDER SUPPLY AIR**

SCALE: 1/4" = 1'-0"