

E

D

C

B

A

- SHEET NOTES:**
1. SEE PIPING LINE LIST ON DMXXX FOR MATERIALS OF CONSTRUCTION.
 2. SEE EQUIPMENT LIST ON DMXXX FOR EQUIPMENT RELATED TO THIS PROJECT.
 3. SEE MANUAL VALVE LIST ON DMXXX FOR VALVE/DAMPER SELECTION AND SPECIFICATION.
 4. ALL DIMENSIONS SHOWN ARE FIELD MEASURED. CONTRACTOR TO VERIFY BEFORE INSTALLATION.
 5. ALL OUTSIDE PIPING TO BE HEAT TRACED.
 6. REFERENCE TIE POINT DWGS FOR DETAILS ON TIE POINTS.
 7. ALL EQUIPMENT DIMENSIONS, MAINTENANCE SPACE, AND FINAL PLACEMENT ARE TO BE CONFIRMED BY THE CONTRACTOR PRIOR TO INSTALLATION.
 8. ALL CONNECTION BETWEEN EQUIPMENT AND PIPING OR EQUIPMENT AND DUCT ARE TO BE CONFIRMED BY CONTRACTOR PRIOR TO INSTALLATION.
 9. ALL INSTRUMENTATION TAKEOUT AND CONNECTION SIZE TO BE VERIFIED BY THE CONTRACTOR PRIOR TO INSTALLATION.
 10. REFERENCE SHEET DM600 FOR PIPE SUPPORT DETAILS.
 11. ALL AZO EQUIPMENT IS BASED OFF 3/16 SUBMITTAL PROVIDED TO VANTIVE. ANY INFORMATION MISSING OR CLASHING WILL BE COORDINATED BY CONTRACTOR BEFORE INSTALLATION.

POND
3500 Parkway Lane
Suite 500
Peachtree Corners
Georgia 30092
Copyright © 2022 by POND & COMPANY. All rights reserved. No copying or duplication of these documents is allowed without the expressed written agreement of POND & COMPANY.

_____ EOR/AOR SEAL _____

_____ CONSULTANT _____

CLIENT INFORMATION
Vantive

PROJECT NAME
VANTIVE
TUBING
CLEAN ROOM

1900 AR-201
MOUNTAIN HOME,
ARKANSAS 72653

DRAWING ISSUE


ISSUED FOR BID	ISSUED FOR BID	ISSUED FOR BID	ISSUED FOR BID	ISSUED FOR BID
NO. 001	NO. 002	NO. 003	NO. 004	NO. 005
DATE	DATE	DATE	DATE	DATE

MARK


DESIGNED BY: AMW
DRAWN BY: AMW
CHECKED BY: JC
SUBMITTED BY: CL
DATE: 02/27/2026
PROJECT # 1241011

SHEET TITLE
**ROOM 565
AND
PUMP ROOM
ELEVATIONS**


SHEET NUMBER
DM444
SHEET 1 OF 1
ORIGINAL SHEET SIZE:
30" X 42"

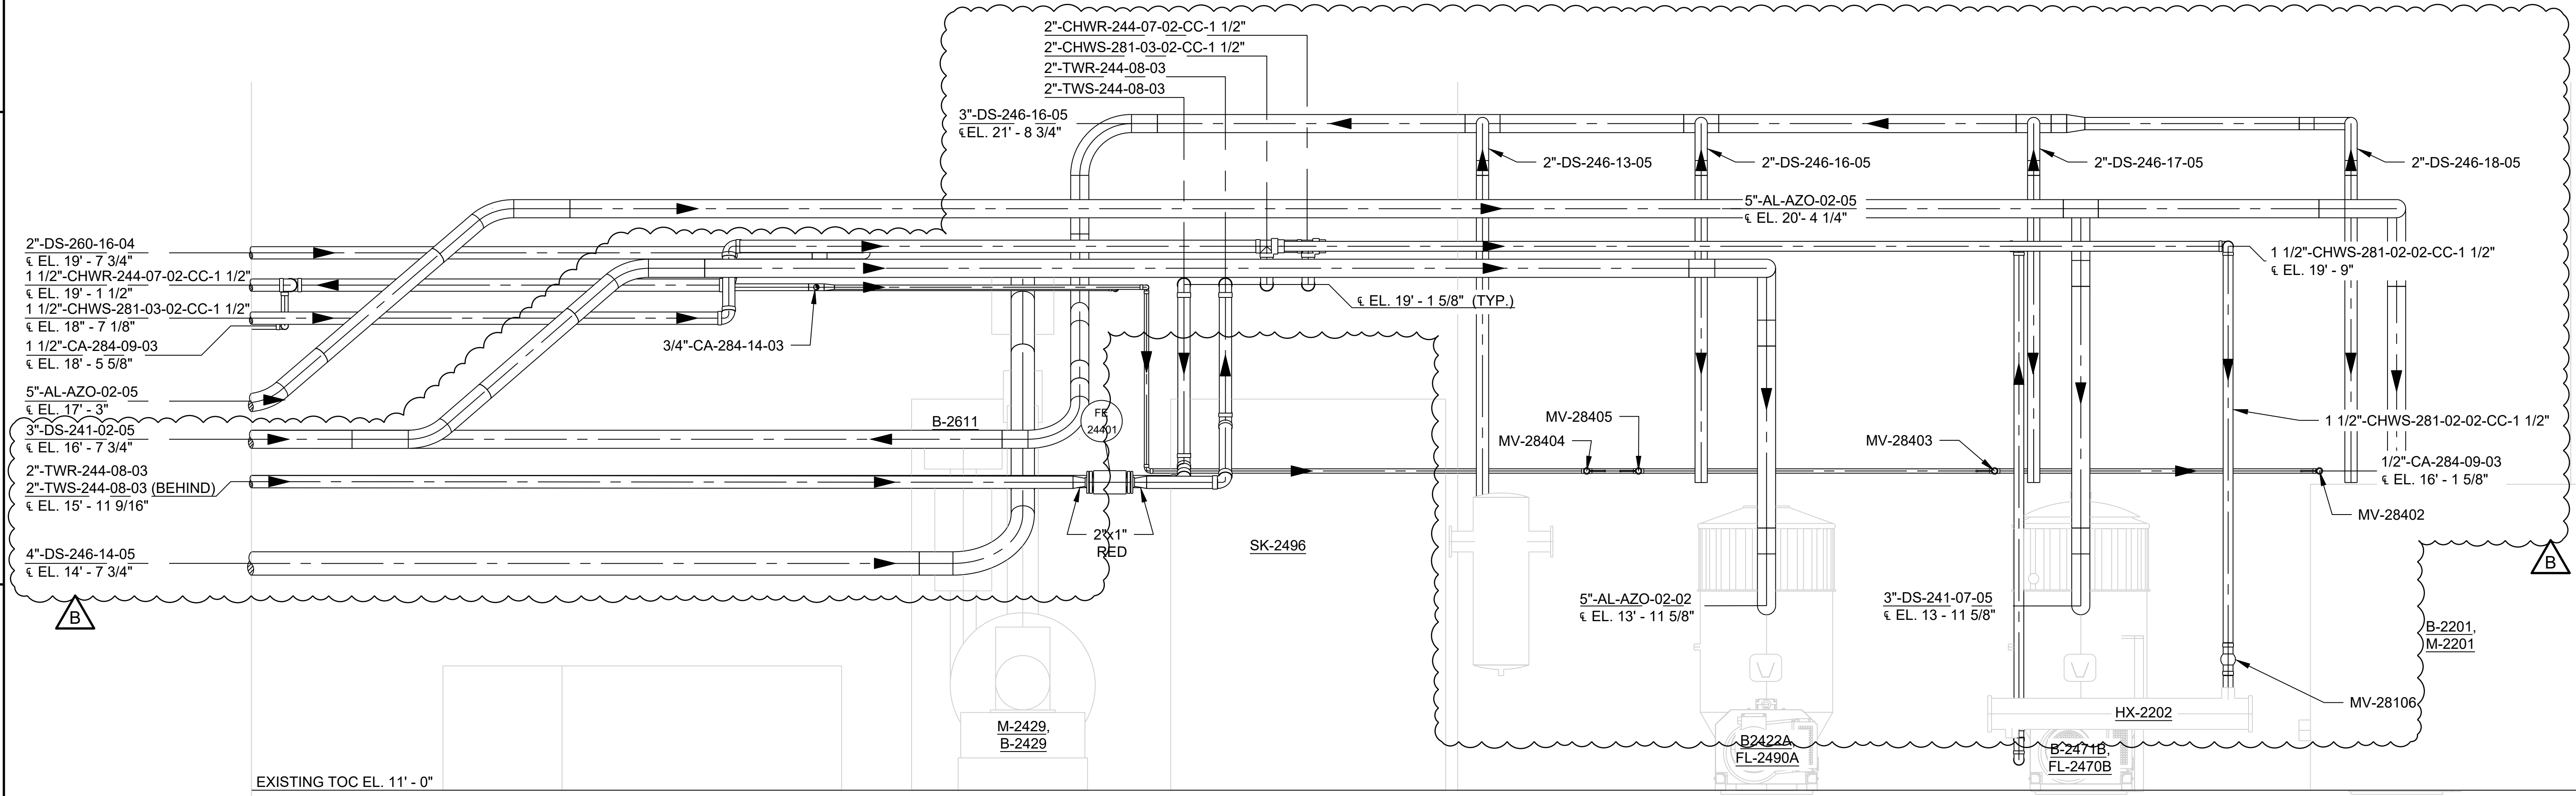

C1 PUMP ROOM ELEVATION VIEW
3/4" = 1'-0"

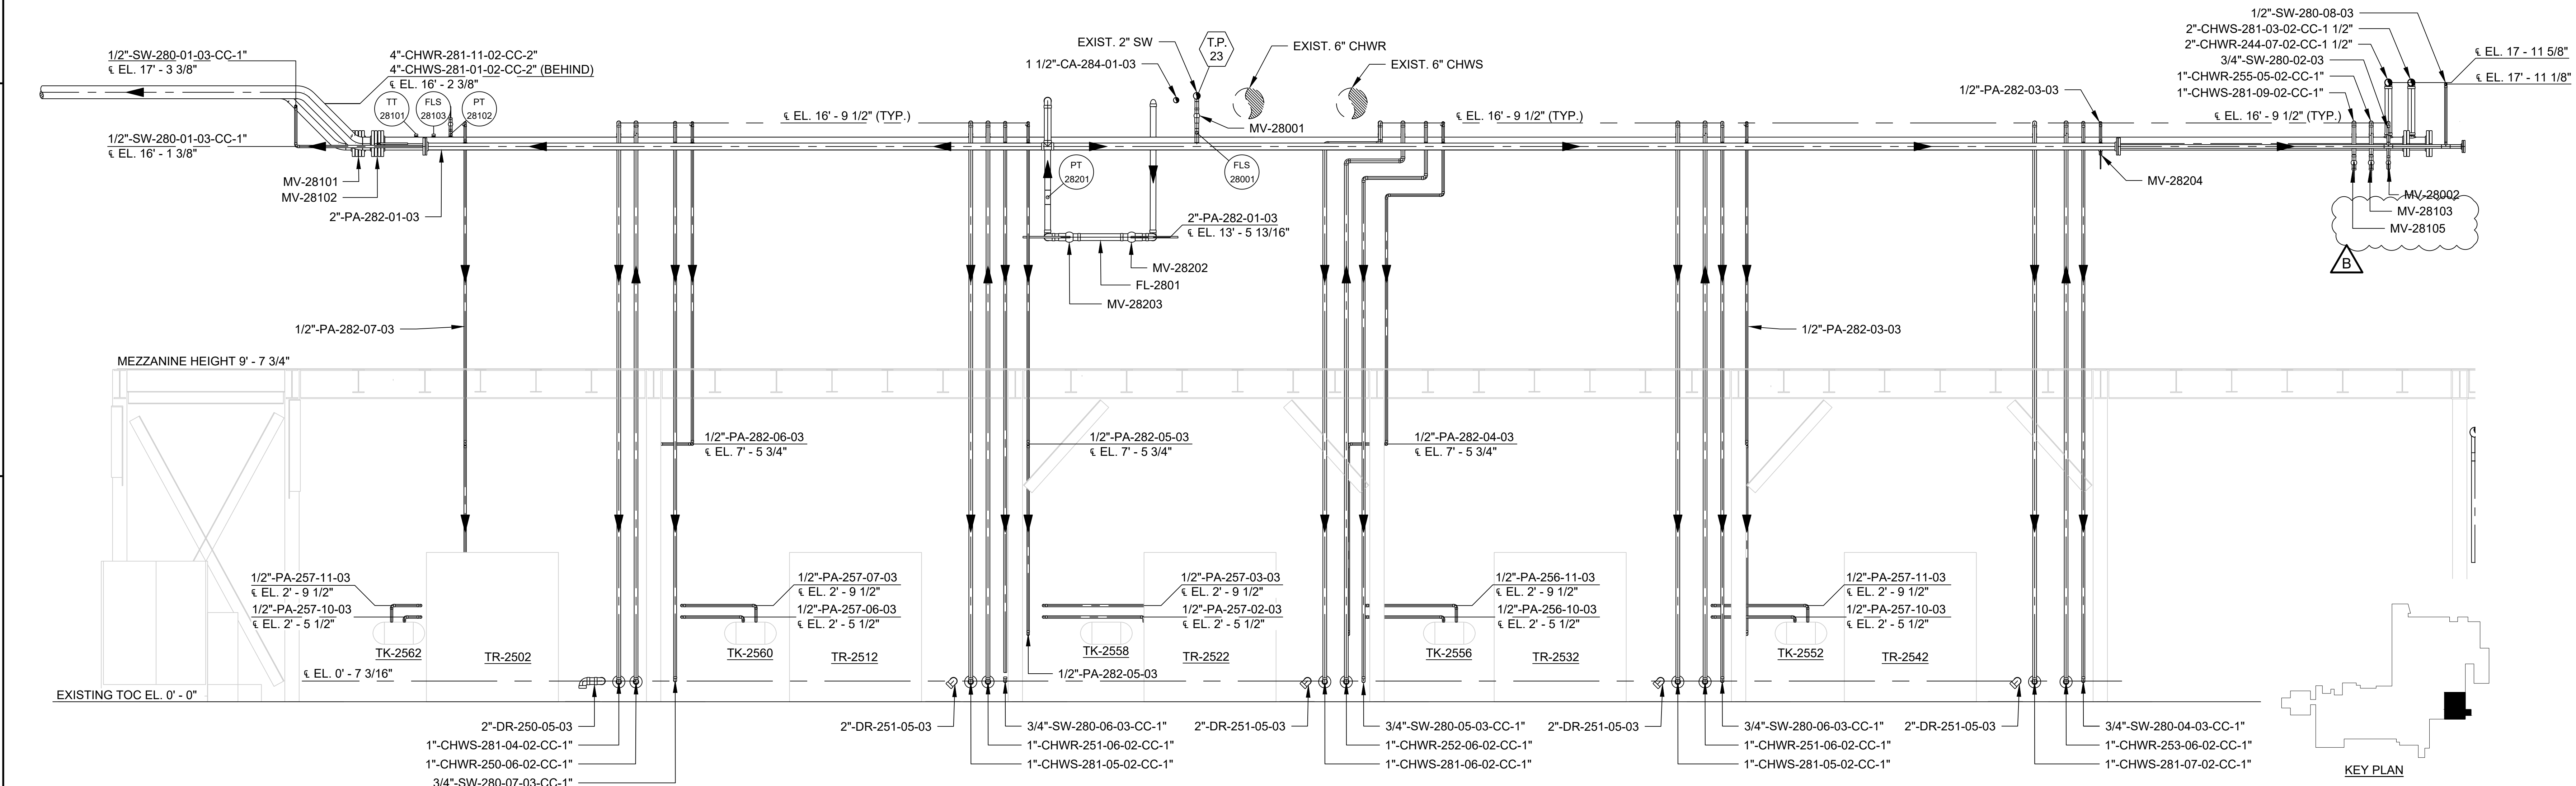

A1 ROOM 565 ELEVATION VIEW
1/2" = 1'-0"

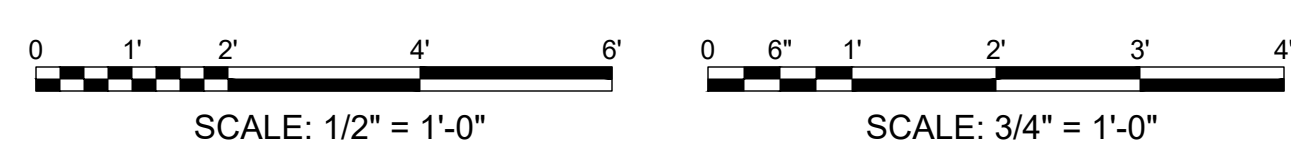

ISSUED FOR BID