


4/24/2026 6:45:35 PM Autodesk Docs/Baxter and Vantive- Mountain Home/Baxter_Vantive_Mountain Home/Baxter_Vantive_Mountain Home_Base File_STPC_V25.vnt

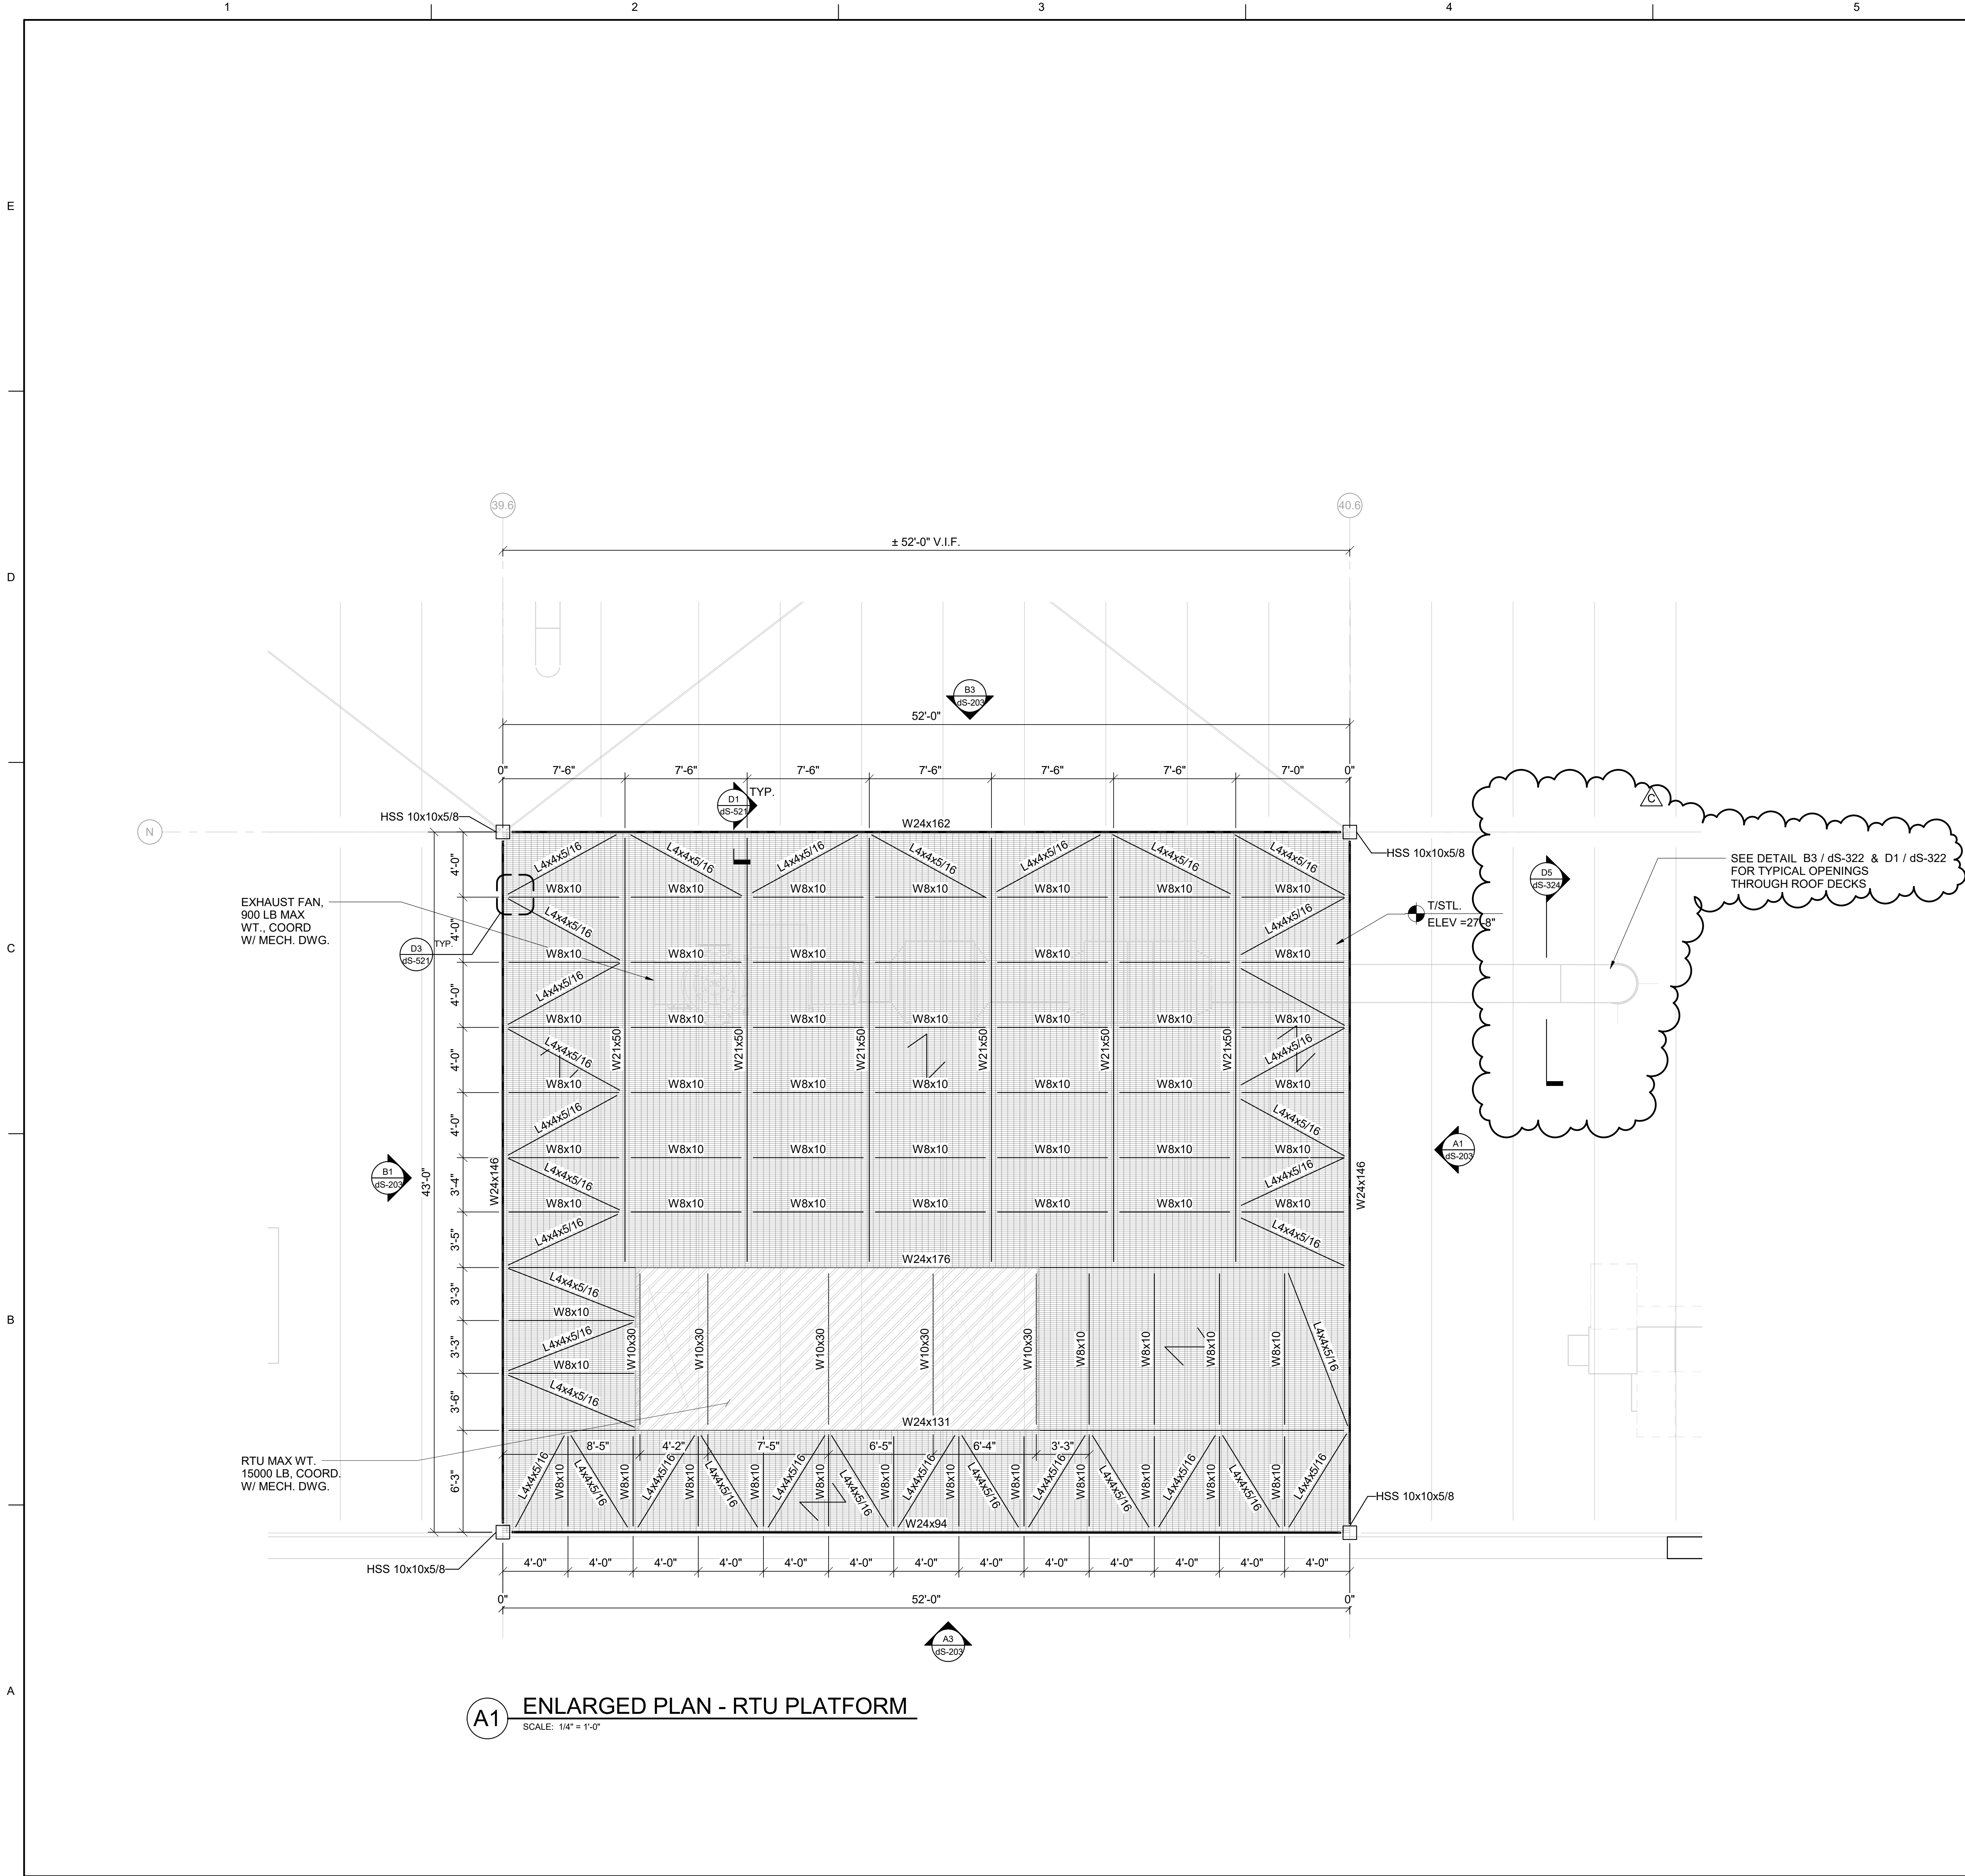


SHEET NOTES

- SEE dS-001 & dS-002 FOR GENERAL STRUCTURAL NOTES AND ABBREVIATION KEY.
- CONTRACTOR SHALL FIELD VERIFY ALL EXISTING CONDITIONS BEFORE BEGINNING ANY WORK. DEVELOPMENT OF ANY SHOP DRAWINGS, OR PROCUREMENT OR FABRICATION OF ANY MATERIALS. NOTIFY ENGINEER OF RECORD IMMEDIATELY OF ANY DISCREPANCIES.
- (E) DENOTES EXISTING.
- ALL CONNECTION DESIGN LOADS ARE SERVICE (ASD) LOADS.
- METAL GRATING: GW-100, 19-W-4 (1 1/2" X 3/16"), HOT DIPPED GALVANIZED, NONE SERRATED. PROVIDE BANDING ALONG ALL EDGES. ALL STEEL SHALL CONFORM TO ASTM A1011.
- ELEVATION = 0'-0" CORRESPONDS TO EXISTING FINISHED FLOOR ELEVATION

MEMBER TYPE	AXIAL	SHEAR
W24	8 K	50 K
W8	5 K	5 K
W10	6 K	6 K
L4X4	5 K	-
W21	5 K	10 K
TIE ROD	8 K	-

SHEET LEGEND

- STEEL GRATING, SEE NOTE 5
- DIRECTION OF GRATING SPAN
- ROOF DECK OPENING, SEE DETAIL D1 / dS-322
- RTU, COORD W/ MECHANICAL DRAWINGS

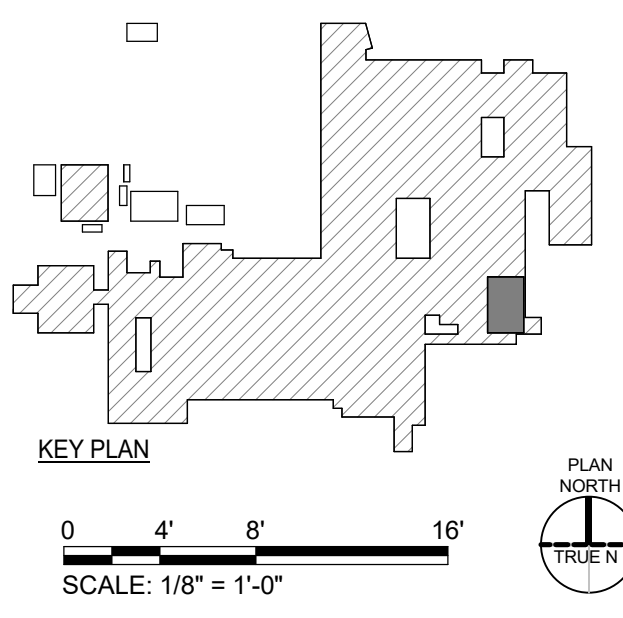

POND
3500 Parkway Lane
Suite 500
Peachtree Corners
Georgia 30092
Copyright © 2025 by Pond & Company. All rights reserved. No copying or duplication of these documents is allowed without the expressed written agreement of Pond & Company.

EOR/AOR SEAL

COA SEAL

CLIENT INFORMATION

PROJECT NAME
VANTIVE TUBING CLEAN ROOM

1900 AR-201
MOUNTAIN HOME,
ARKANSAS 72653

DRAWING ISSUE

DATE	DESCRIPTION
04/24/2026	ISSUED FOR BID, EQ BID
07/24/2026	ISSUED FOR APPROVAL
07/24/2026	ISSUED FOR APPROVAL

SHEET TITLE
ENLARGED PLAN-RTU PLATFORM

SHEET NUMBER
dS-153

ORIGINAL SHEET SIZE:
30" X 42"

ISSUED FOR BID