
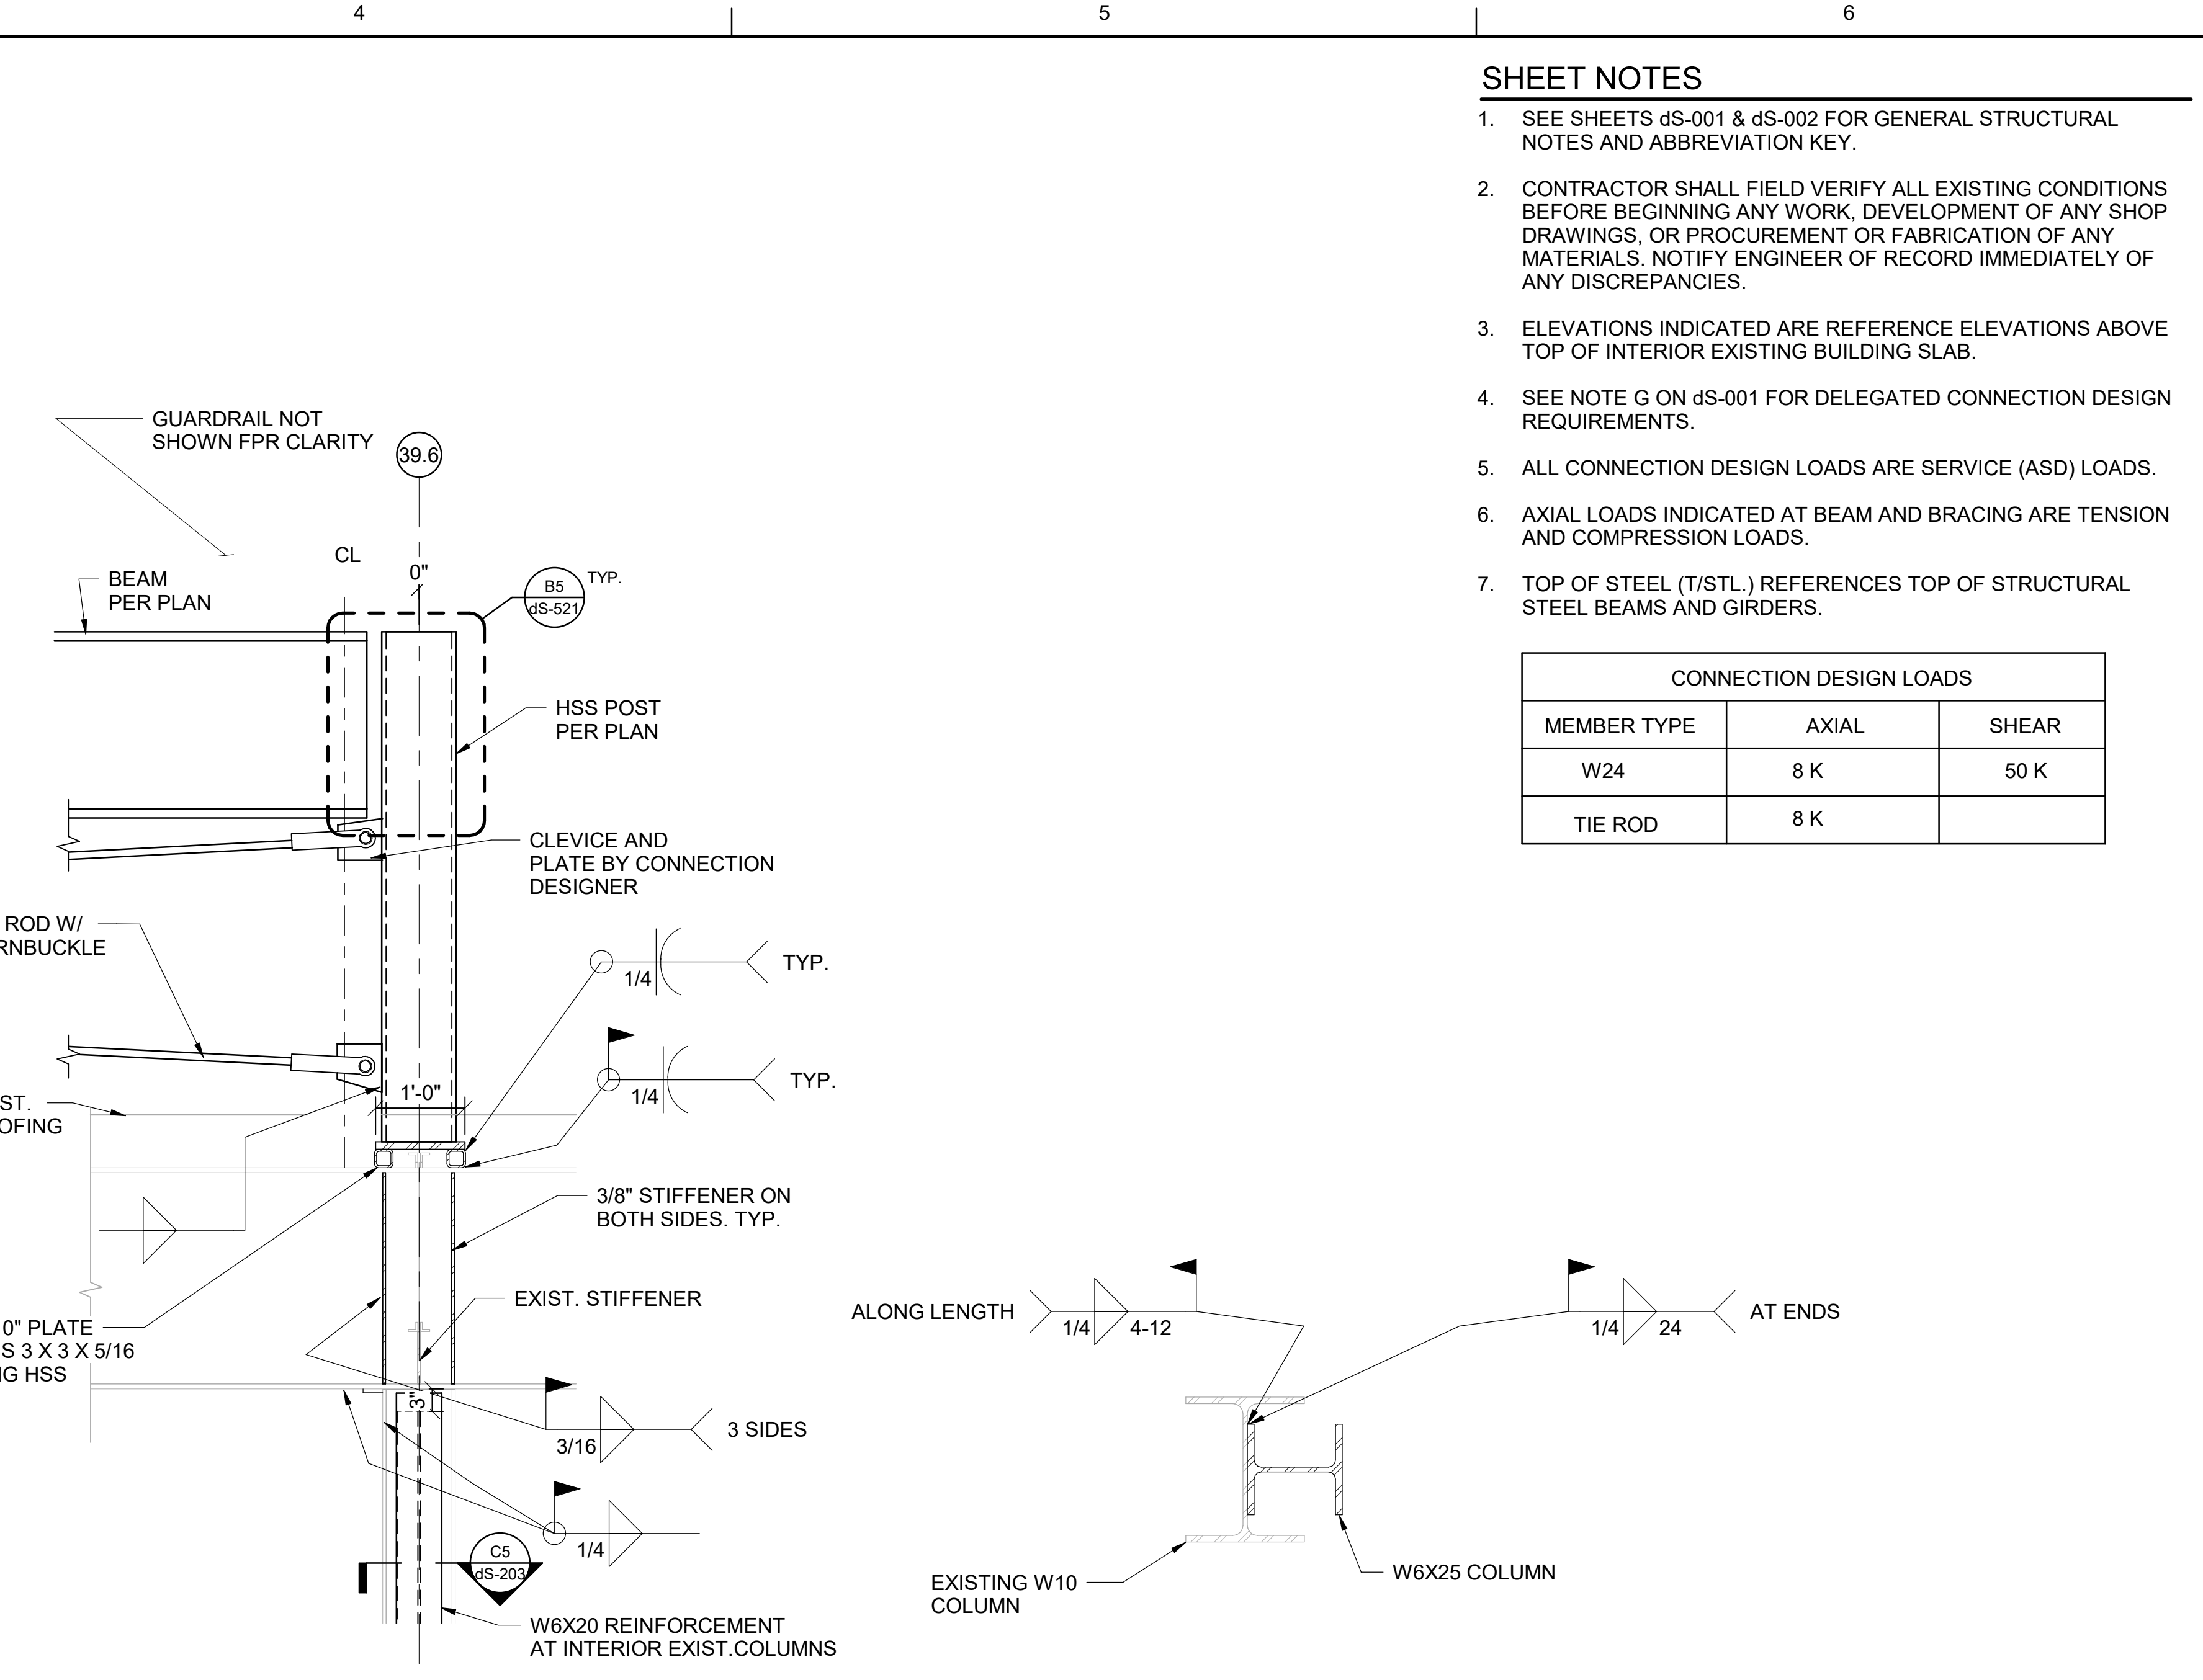
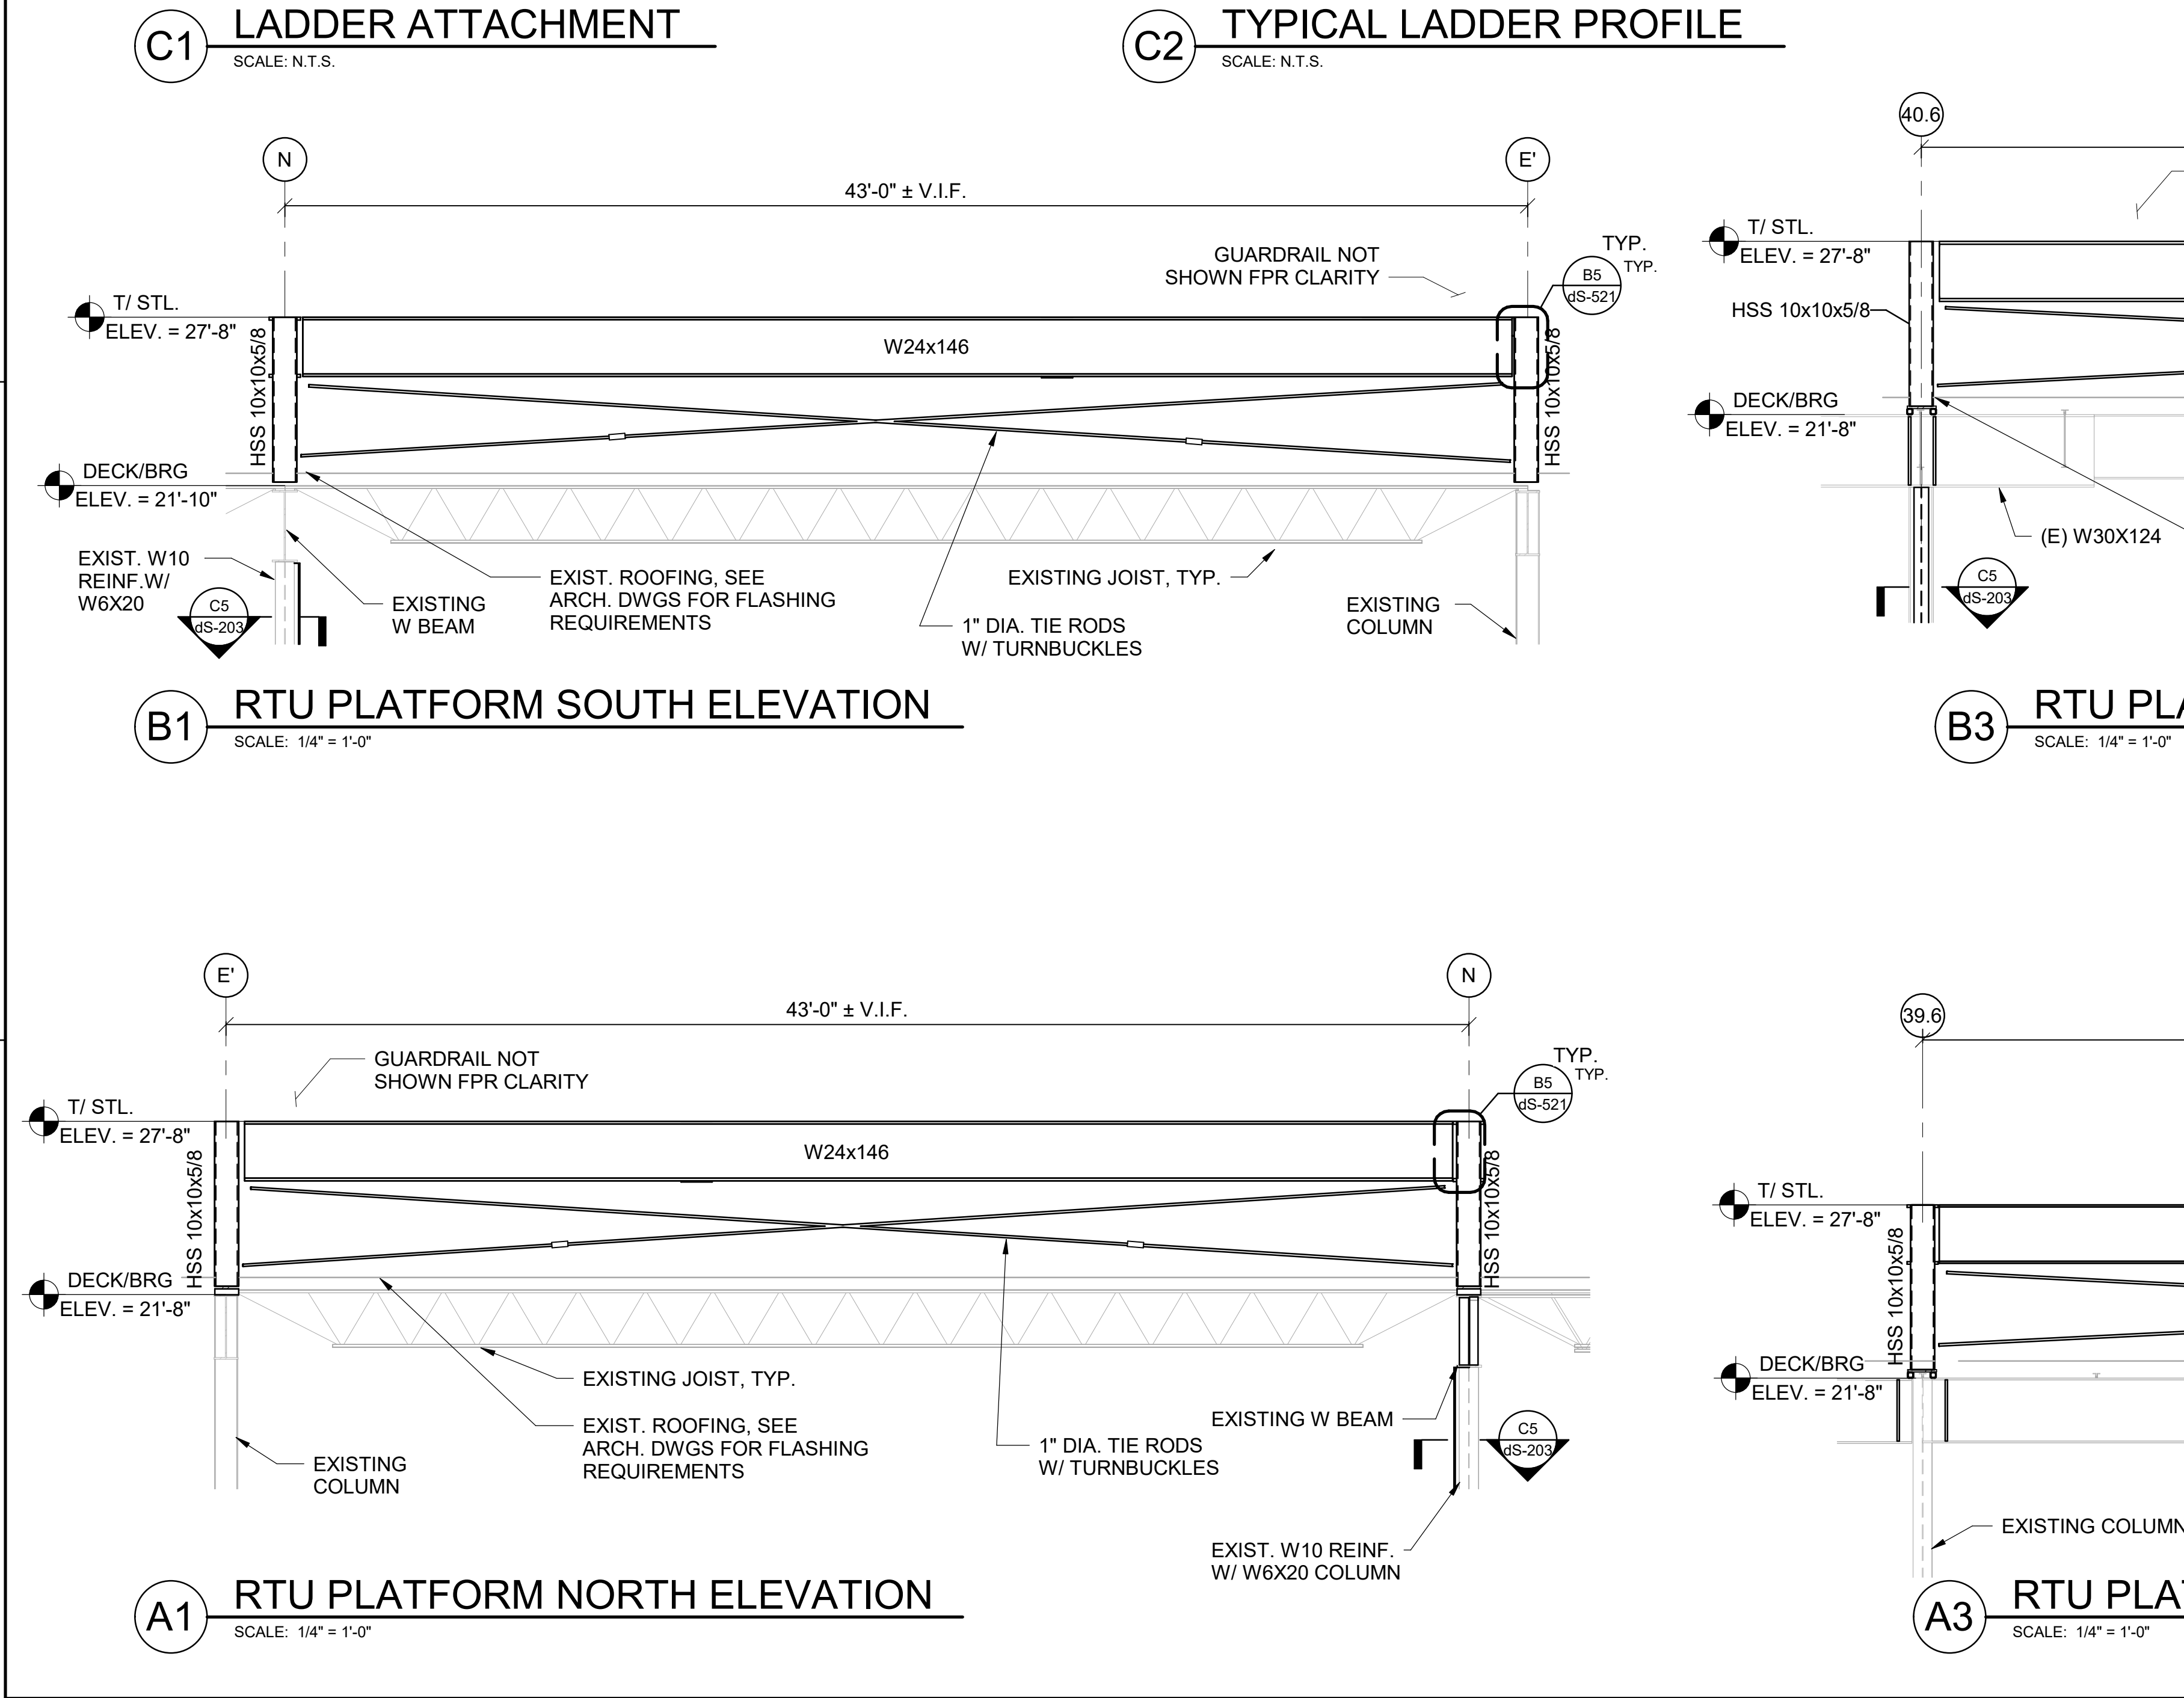


4/24/2026 6:49:04 PM Autodesk Docs/Baxter and Vantive Mountain Home/BAXTER_VANTIVE_Mountain Home/Basic Master Base File_STPC_V25.vit

E
D
C
B
A

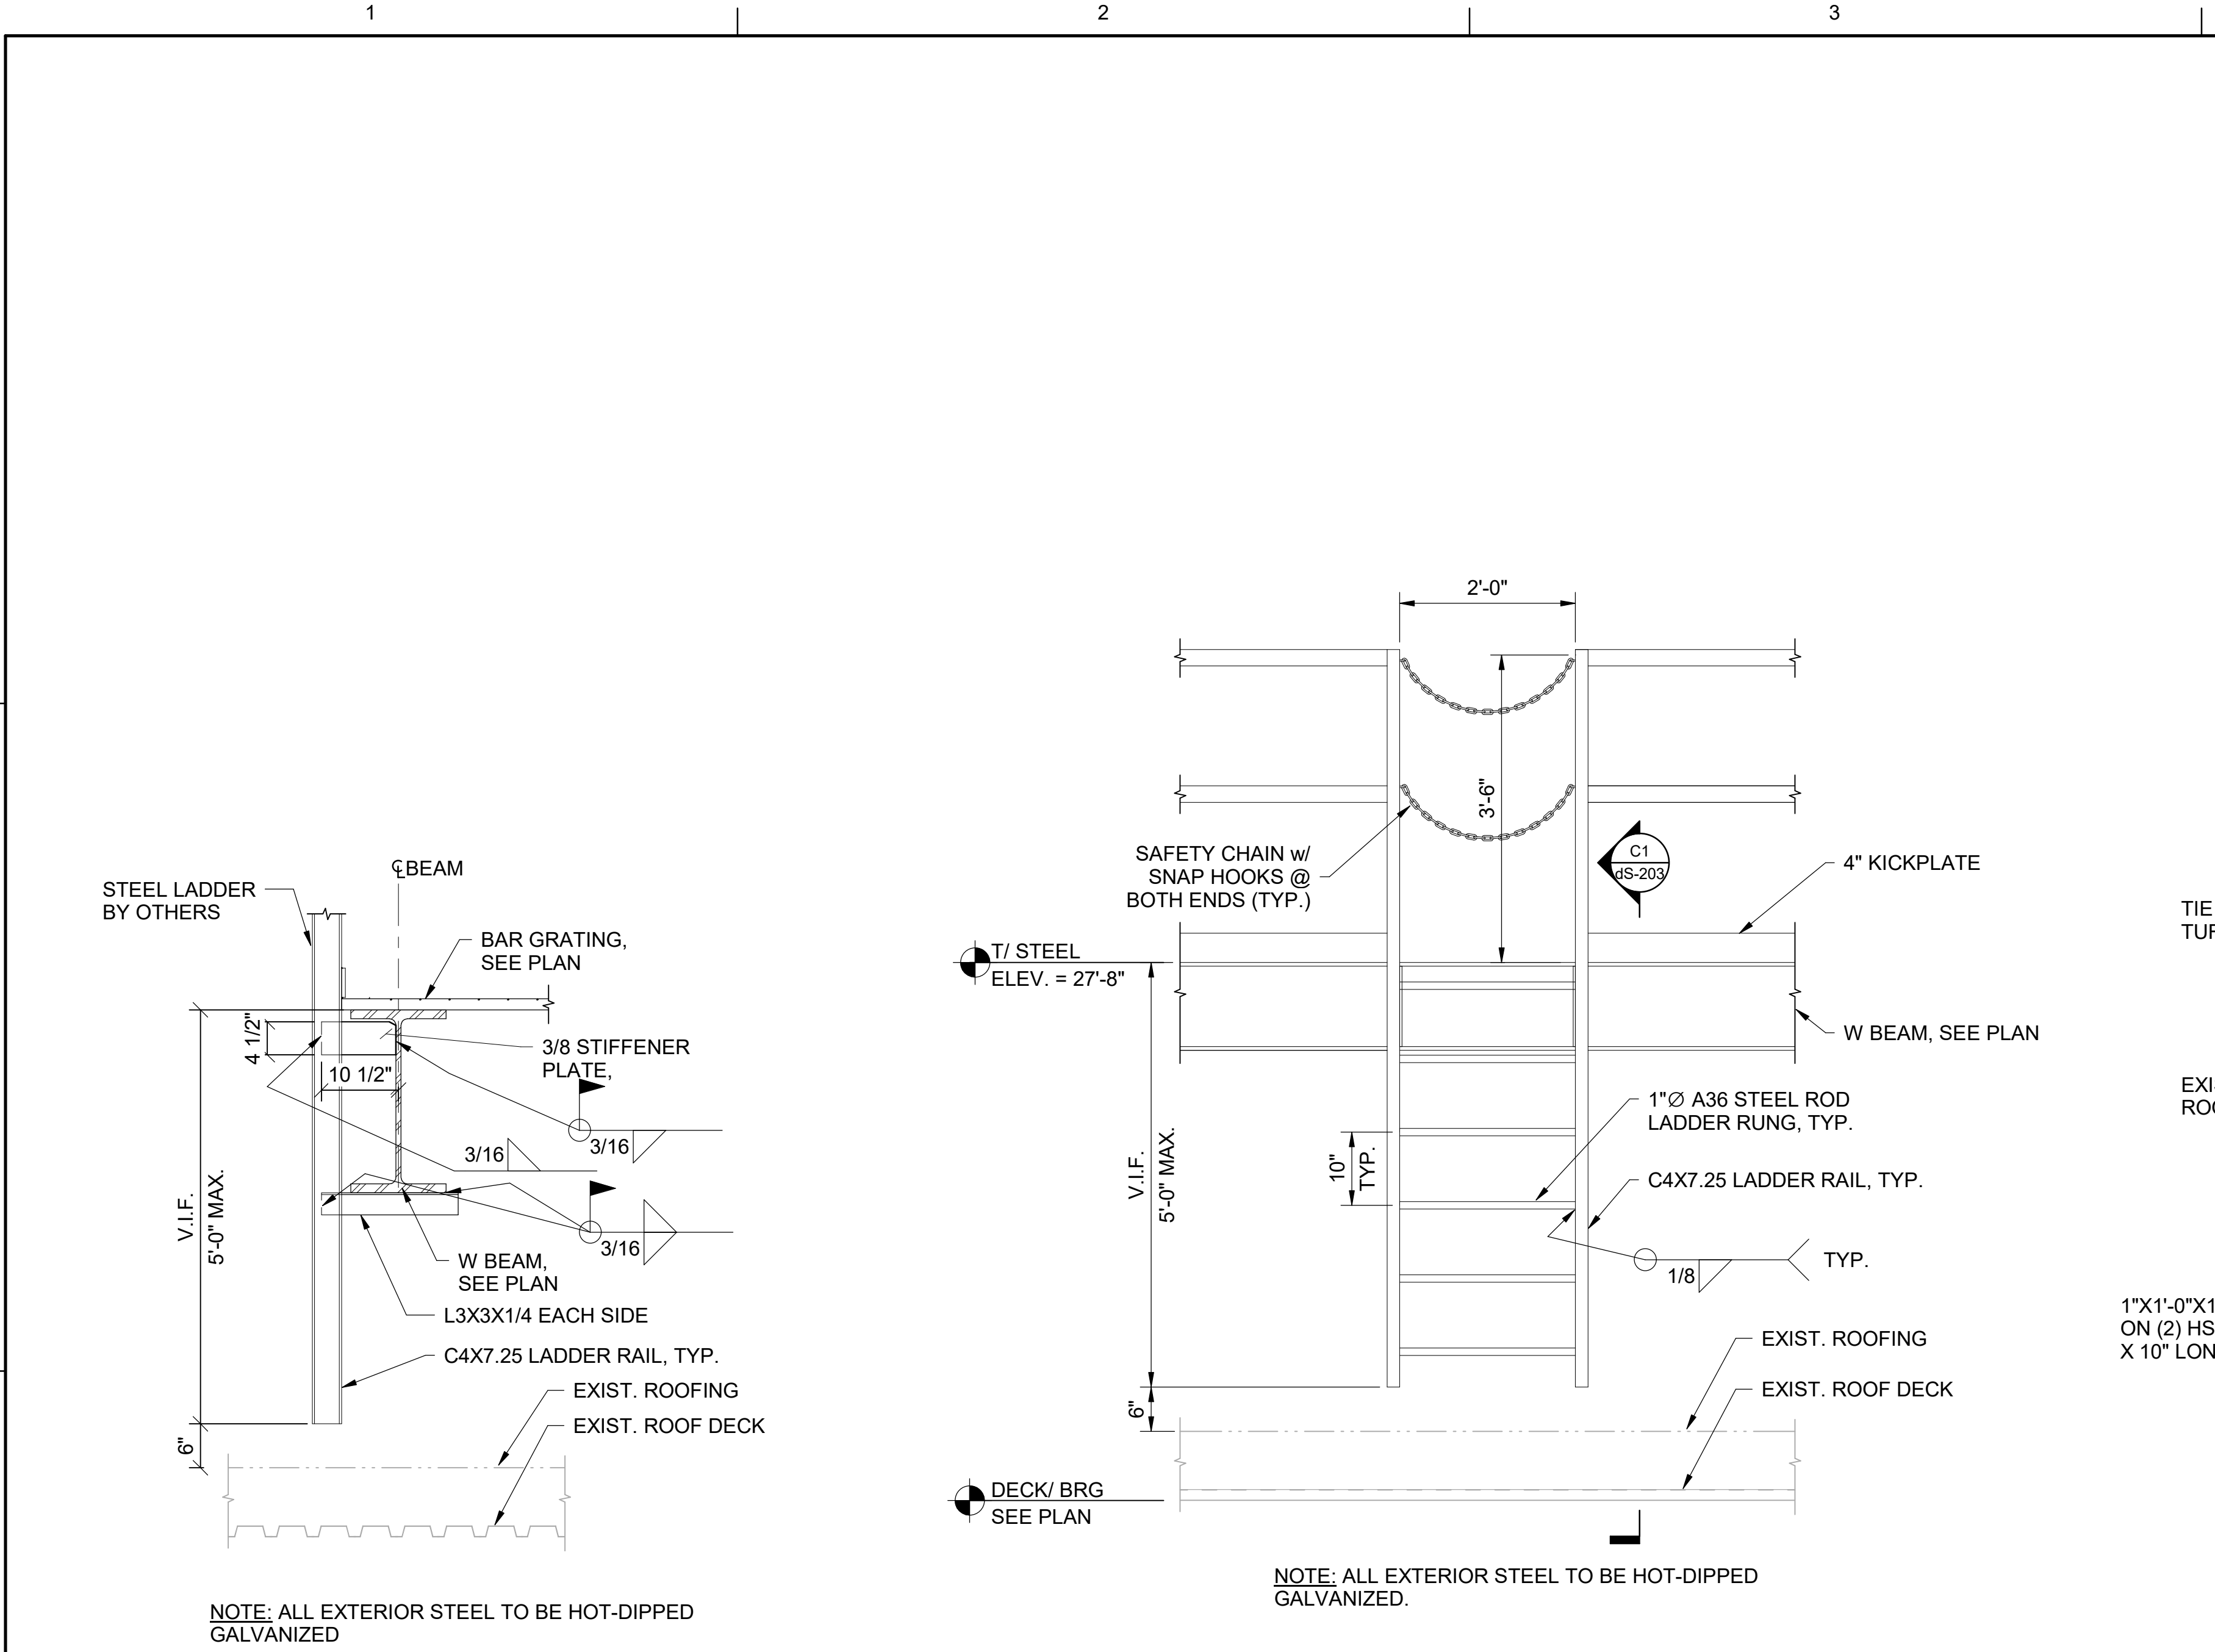

SHEET NOTES

- SEE SHEETS dS-001 & dS-002 FOR GENERAL STRUCTURAL NOTES AND ABBREVIATION KEY.
- CONTRACTOR SHALL FIELD VERIFY ALL EXISTING CONDITIONS BEFORE BEGINNING ANY WORK, DEVELOPMENT OF ANY SHOP DRAWINGS, OR PROCUREMENT OR FABRICATION OF ANY MATERIALS. NOTIFY ENGINEER OF RECORD IMMEDIATELY OF ANY DISCREPANCIES.
- ELEVATIONS INDICATED ARE REFERENCE ELEVATIONS ABOVE TOP OF INTERIOR EXISTING BUILDING SLAB.
- SEE NOTE G ON dS-001 FOR DELEGATED CONNECTION DESIGN REQUIREMENTS.
- ALL CONNECTION DESIGN LOADS ARE SERVICE (ASD) LOADS.
- AXIAL LOADS INDICATED AT BEAM AND BRACING ARE TENSION AND COMPRESSION LOADS.
- TOP OF STEEL (T/STL.) REFERENCES TOP OF STRUCTURAL STEEL BEAMS AND GIRDERS.

CONNECTION DESIGN LOADS		
MEMBER TYPE	AXIAL	SHEAR
W24	8 K	50 K
TIE ROD	8 K	

POND

3500 Parkway Lane
Suite 500
Peachtree Corners
Georgia 30092

Copyright © 2025 by POND & COMPANY. All rights reserved. No copying or duplication of these documents is allowed without the expressed written agreement of POND & COMPANY.

EOR/AOR SEAL

COA SEAL

CLIENT INFORMATION

PROJECT NAME

VANTIVE TUBING CLEAN ROOM

1900 AR-201
MOUNTAIN HOME,
ARKANSAS 72653

DRAWING ISSUE

04/24/2026	ISSUED FOR BID, EQ BID
07/23/2026	ISSUED FOR APPROVAL
07/23/2026	DATE

ISSUED FOR BID, EQ BID
ISSUED FOR APPROVAL
DATE

C
A
MARK

DESIGNED BY: TR
DRAWN BY: TR
CHECKED BY: AB
SUBMITTED BY: MM
DATE: 04/24/2026
PROJECT #: 1241011


SHEET TITLE

FRAMING SECTIONS & ELEVATIONS

SHEET NUMBER

dS-203

ORIGINAL SHEET SIZE:
36" X 42"

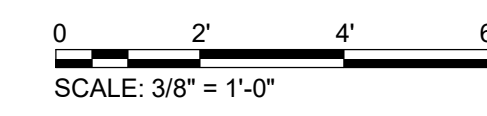

ISSUED FOR BID