

1. SEE SHEETS dS-001 & dS-002 FOR GENERAL STRUCTURAL NOTES AND ABBREVIATION KEY.
2. CONTRACTOR SHALL FIELD VERIFY ALL EXISTING CONDITIONS BEFORE BEGINNING ANY WORK, DEVELOPMENT OF ANY SHOP DRAWINGS, OR PROCUREMENT OR FABRICATION OF ANY MATERIALS. NOTIFY ENGINEER OF RECORD IMMEDIATELY OF ANY DISCREPANCIES.
3. INDICATED LAYOUT OF EXISTING FOUNDATIONS IS PROVIDED FOR SCHEMATIC PURPOSES ONLY. CONTRACTOR SHALL NOT CUT INTO OR DISTURB ANY PORTION OF THE EXISTING FOUNDATIONS, UNLESS NOTED OTHERWISE.

3500 Parkway Lane
Suite 500
Peachtree Corners
Georgia 30092

copyright © 2025 by Pond & Company. All rights reserved. No copying or duplication of these documents is allowed without the expressed written agreement of Pond & Company.

FOR/AOR SEAL

COA SEAL

CLIENT INFORMATION

PROJECT NAME

WANTIVE TUBING CLEAN ROOM

1900 AR-201
MOUNTAIN HOME,
ARKANSAS 72653

DRAWING ISSUE

DATE

ISSUED FOR BID, EQ BID	ISSUED FOR BID	ISSUED FOR APPROVAL	DESCRIPTION

MARK	A	B	C
------	---	---	---

DESIGNED BY: TR
DRAWN BY: TR
CHECKED BY: WH
SUBMITTED BY: MM
DATE: 04/24/2026
PROJECT #: 1241011


SHEET TITLE

ROOM 565
DEMOLITION PLAN


SHEET NUMBER

dSD102

ORIGINAL SHEET SIZE:
30" X 42"

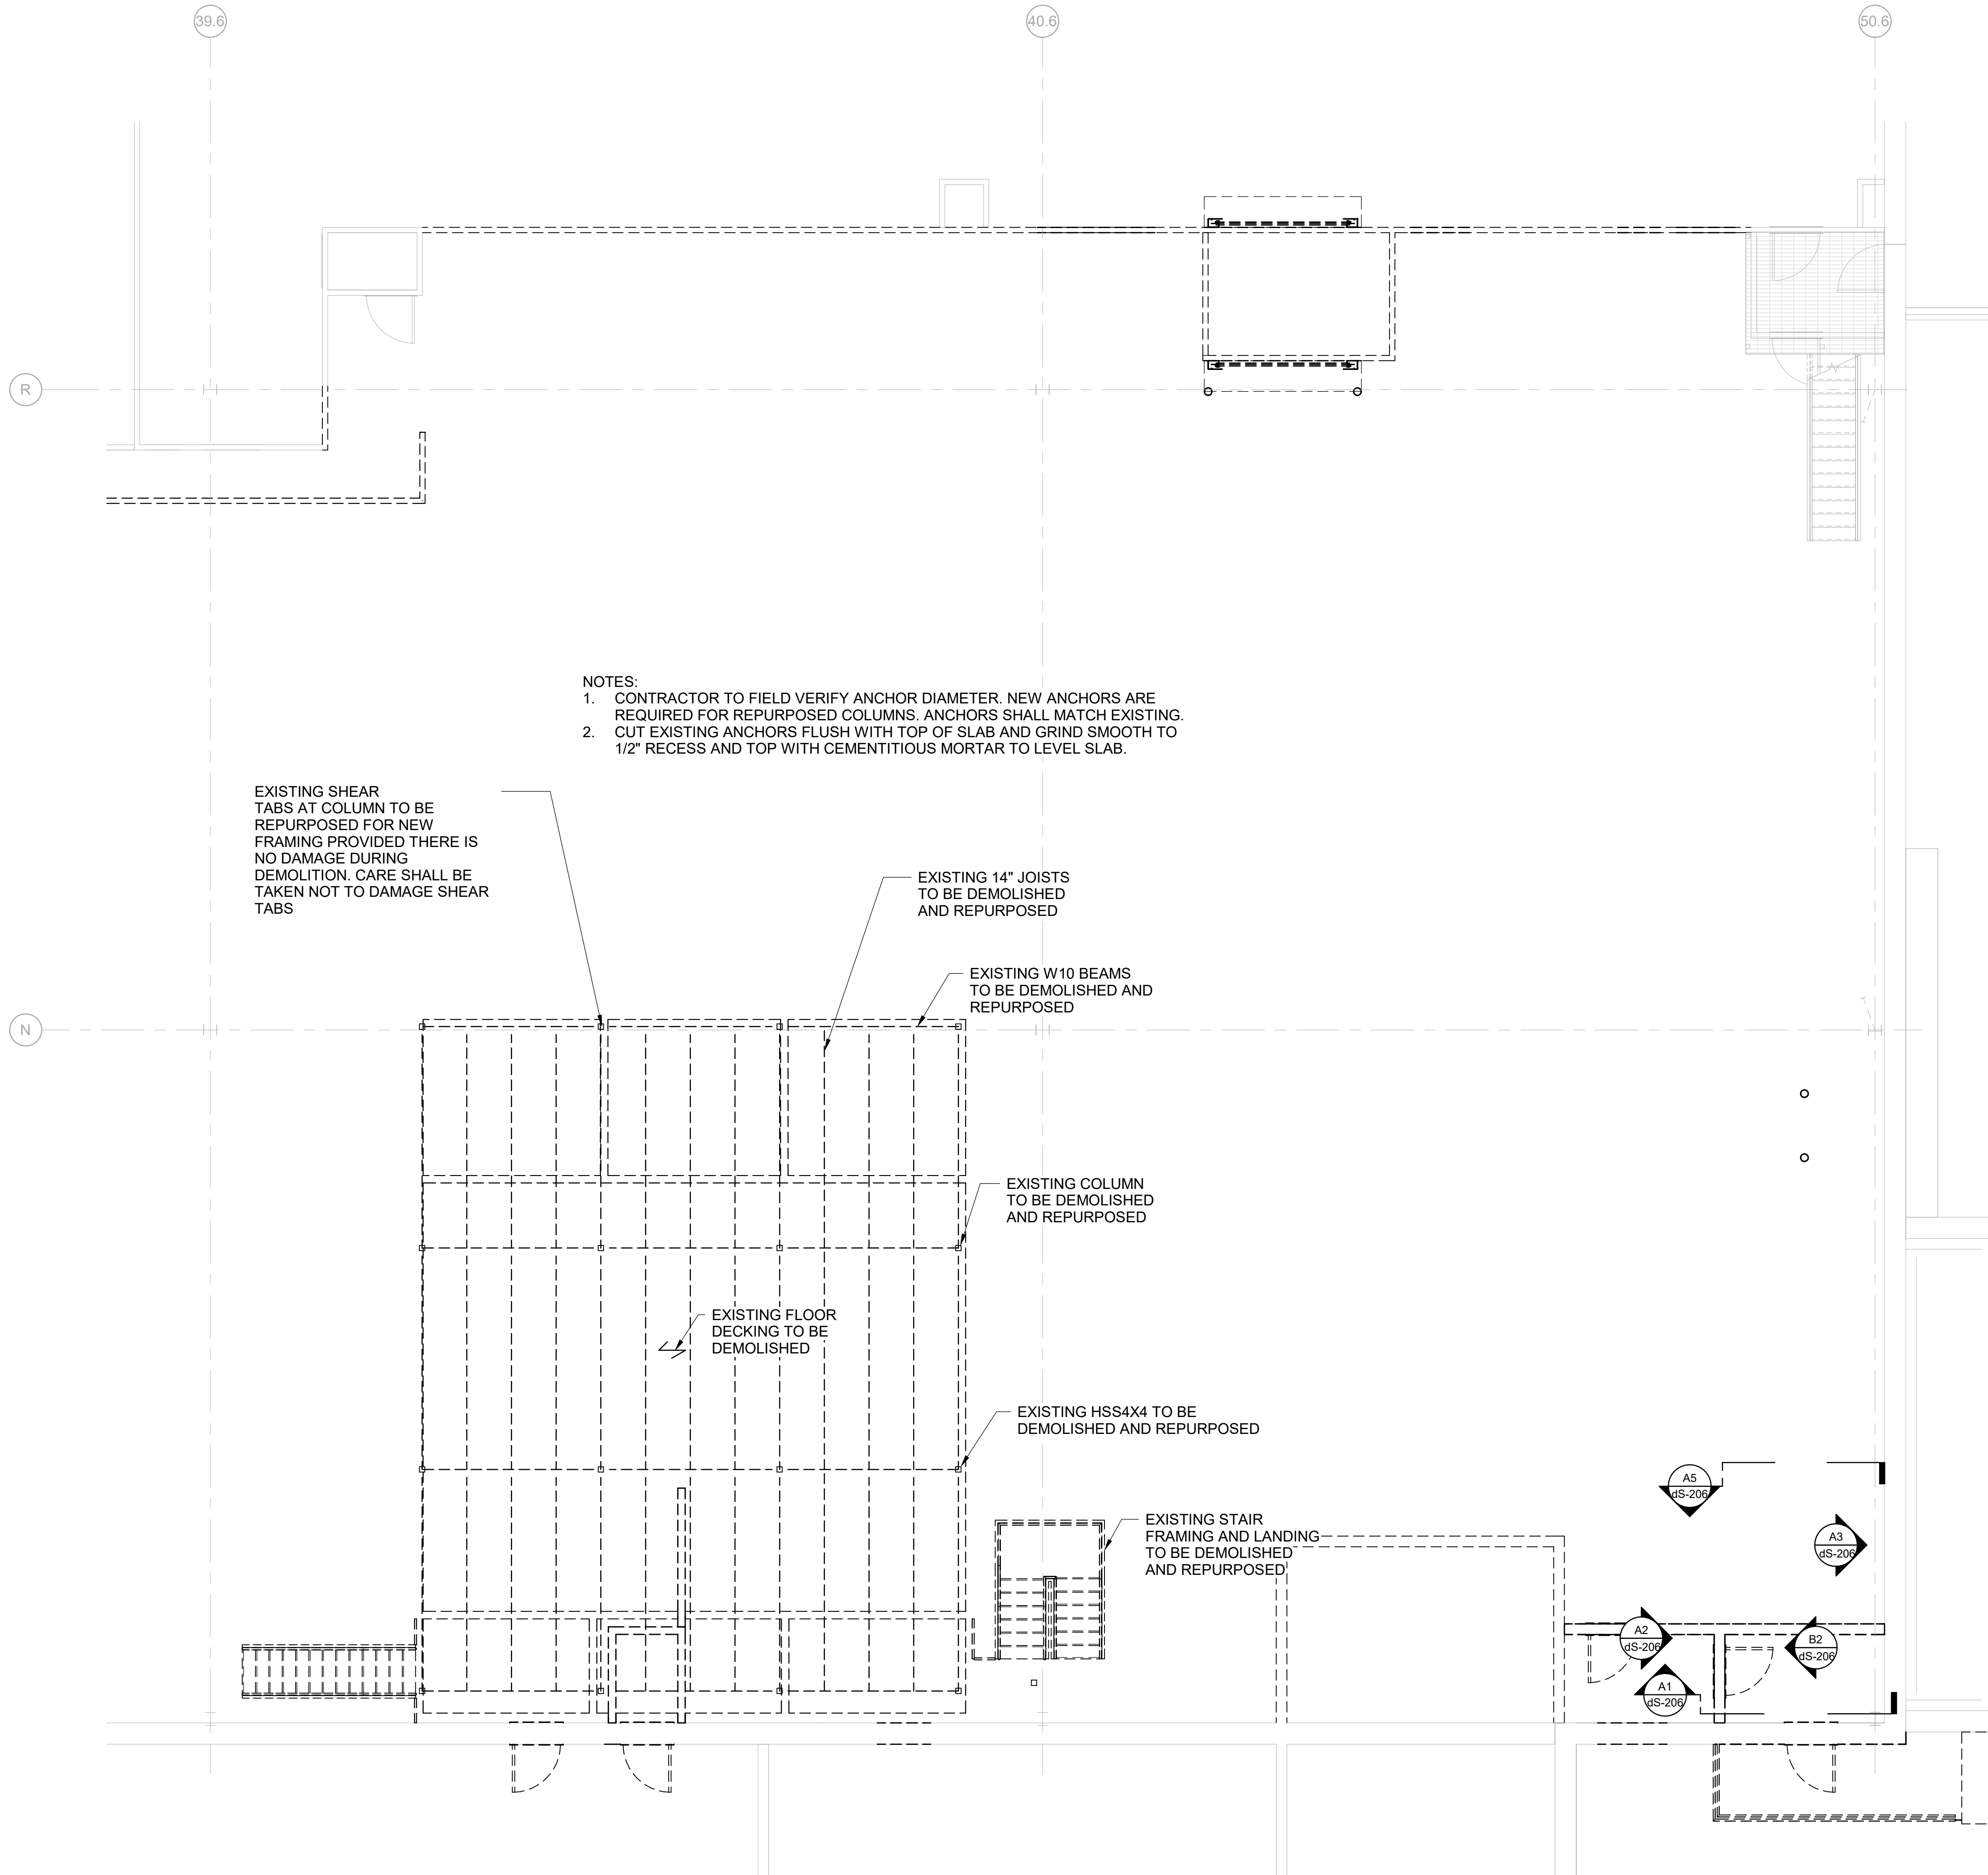

A1 OFFICE MEZZANINE DEMOLITION PLAN
SCALE: 3/16" = 1'-0"

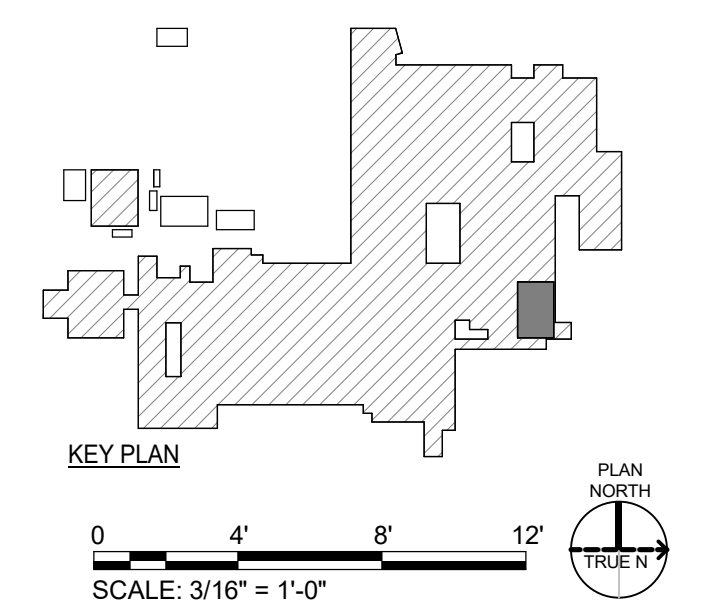

ISSUED FOR BID