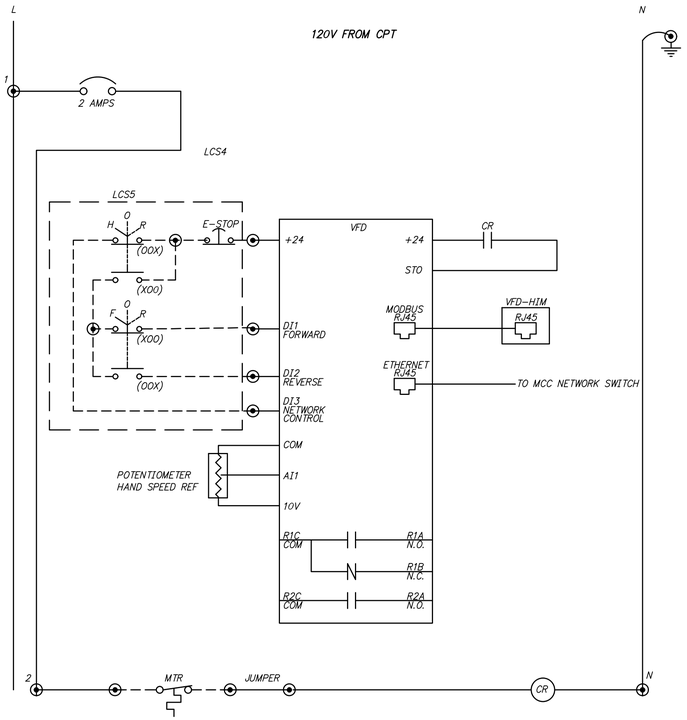

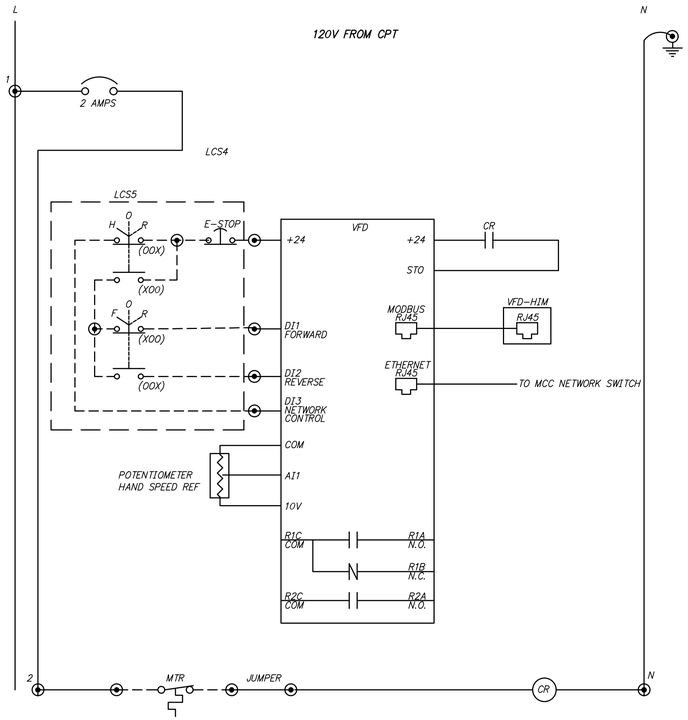

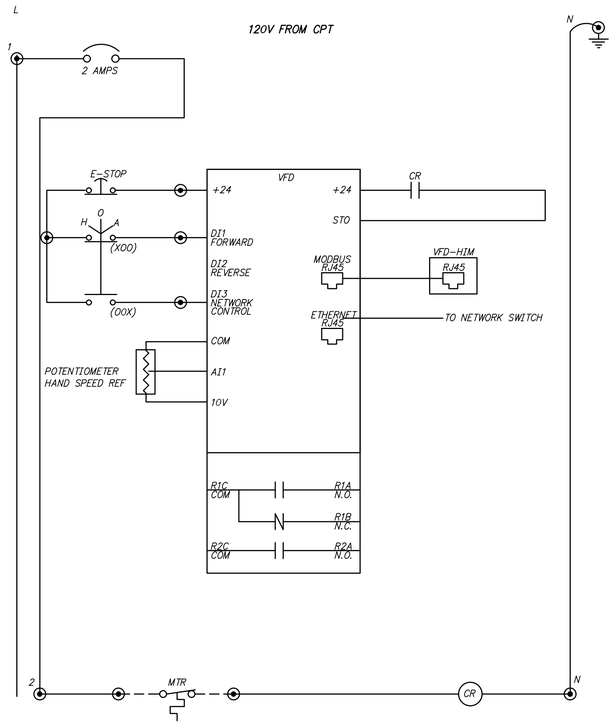

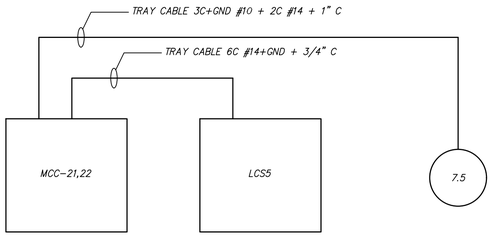

EXTRUDER CUTTER DRIVE
CONTROL AND RISER DIAGRAM (TYP OF 2)

DETAIL W
NTS EA-2,3

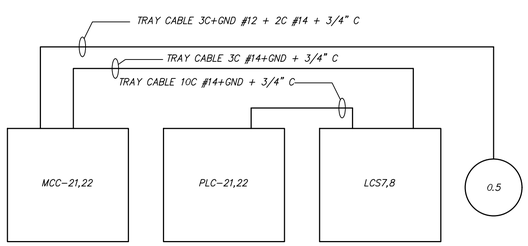

UPPER AND LOWER BELT CLEANER TRACTION DRIVE
CONTROL AND RISER DIAGRAM (TYP OF 4)

DETAIL X
NTS EA-2,3

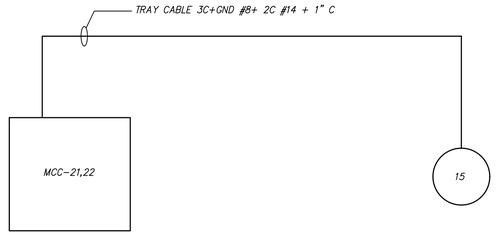

PROCESS AIR FAN
CONTROL AND RISER DIAGRAM (TYP OF 24)

DETAIL Y
NTS EA-2,3

1"
ONE INCH
AT FULL SIZE
IF NOT ONE INCH
SCALE ACCORDINGLY

REVISION	DATE

© HAWKINS-WEIR ENGINEERS, INC. 2024

STATE OF ARKANSAS
PROFESSIONAL ENGINEER
No. 9566
SCOTT A. BOWMAN
8/31/24

HAWKINS WEIR ENGINEERS, INC.

BLACK & VEATCH

ROGERS, ARKANSAS
ROGERS POLLUTION CONTROL FACILITY (PCF)
SOLIDS HANDLING IMPROVEMENTS, PHASE II

DRYER MCC CONTROL AND RISER DIAGRAMS IV

FOR: ROGERS WATER UTILITIES

DATE: AUGUST 2024
SCALE: NTS
DESIGNED BY: LSM
DRAWN BY: LSM
HWEI NO.: 2020043
FILENAME: EA-08

SHEET NO.
EA-8

Z:\20\2020043 ROGERS SOLIDS HANDLING IMPROVEMENTS, PH 2\DRAWINGS\CONSTRUCTION DRAWINGS\WWTP\EA-08.DWG, 8/26/2024 11:15 AM, MATT WEIR, LAYOUT1