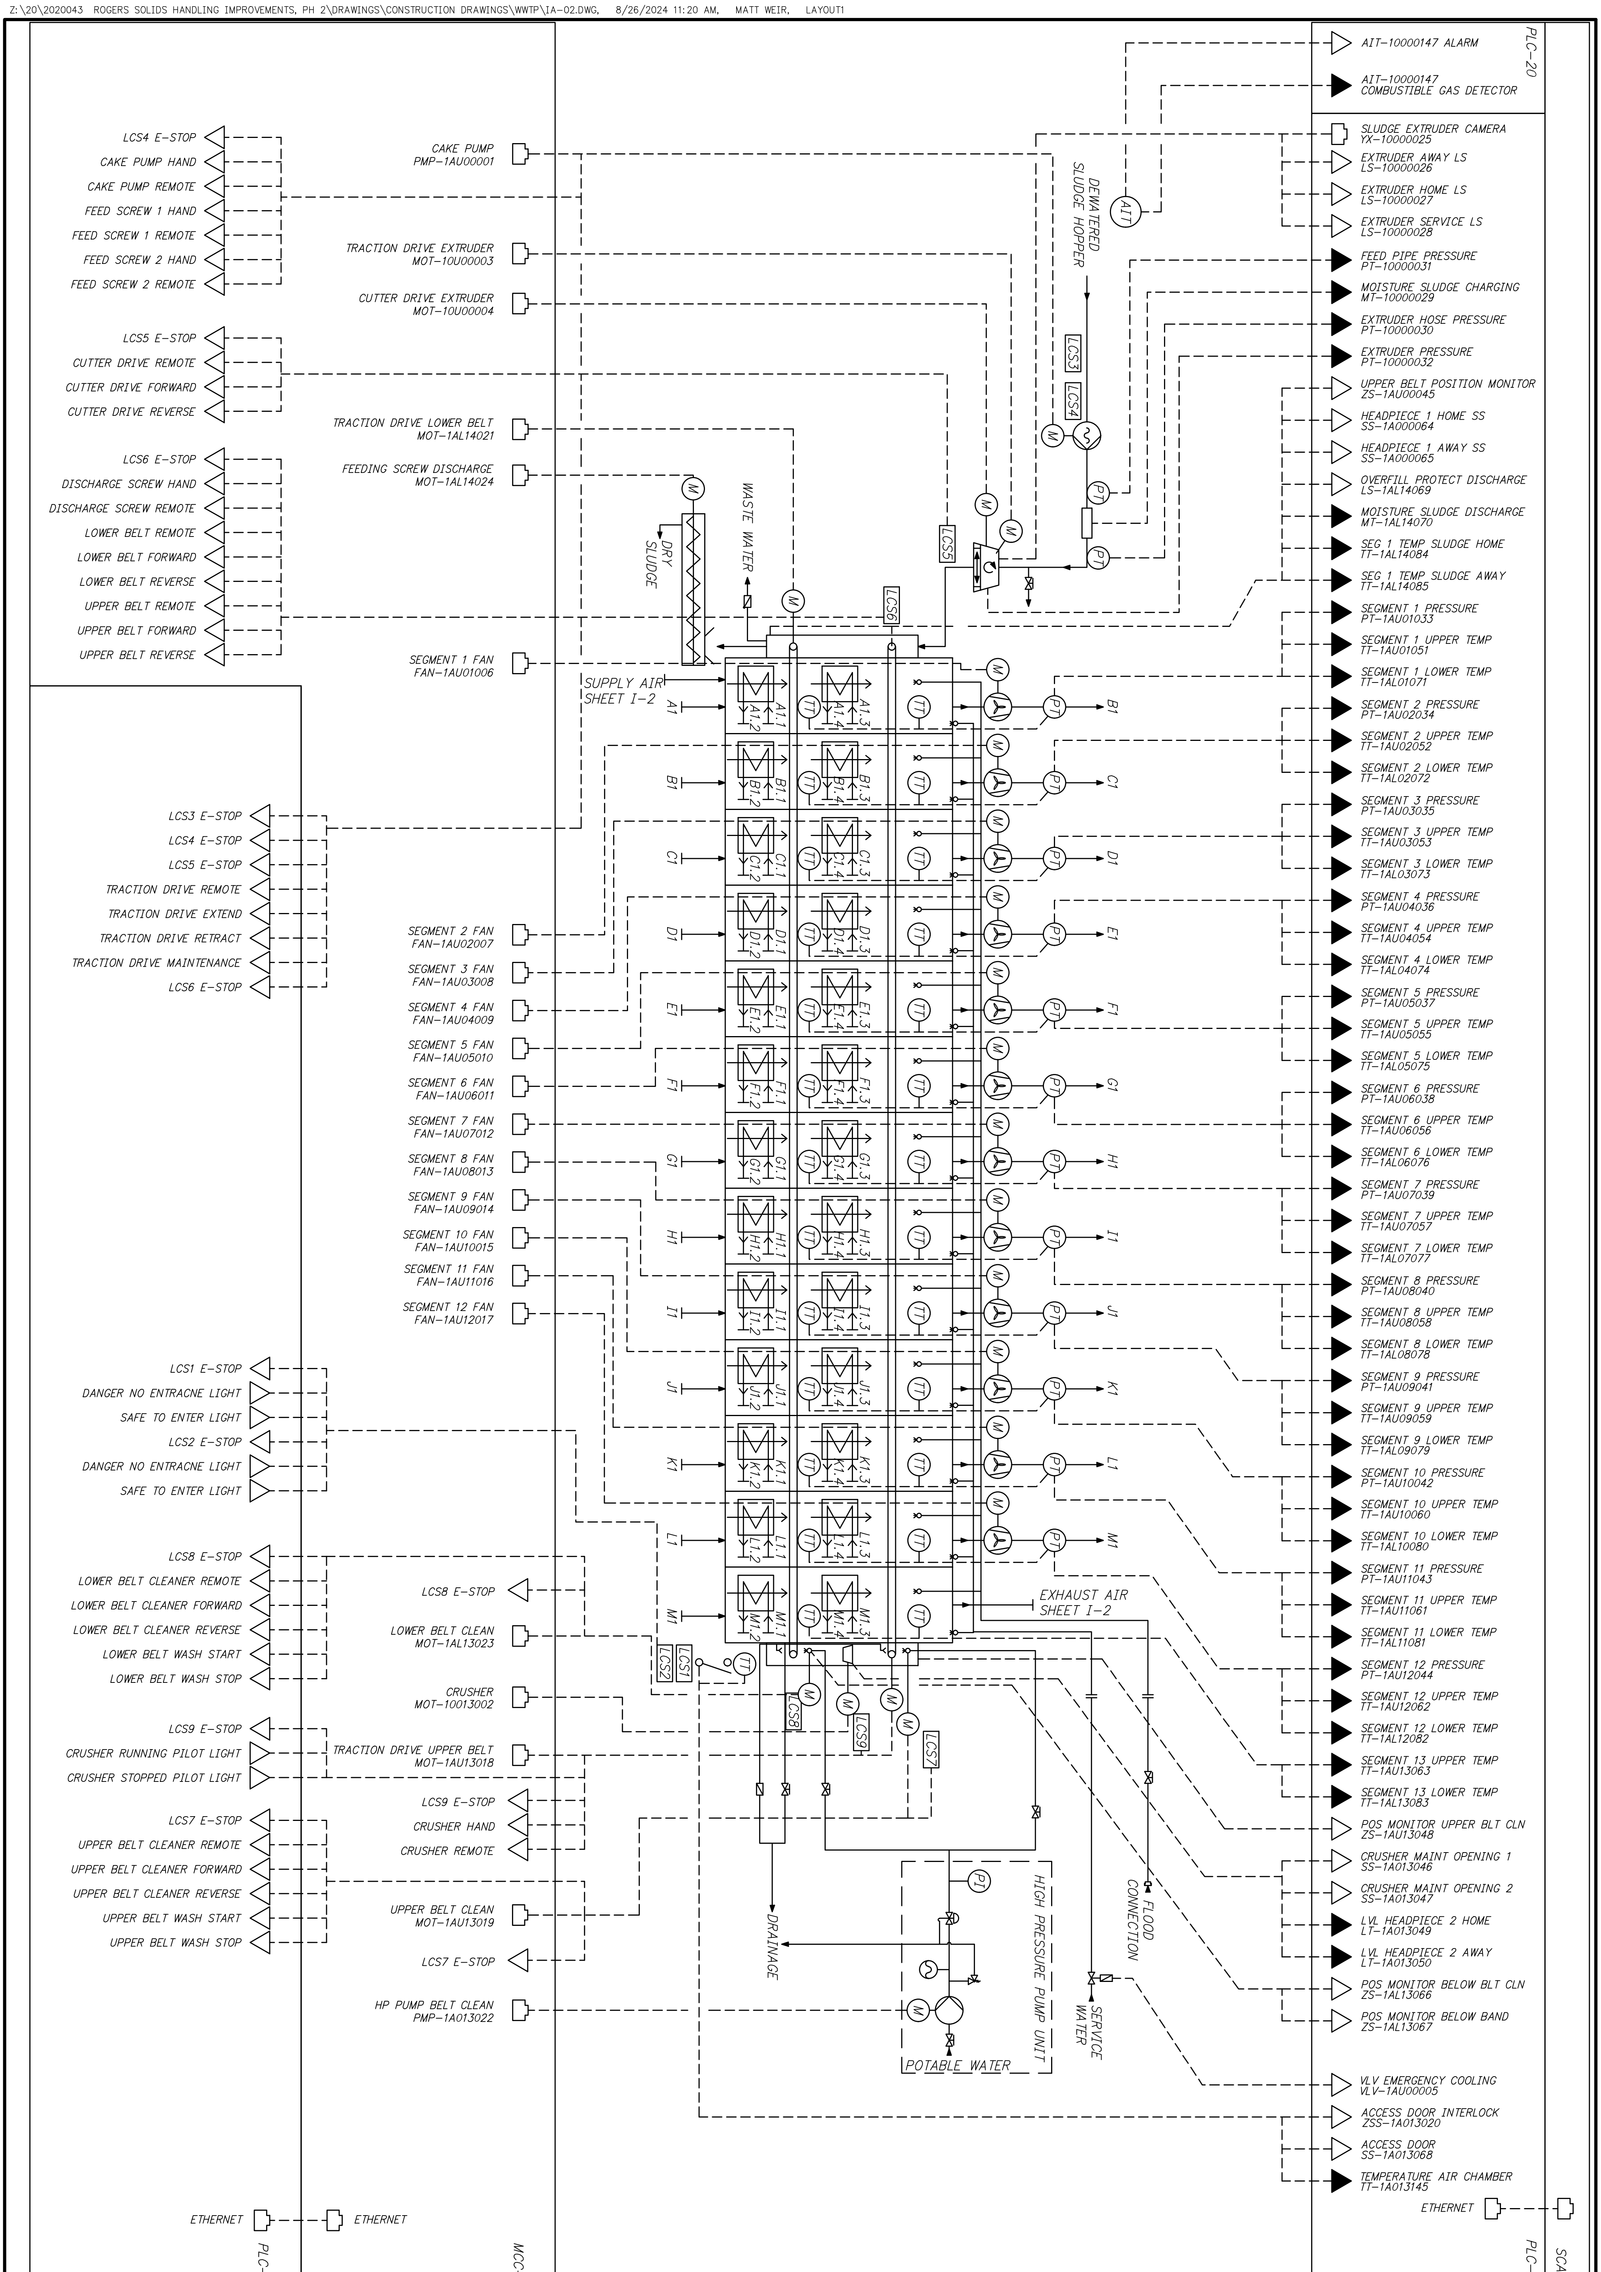

SHEET NO. IA-2

ROGERS, ARKANSAS

ROGERS POLLUTION CONTROL FACILITY (PCF)
SOLIDS HANDLING IMPROVEMENTS, PHASE II

DRYER 1 PRODUCT AND AIR LOOP
PROCESS AND INSTRUMENTATION DIAGRAM

FOR: ROGERS WATER UTILITIES

DATE: AUGUST 2024
SCALE: NTS
DESIGNED BY: LSM
DRAWN BY: LSM
HWEI NO.: 2020043
FILENAME: IA-02

HAWKINS WEIR ENGINEERS, INC.
BLACK & VEATCH

STATE OF ARKANSAS REGISTERED PROFESSIONAL ENGINEER No. 9686 SCOTT McBRAYER 8/30/24

REVISION	DATE

© HAWKINS-WEIR ENGINEERS, INC. 2024

ONE INCH AT FULL SIZE
IF NOT ONE INCH SCALE ACCORDINGLY
1"