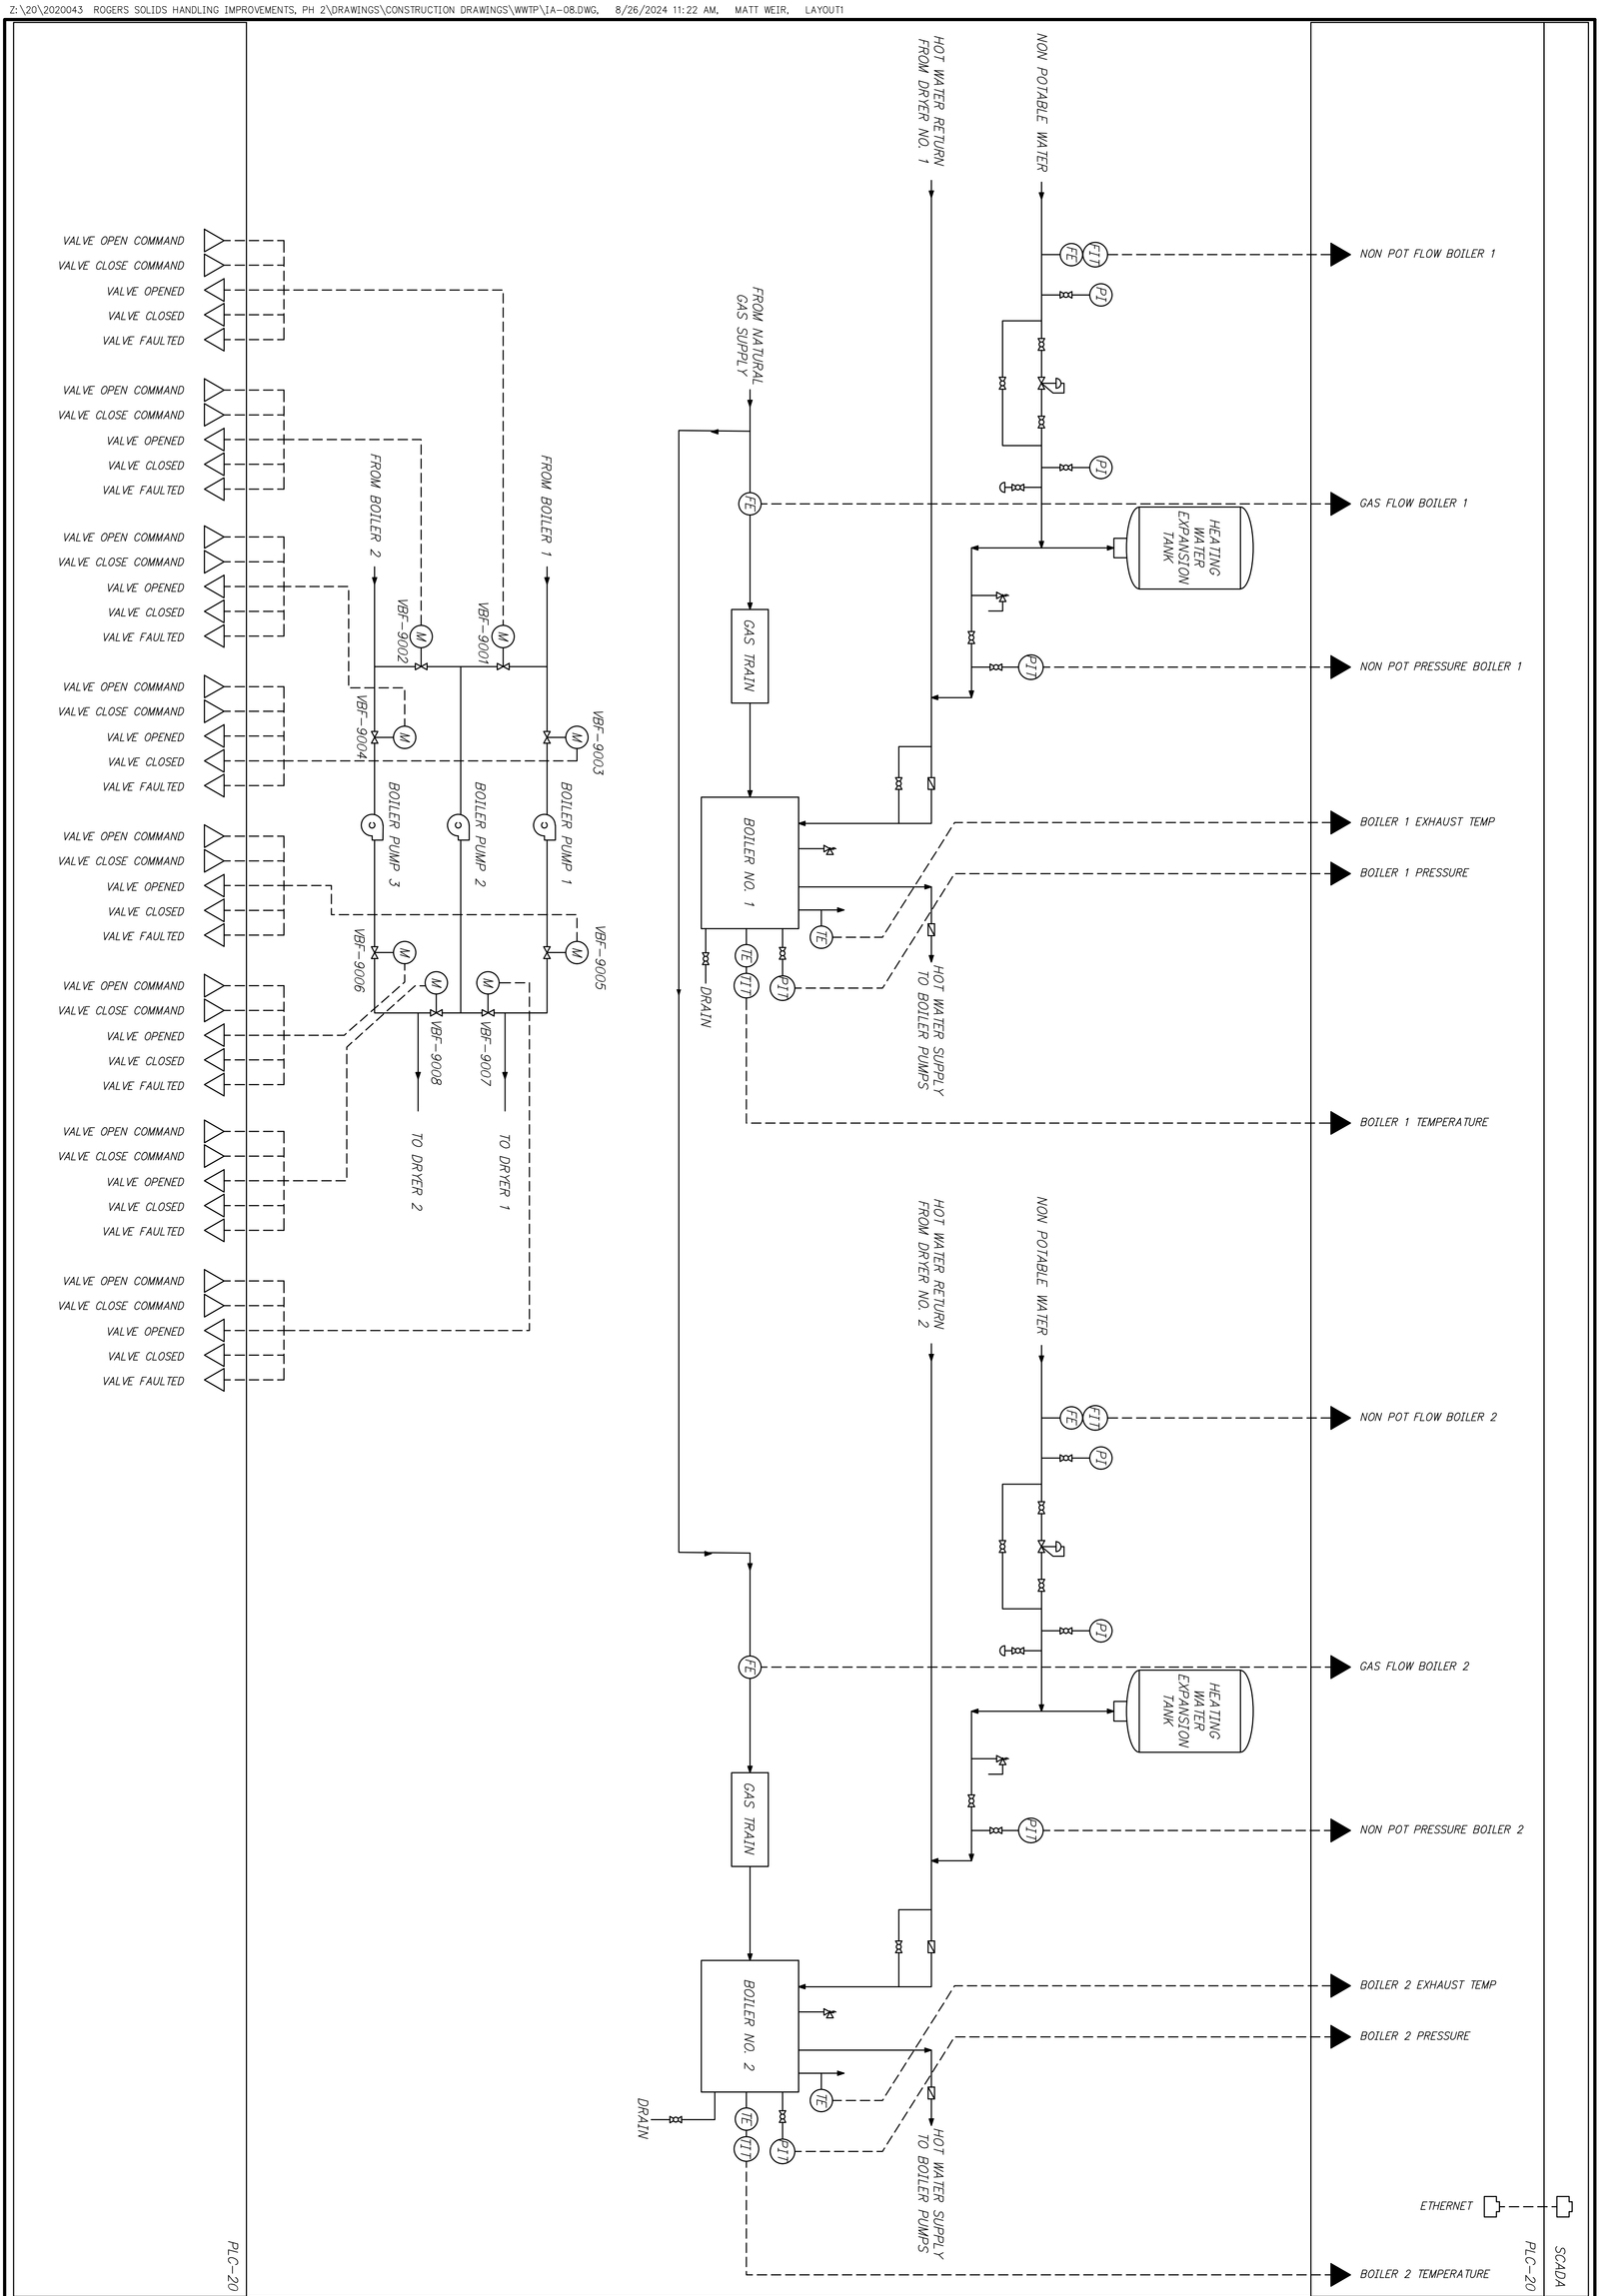

ROGERS, ARKANSAS

ROGERS POLLUTION CONTROL FACILITY (PCF)
SOLIDS HANDLING IMPROVEMENTS, PHASE II

DRYER 1 AND 2 BOILERS
PROCESS AND INSTRUMENTATION DIAGRAM

FOR: ROGERS WATER UTILITIES

HAWKINS WEIR ENGINEERS, INC.

BLACK & VEATCH

STATE OF ARKANSAS — SCOTT W. McBRAYER — No. 9686 — REGISTERED PROFESSIONAL ENGINEER — 8/30/24

REVISION	DATE

© HAWKINS-WEIR ENGINEERS, INC. 2024

ONE INCH AT FULL SIZE
IF NOT ONE INCH
SCALE ACCORDINGLY

SHEET NO. IA-8

DATE: AUGUST 2024
SCALE: NTS
DESIGNED BY: LSM
DRAWN BY: LSM
HWEI NO.: 2020043
FILENAME: IA-08