



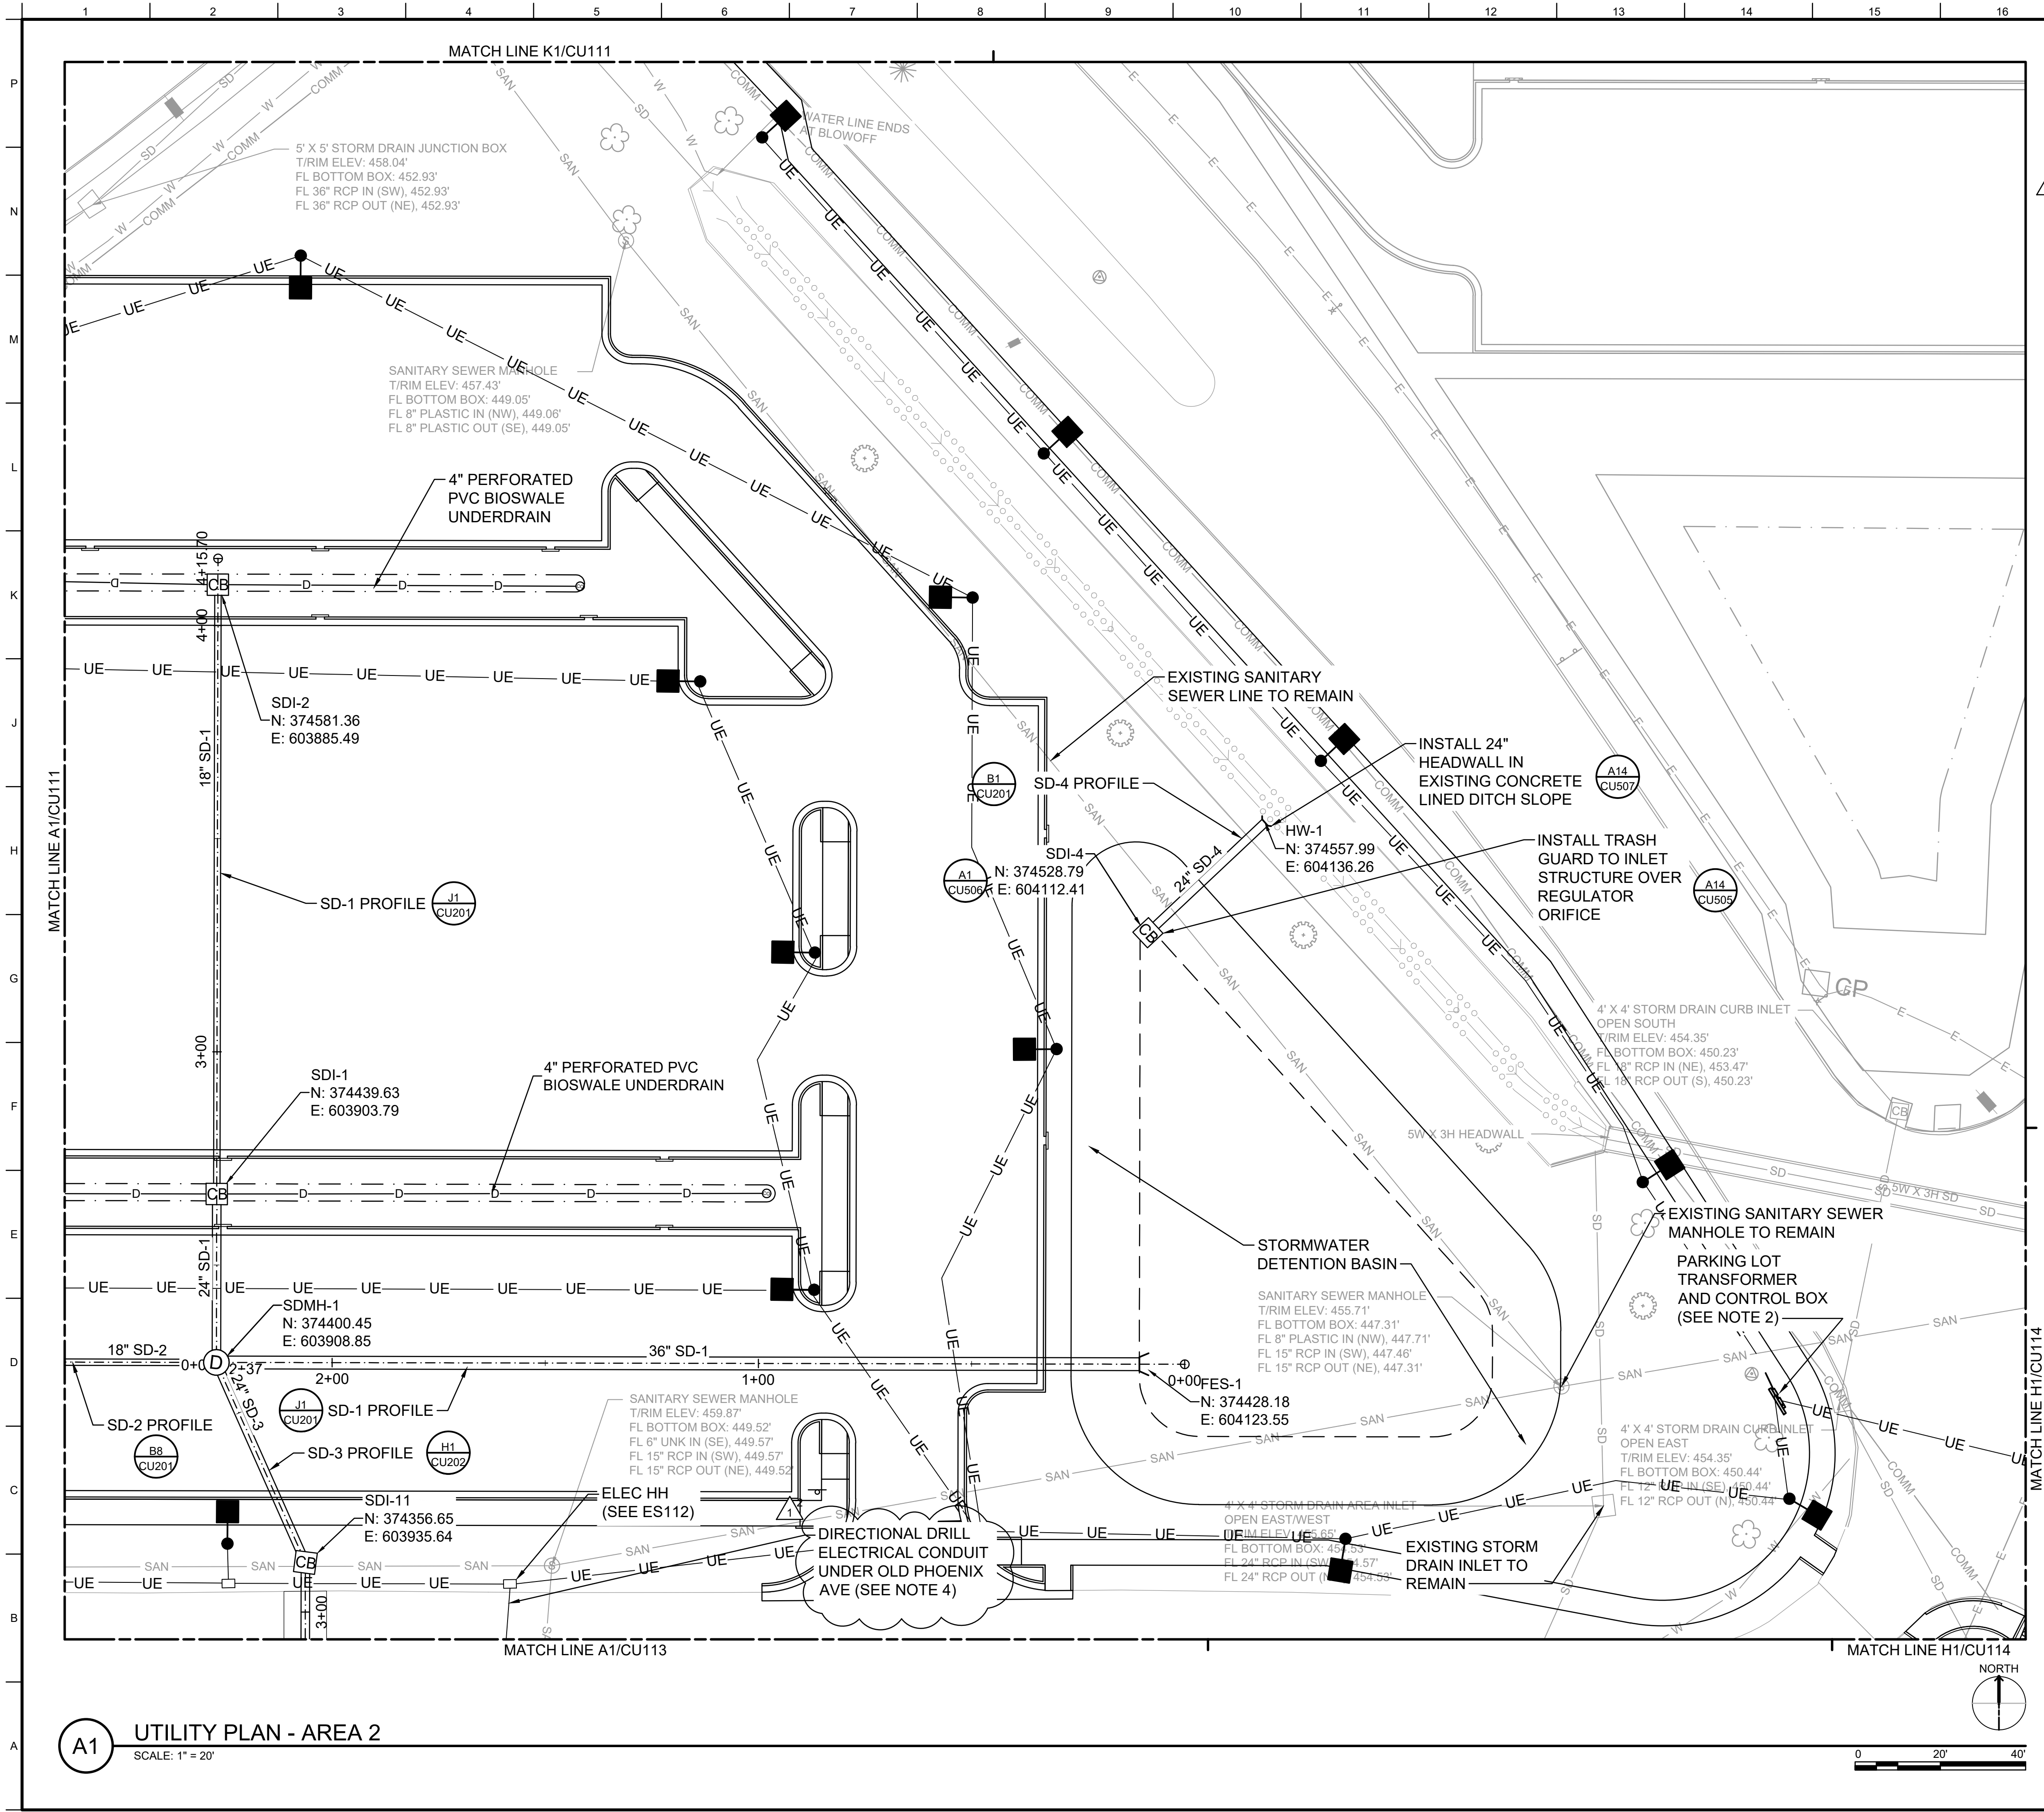

- ### GENERAL SHEET NOTES
- SEE UTILITY NOTES ON C-002.
 - SEE ELECTRICAL FOR PARKING LOT LIGHTING.
 - ALL WORK ASSOCIATED WITH THE PARKING LOT AND STORM DRAINAGE ON THIS SHEET TO BE BID AS PART OF BID OPTION - POV PARKING.
 - OLD PHOENIX AVE MUST REMAIN OPEN DURING DRILLING/TRENCHING OPERATIONS. DIRECTIONAL DRILL ELECTRICAL CONDUIT PER SPECIFICATIONS SECTION 33 05 07.13.
 - MAINTAIN ACCESS TO THE FLIGHT LINE VIA OLD PHOENIX AVE COORDINATE PHASING AND CLOSURES WITH FSM AIRPORT OPERATIONS AND MERCY LIFE UNIT HELI SERVICES.

LEGEND

WL-1	WATER
UE-1	UNDERGROUND ELECTRICAL - PRIMARY FEED
COM-1	COMMUNICATIONS
SS-1	SANITARY SEWER
D	UNDERDRAIN (B1 LP502)
SD-1	STORM DRAIN
⊙	FIRE HYDRANT (A13 CU503)
⋈	VALVE (J7 CU503)
⊙	CLEANOUT (E7 CU503)
⊙	SANITARY SEWER MANHOLE (G12 CU504)
⊙	COMMUNICATIONS MANHOLE
⊙	TRANSFORMER
CB	CATCH BASIN (A1 CU503)
⊙	FLARED END SECTION (A1 CU503)
⊙	LIGHT POLE
W	EXISTING WATER
E	EXISTING UNDERGROUND ELECTRICAL - PRIMARY FEED
COM	EXISTING COMMUNICATIONS
G	EXISTING NATURAL GAS
ES	EXISTING UNDERGROUND ELECTRICAL - SECONDARY FEED
SAN	EXISTING SANITARY SEWER
SD	EXISTING STORM DRAIN
⊙	STORM DRAIN MANHOLE (G12 CU504)

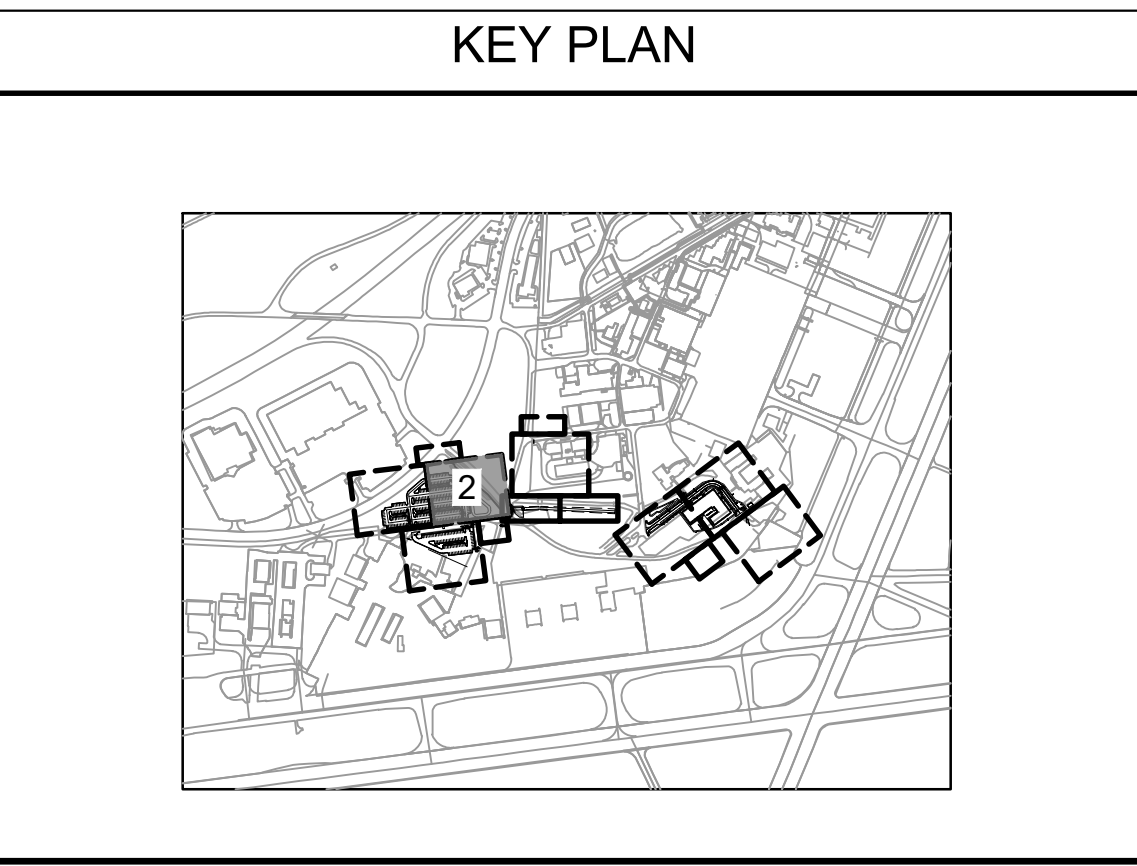

US Army Corps of Engineers
of Engineers ®

ISSUE DATE: #JUL 2025	DESIGNED BY: R. DONNELLY	US ARMY CORPS OF ENGINEERS LITTLE ROCK DISTRICT LITTLE ROCK, ARKANSAS
CONTRACT NO.: W912S24F0007	CHECKED BY: R. BARLUTH	BURNS AND McDONNELL 9400 WARD PARKWAY, KANSAS CITY, MO 64114 165436
DATE: JAN 2026	SUBMITTED BY: B. STREIBIN	UTILITY PLAN - AREA 2
MARK	FILE NAME: 165436D111-16.dwg	SHEET ID
DESCRIPTION	ANSI D	CU112.1

READY-TO-ADVERTISE (RTA) SUBMITTAL