


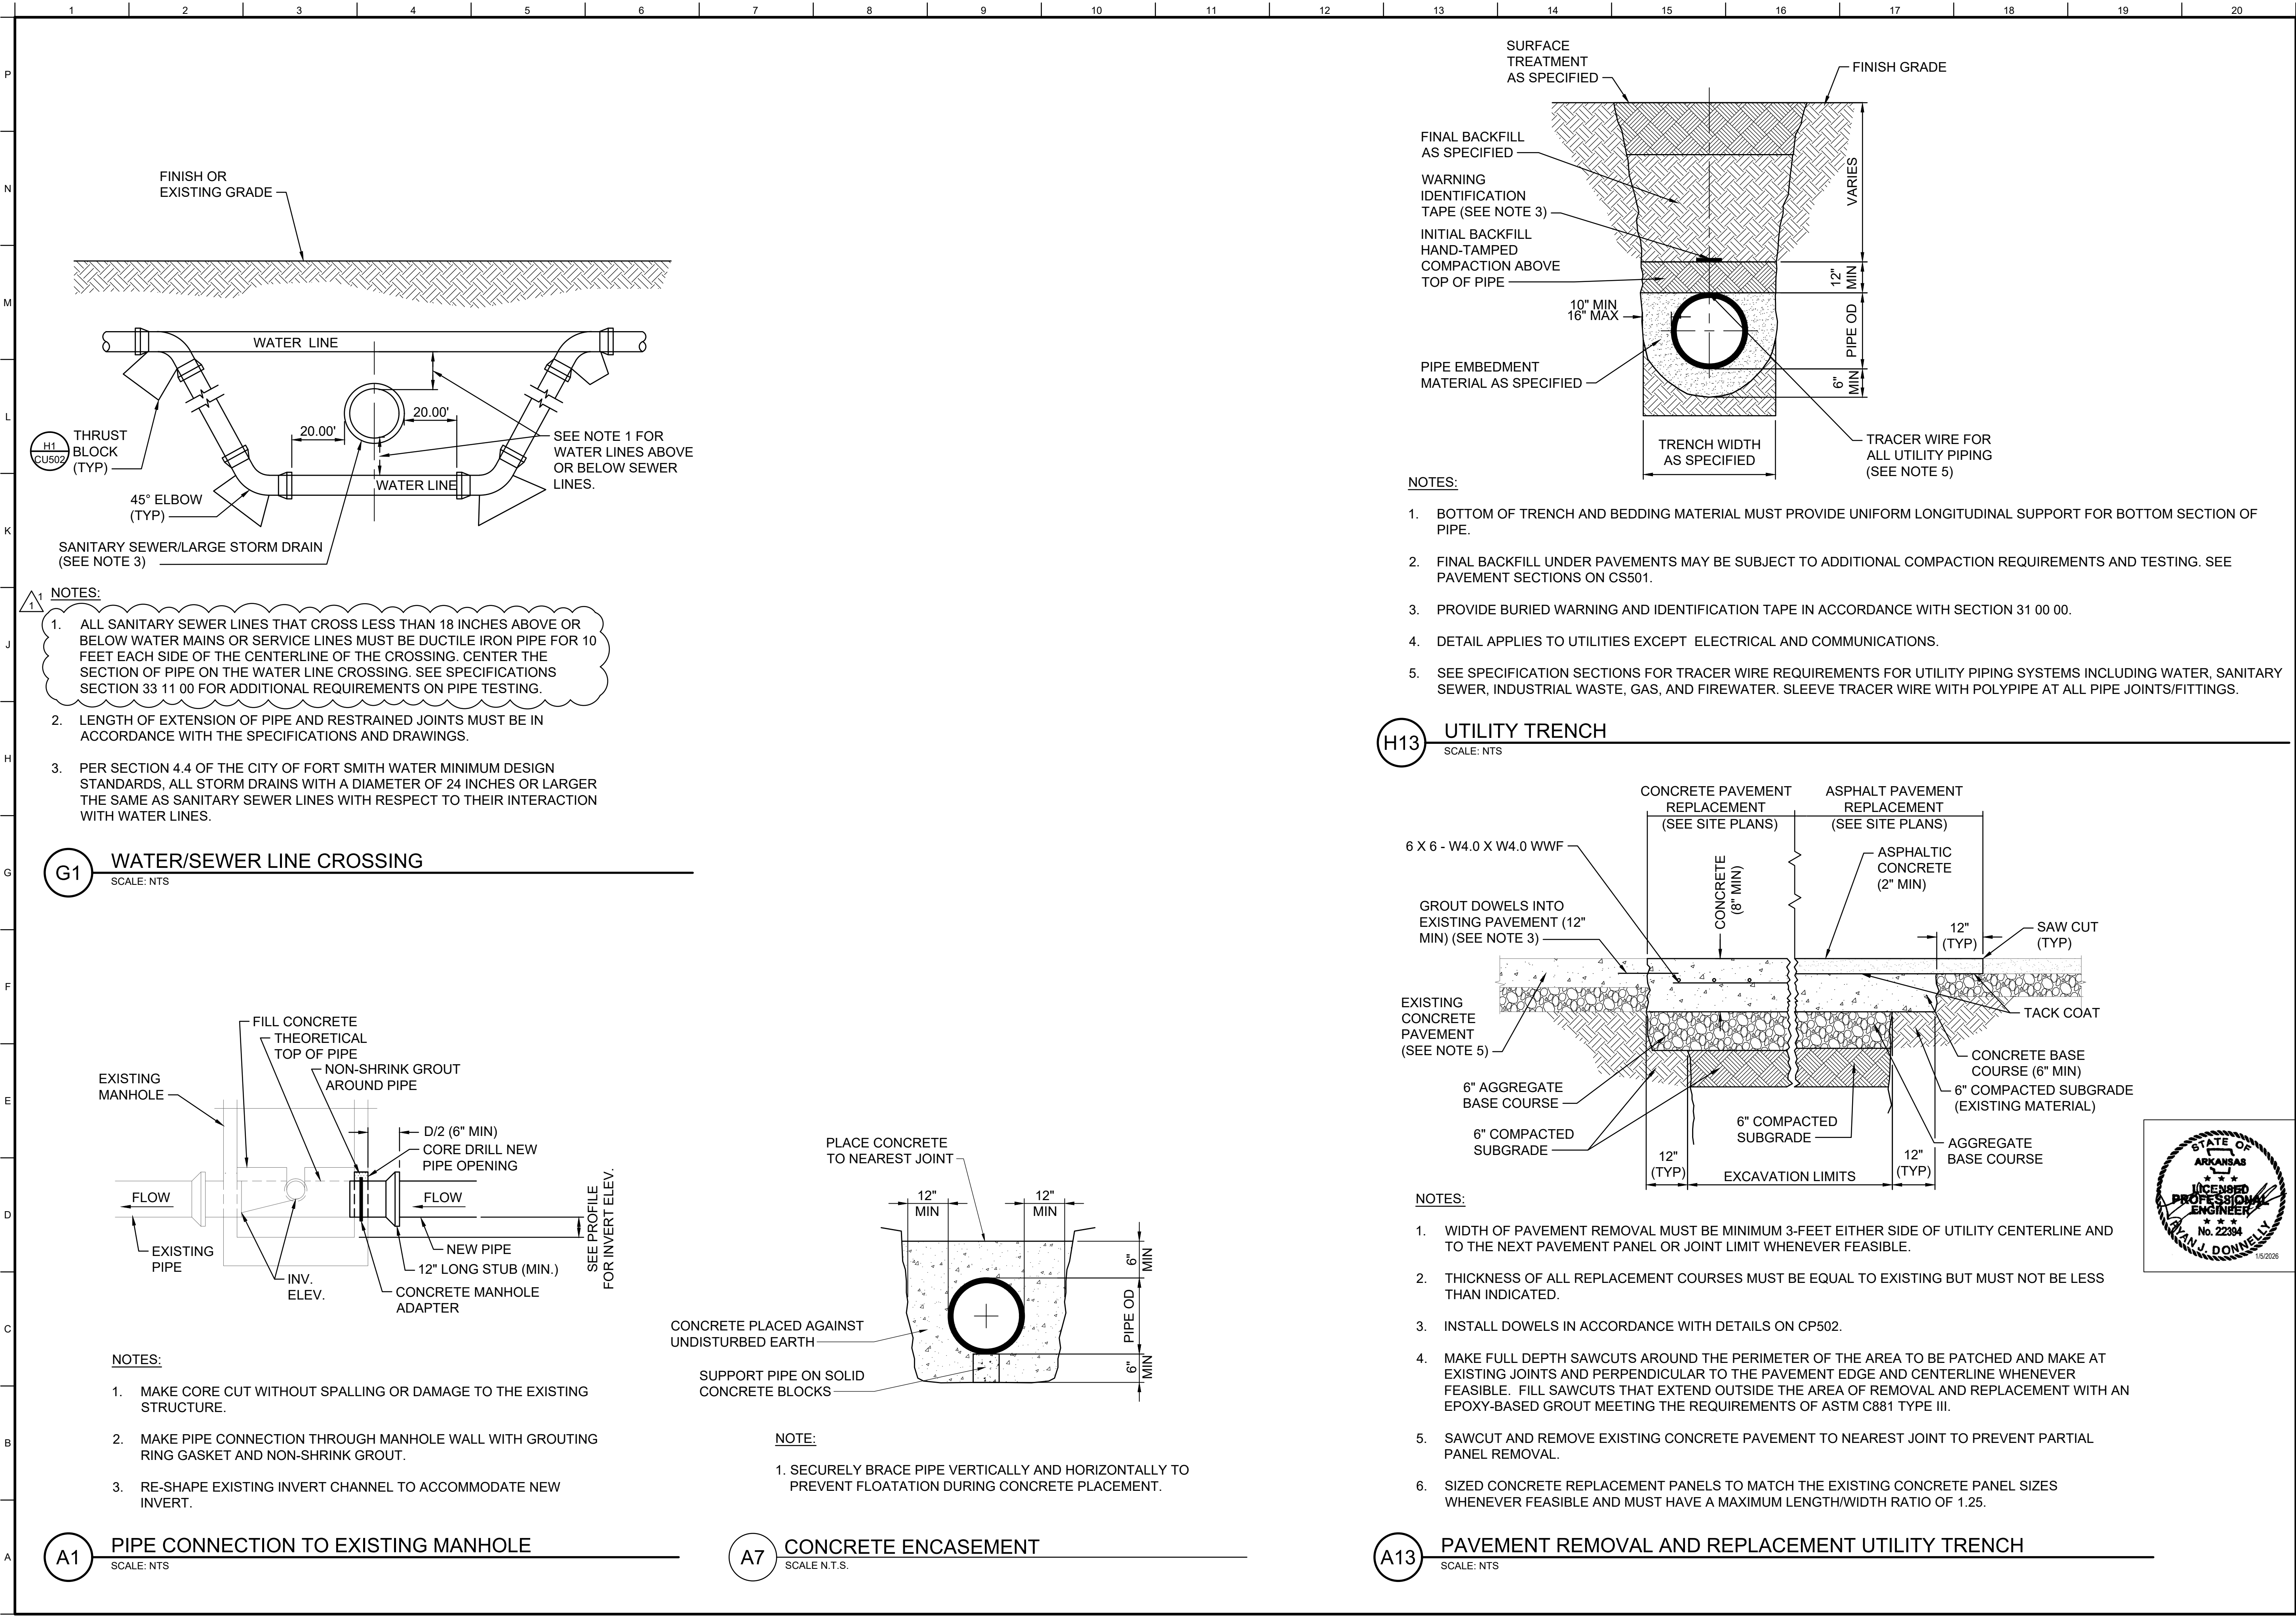

US Army Corps of Engineers ®

ISSUE DATE: JUL 2025	DESIGNED BY: R. DONNELLY	US ARMY CORPS OF ENGINEERS LITTLE ROCK DISTRICT LITTLE ROCK, ARKANSAS
CONTRACT NO.: W9127S24F007	DRAWN BY: R. BARLUTH	F-35: SPECIAL ACCESS PROGRAM FACILITY EBBING AIR NATIONAL GUARD BASE (ANGB), FORT SMITH, ARKANSAS
MARK	CHECKED BY: B. STREEBIN	UTILITY DETAILS
1	FILE NAME: 1654361.dwg	1/5/2026
0	AM002 - REMOVED CATHODIC PROTECTION READY-TO-ADVERTISE (RTA) SUBMITTAL	
DATE	DESCRIPTION	

ALAN J. DONNELLY
No. 22394
1/5/2026

SHEET ID

CU501.1

READY-TO-ADVERTISE (RTA) SUBMITTAL