


MECHANICAL GENERAL SHEET NOTES:

1. ALL DUCTWORK, DUCT ACCESSORIES, DIFFUSERS, REGISTERS, AND ACCOMPANIED ACCESSORIES TO BE DEMOLISHED. AIR DEVICES SUCH AS REGISTERS, GRILLES, DIFFUSERS, DAMPERS ECT TO BE VERIFIED WITH SPECIFICATIONS AND ARCHITECT TO ENSURE THEY MEET ENGINEERING STANDARDS AND DESIGN CRITERIA IF THEY ARE TO BE REUSED. IF, WITH ARCHITECT AND OWNER APPROVAL, ITEMS ARE TO BE REUSED IN NEW DESIGN CONTRACTOR IS TO STORE SAID ITEMS IN A SECURE AND LOCKED LOCATION UNTIL DOCUMENTATION CAN BE PROVIDED TO EOR FOR ITEM TYPE, SPECIFICATIONS, INTENDED USE, AND LOCATION WITH NEW CONSTRUCTION PLANS FOR EOR APPROVAL BEFORE INSTALLATION. .

KEYNOTES		
1	EXISTING WAREHOUSE EXHAUST FAN AND ASSOCIATED DUCTWORK TO BE DEMOLISHED. EXHAUST FANS NOT TO BE REUSED. CONTRACTOR TO PATCH AND REPAIR EXISTING ROOF PENETRATION PER ARCHITECTS SPECIFICATIONS.	

issue for review:	2026.08.05	
issue for pricing:	2026.09.11	
issue for construction:		
revisions:		
mark	date	description

modus
studio
architecture
+prototyping
479.455.5577
modusstudio.com
contact@modusstudio.com

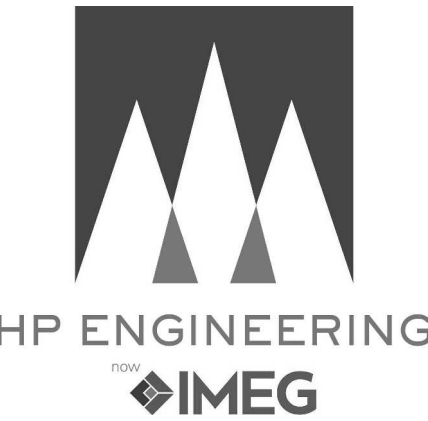

NOT FOR
CONSTRUCTION

WACHTER

REFER TO SHEETS G020 - G023 FOR ALL GENERAL NOTES RELATIVE TO THE SCOPE OF WORK AND TYPE OF DRAWINGS, ELEMENTS, AND INSTRUCTIONS FOUND ON THIS SHEET.


PLEASE REFER TO CONTRACTOR PROVIDED TRADE PACKAGES DIVISION 05 FOR ALL CONTRACTOR PROJECT REQUIREMENTS. WITHOUT EXCEPTION, **ALL SUBCONTRACTORS ARE RESPONSIBLE FOR REVIEWING ALL CONTRACT DOCUMENTS** INCLUDING SHEETS, DRAWINGS, GENERAL NOTES, SPECIFICATIONS, ETC. AS PROVIDED BY THE ARCHITECT OR ANY OTHER CONSULTANT.

contents:
HVAC DEMOLITION PLAN - ZONE B - ROOF
design: CD
date: 2026.09.11
project: 25.18


IMEG
5504 W. PINNACLE PONTE DRIVE
SUITE 200
ROGERS, AR 72758
479.589.0370
www.imegcorp.com
IMEG RESERVES PROPRIETARY RIGHTS, INCLUDING COPYRIGHTS, TO THIS DRAWING AND THE DATA SHOWN THEREON. SAID DRAWING AND/OR DATA ARE THE EXCLUSIVE PROPERTY OF IMEG AND SHALL NOT BE USED OR REPRODUCED FOR ANY OTHER PROJECT WITHOUT THE EXPRESS WRITTEN APPROVAL AND PARTICIPATION OF IMEG.
©2026 IMEG CONSULTANTS CORP.
Arkansas Certificate of Authorization #6208

PROJECT #260034

M1.13

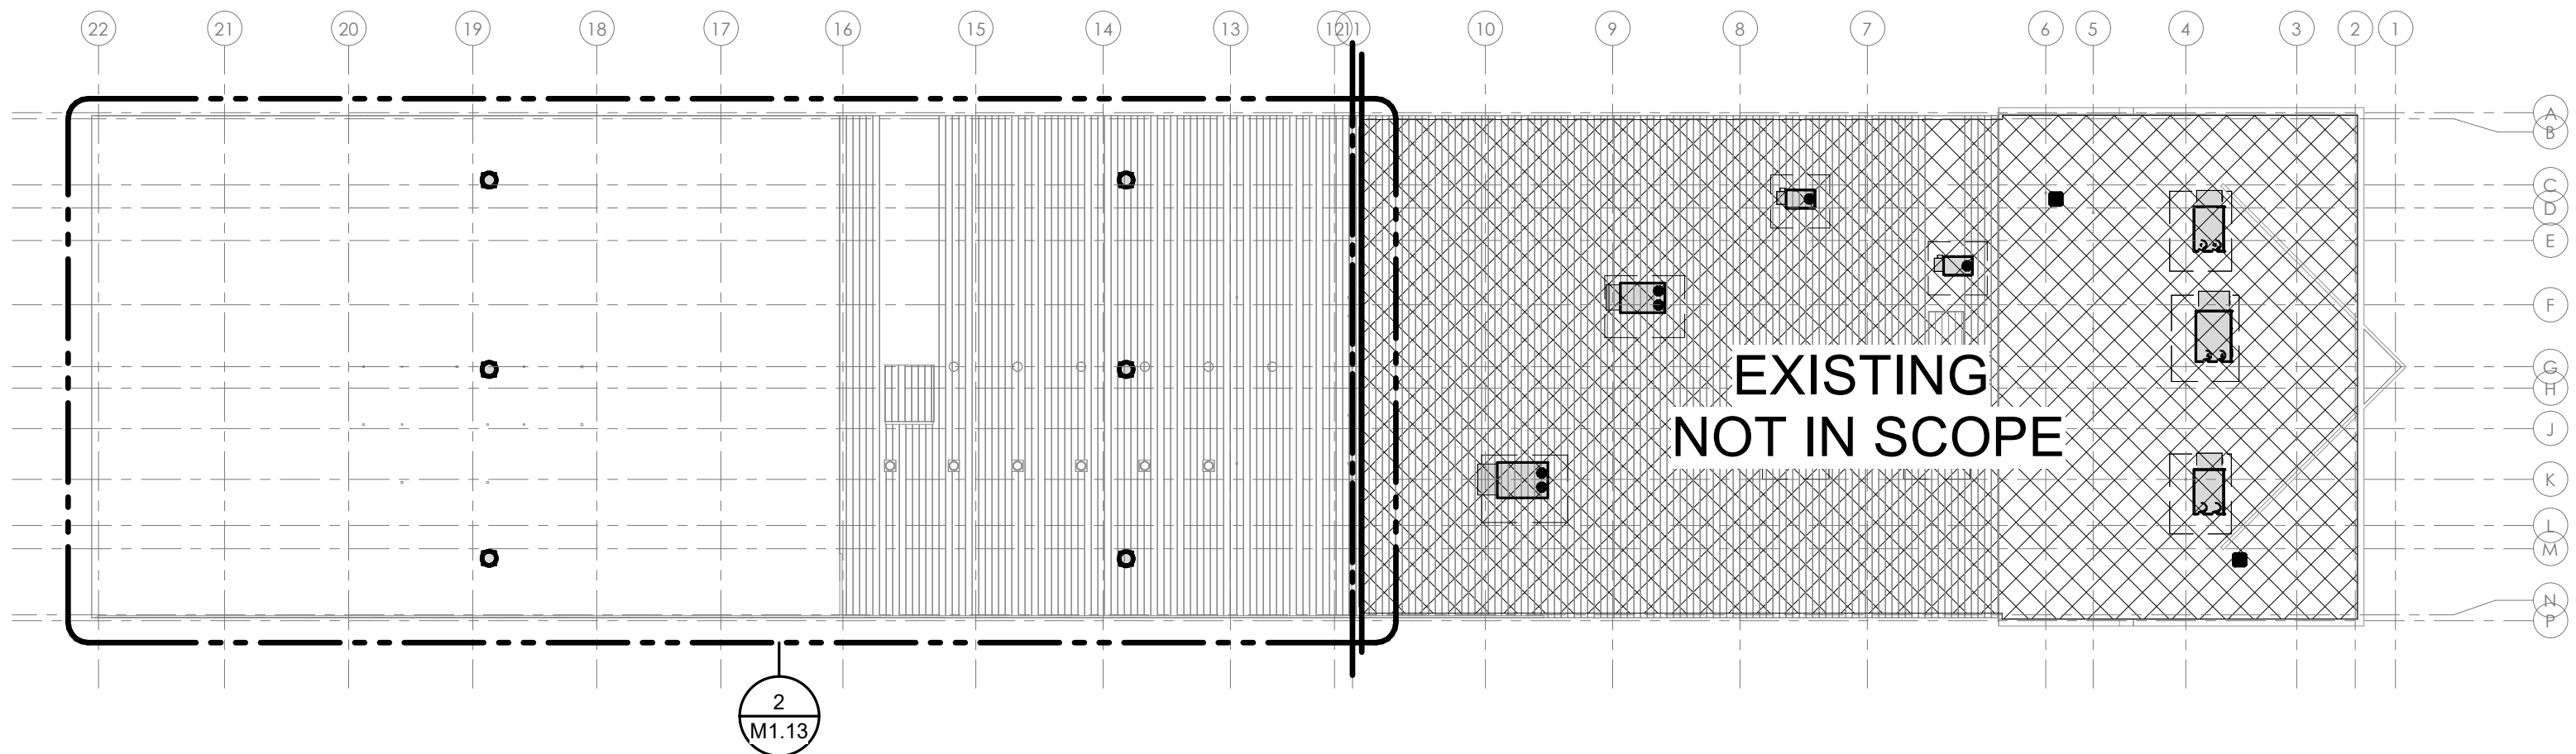

1 ROOF HVAC DEMOLITION PLAN OVERALL
1/32" = 1'-0"

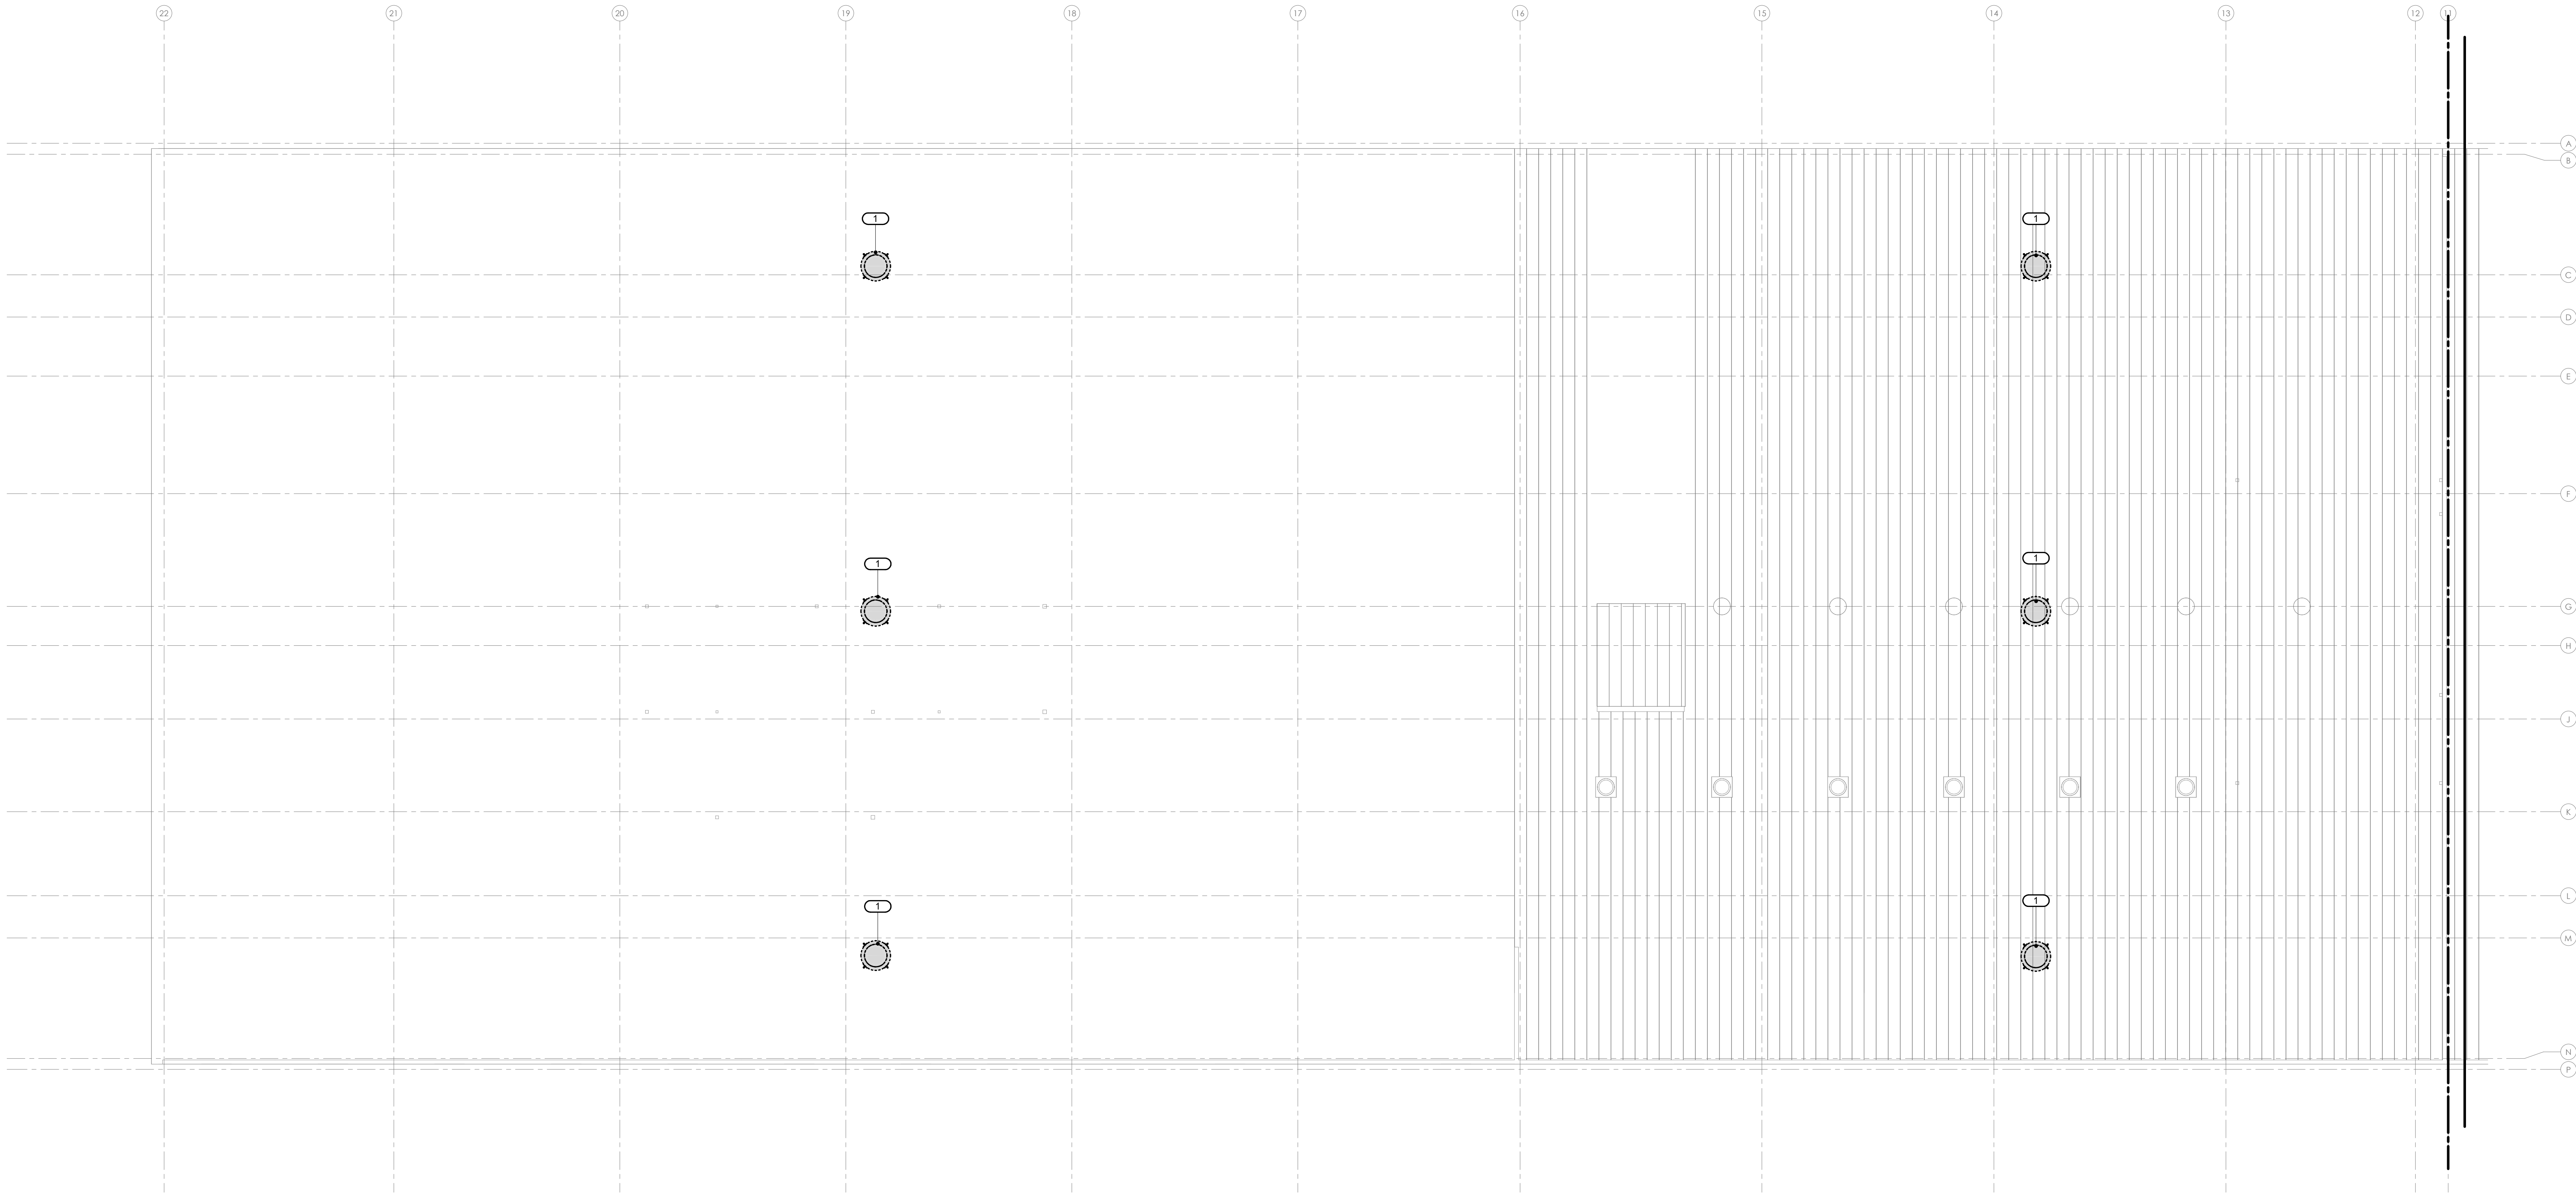

2 ROOF HVAC DEMOLITION PLAN
1/8" = 1'-0"