

modus
studio
architecture
+ prototyping
479.455.5577
modusstudio.com
contact@modusstudio.com



NOT FOR
CONSTRUCTION


WACHTER

PLEASE REFER TO CONTRACTOR PROVIDED
TRADE PACKAGES (DIVISION 00) FOR ALL
CONTRACTOR PROJECT REQUIREMENTS.
WITHOUT EXCEPTION, **ALL SUBCONTRACTORS
ARE RESPONSIBLE FOR REVIEWING ALL
CONTRACT DOCUMENTS** (INCLUDING SHEETS,
DRAWINGS, GENERAL NOTES, SPECIFICATIONS,
ETC.) AS PROVIDED BY THE ARCHITECT OR ANY
OTHER CONSULTANT.


```
design.  CD
date.   2026.09.11
project. 25.18
```

M2.01

PROJECT #280034

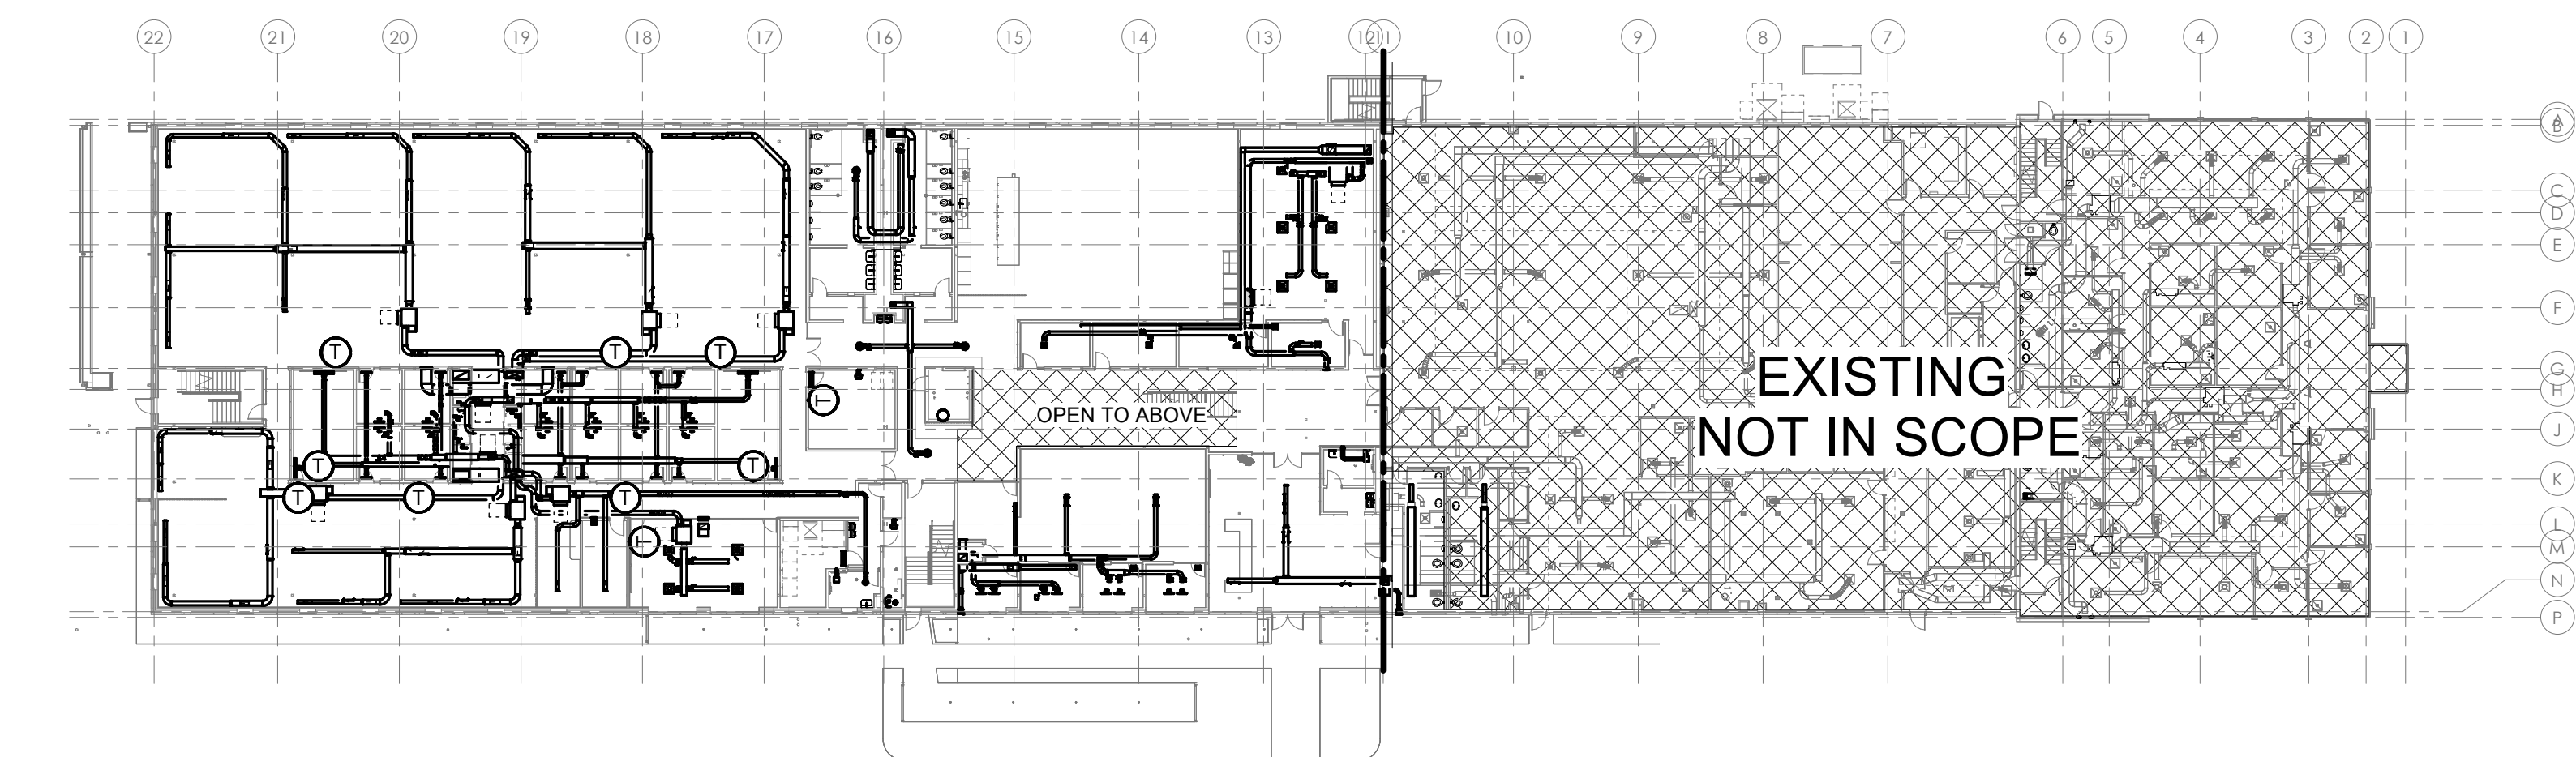

 **1** **LEVEL 01 HVAC PLAN**
1/32" = 1'-0"

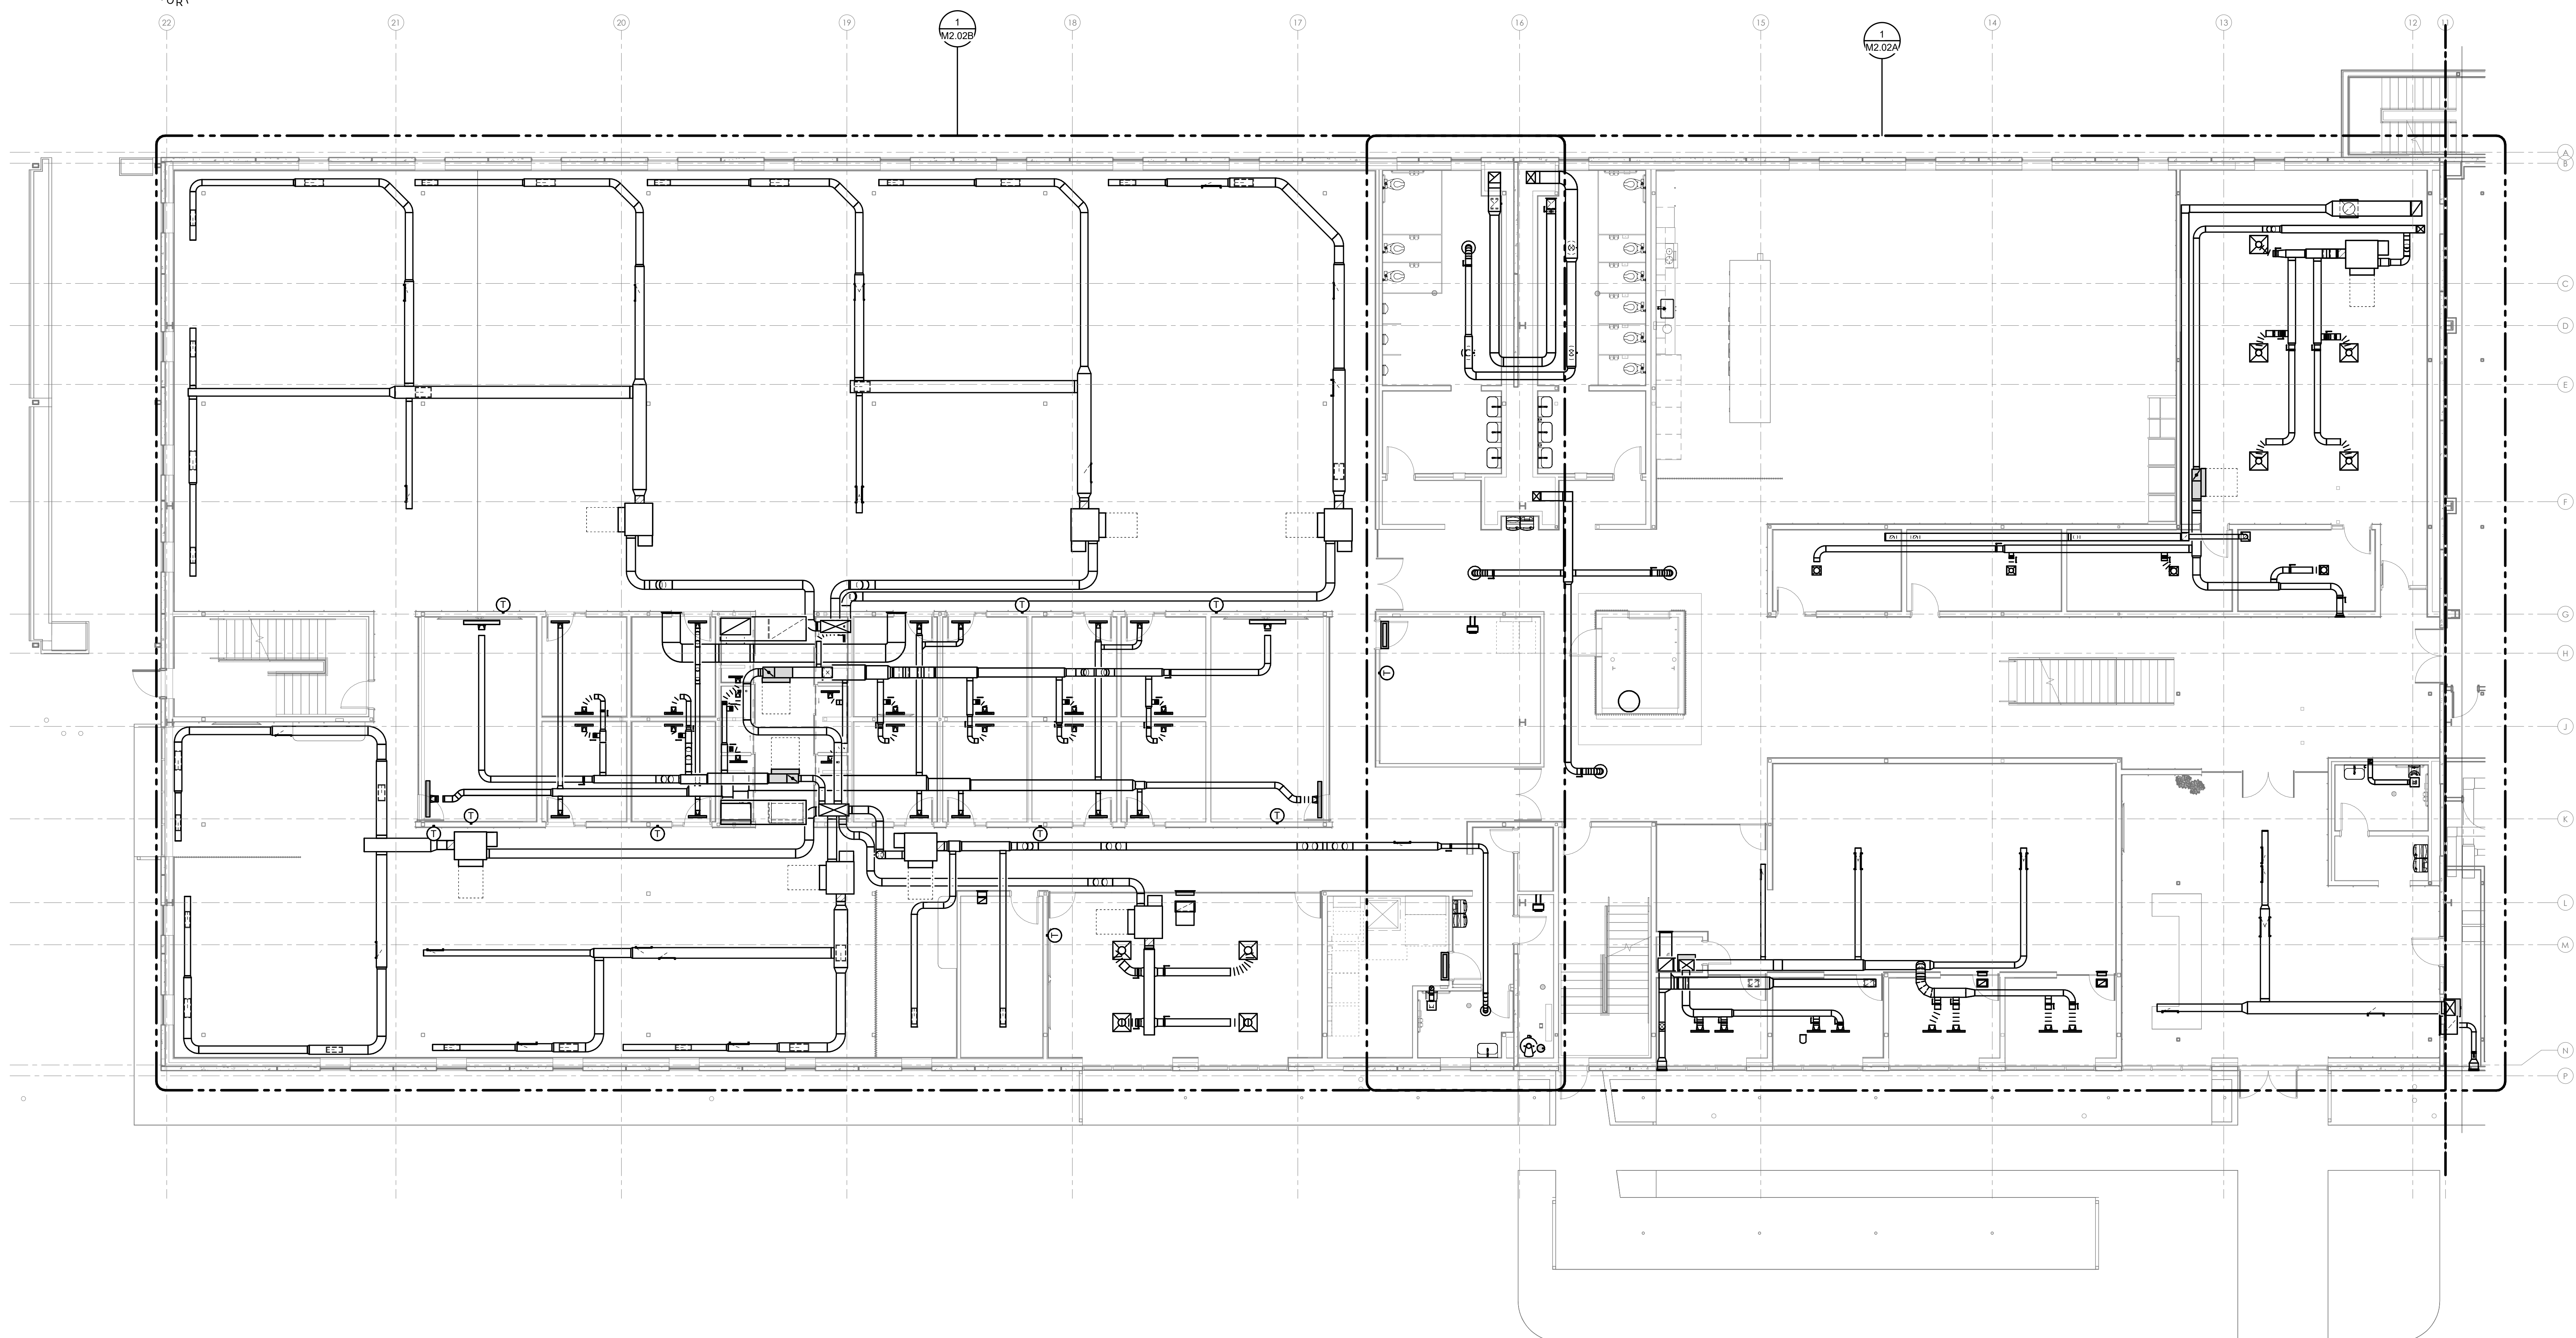

 **2** **LEVEL 01 HVAC PLAN - Enlarged**
1/8" = 1'-0"

 **IMEG** 5504 W. PINNACLE POINTE DRIVE
SUITE 200
ROGERS, AR 72758
P. 479.899.6370
www.imegcorp.com

IMEG RESERVES PROPRIETARY RIGHTS, INCLUDING COPYRIGHTS, TO THIS DRAWING AND THE DATA SHOWN THEREON. SAID DRAWING AND/OR DATA ARE THE EXCLUSIVE PROPERTY OF IMEG AND SHALL NOT BE USED OR REPRODUCED FOR ANY OTHER PROJECT WITHOUT THE EXPRESS WRITTEN APPROVAL AND PARTICIPATION OF IMEG.
©2026 IMEG CONSULTANTS CORP.